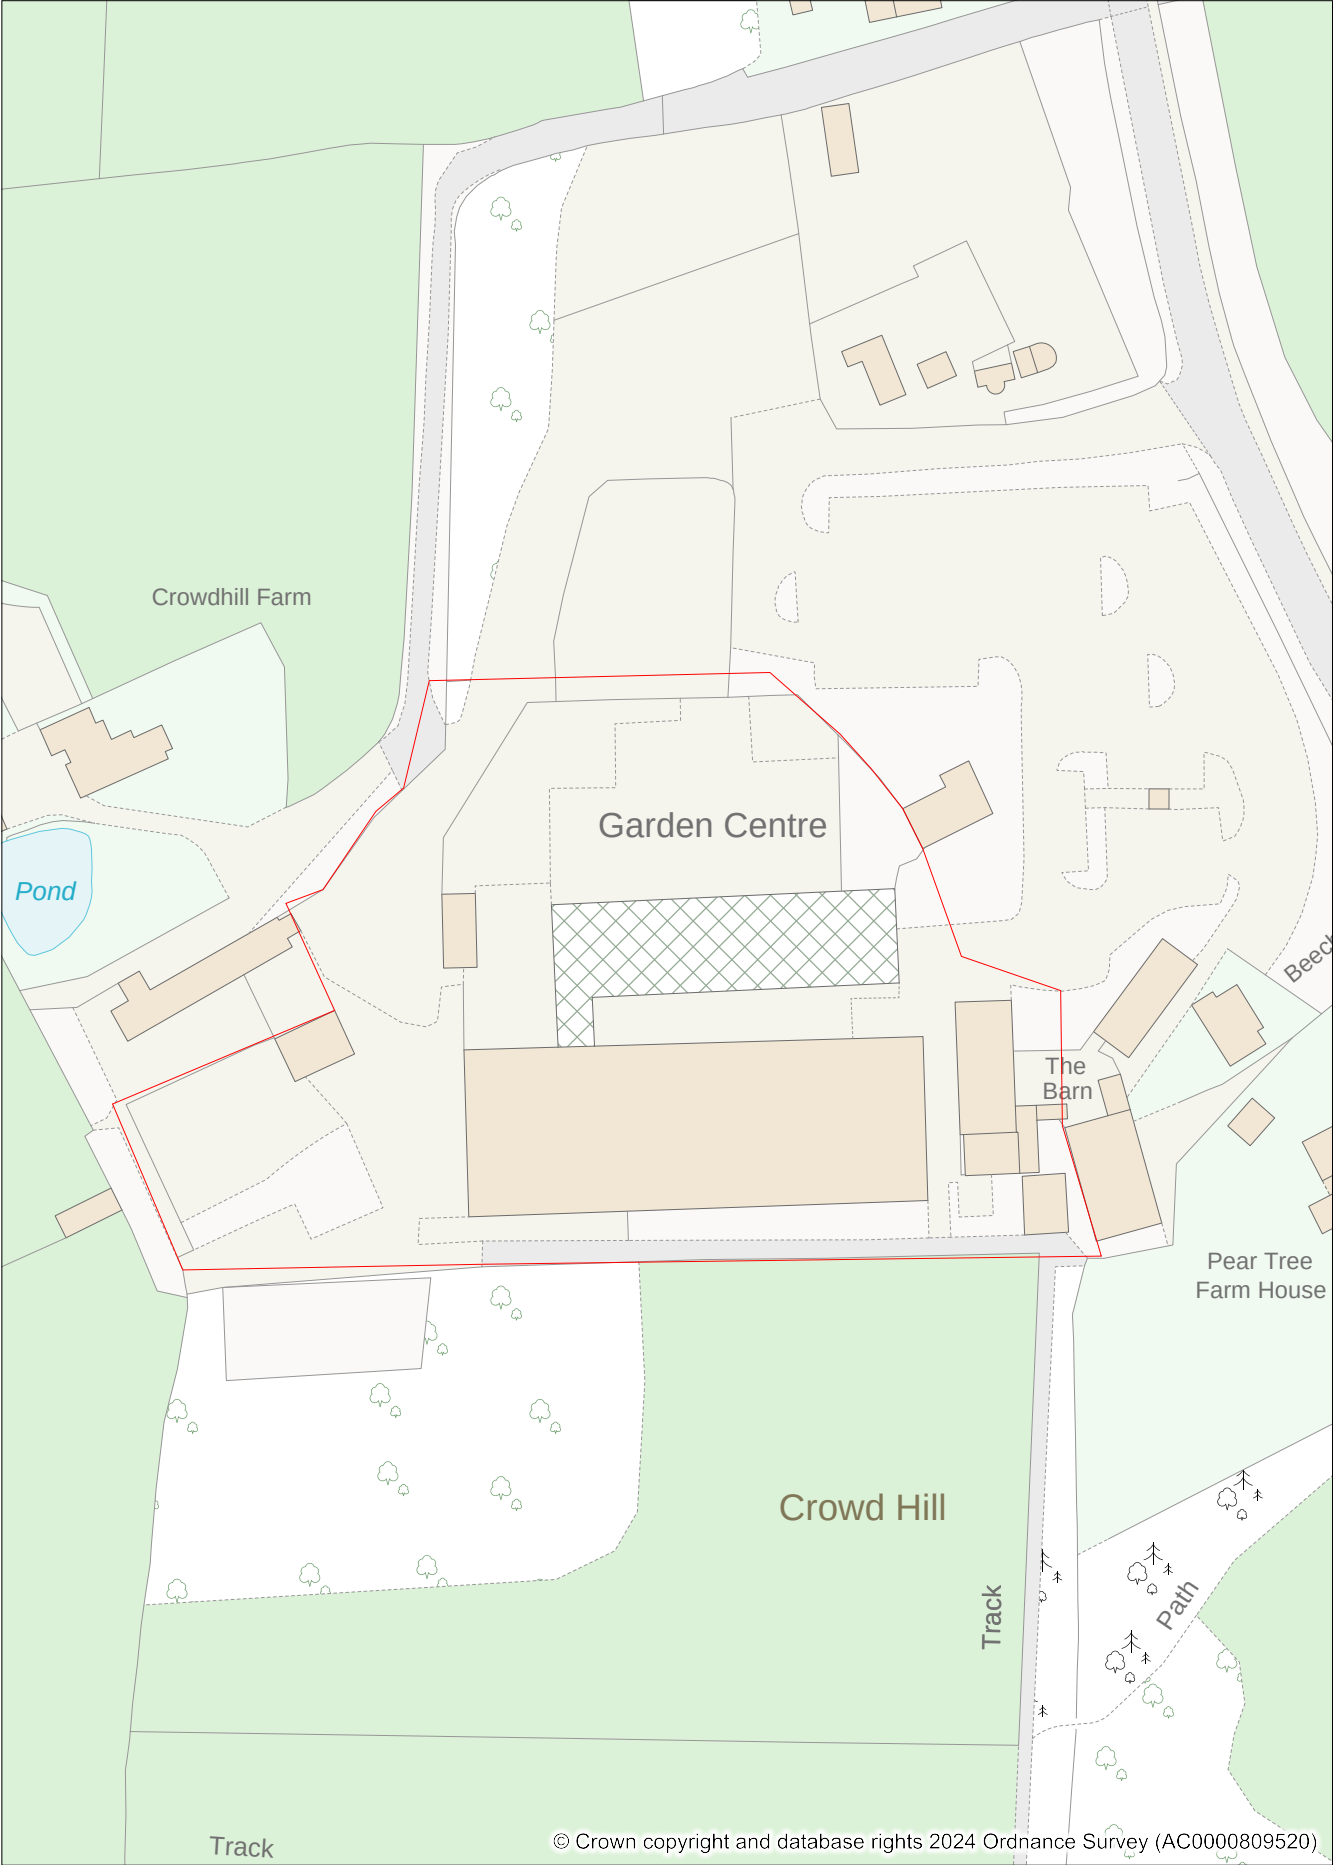


Address: Garden Centre, Winchester Road
Fair Oak, SO50 7HD

Date: 20/11/2024 Scale: 1:1250