


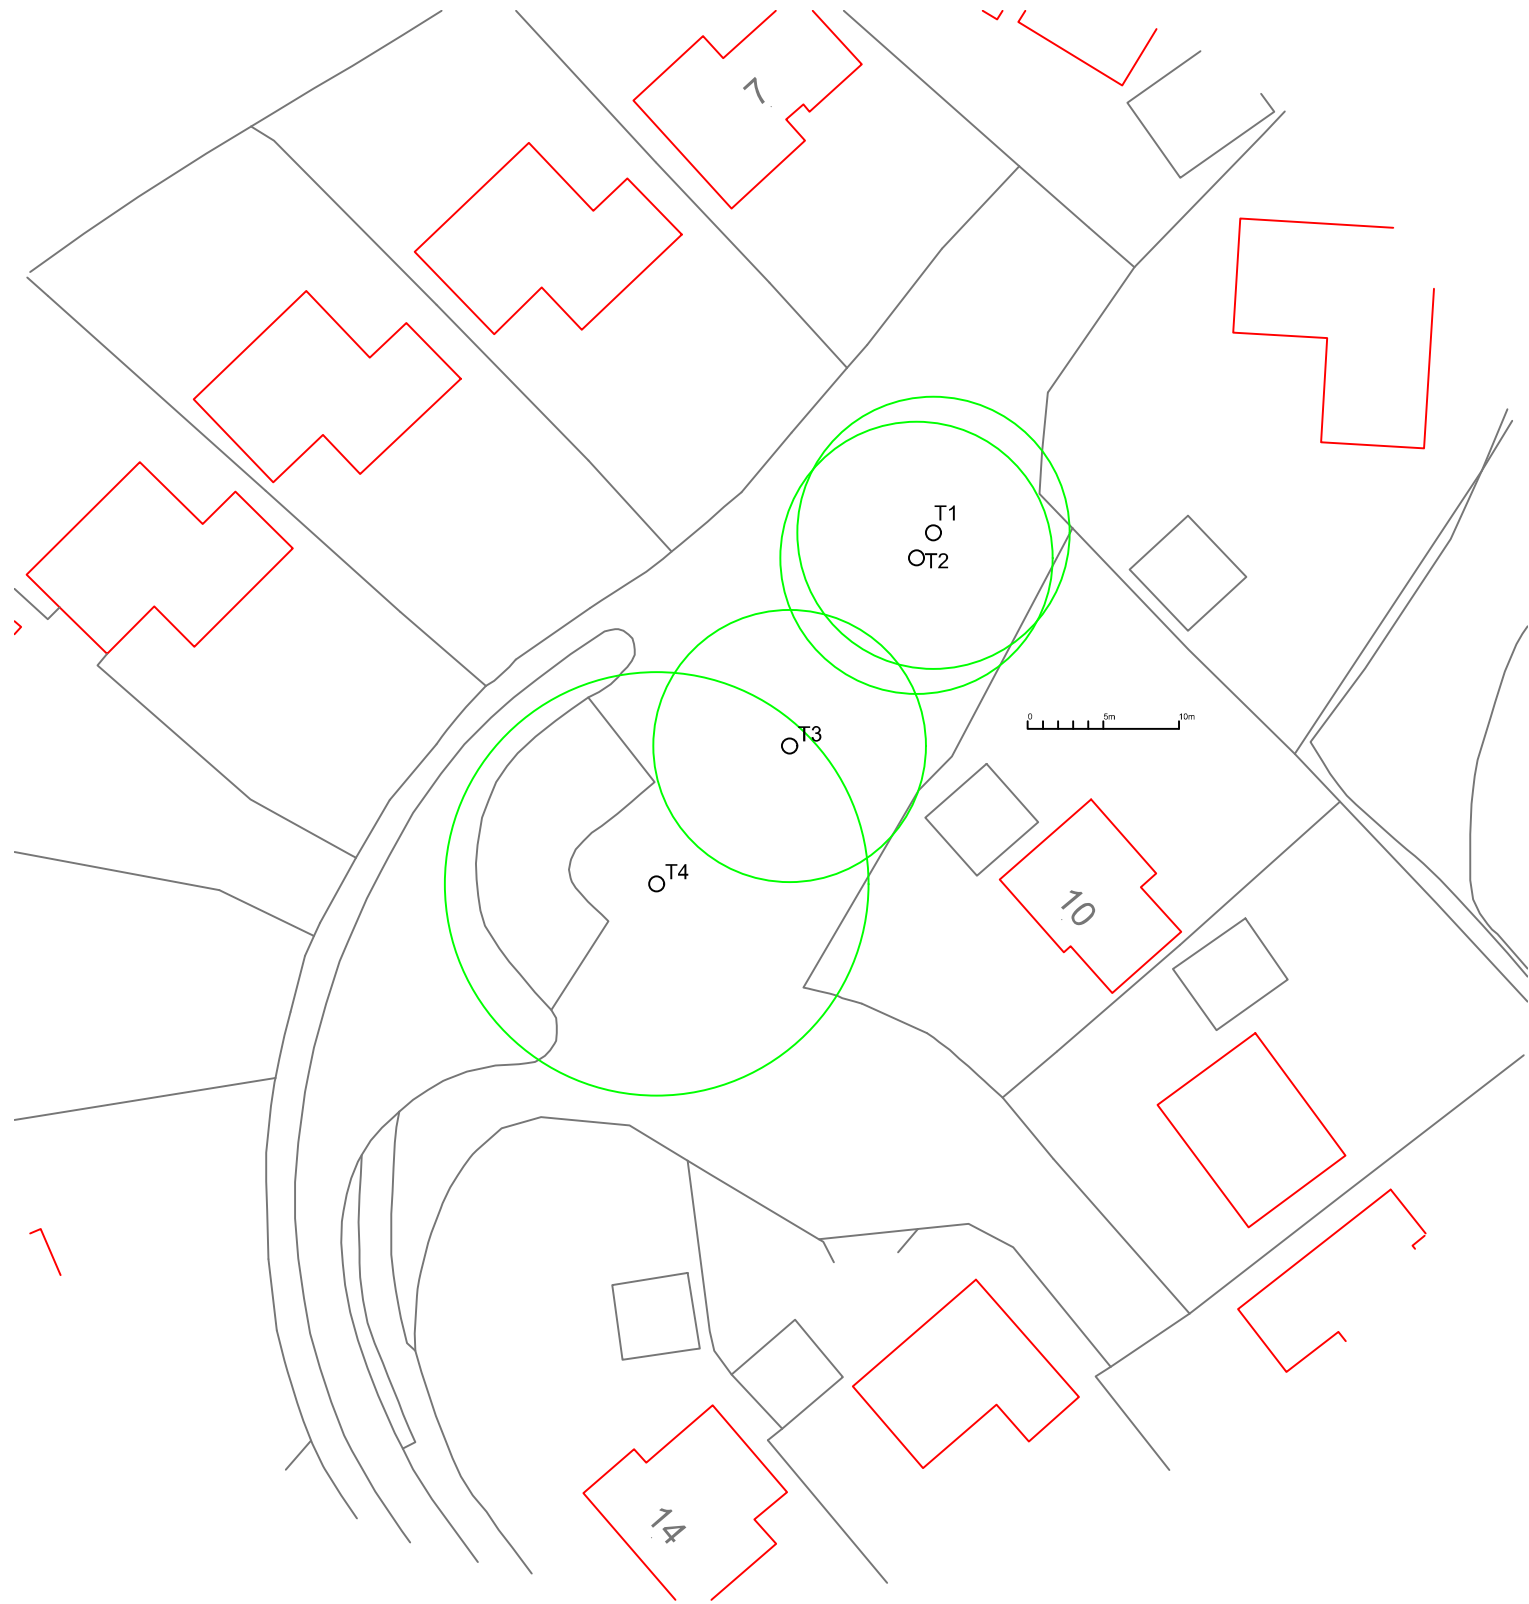

General / Key:

Indicative tree position



Site:
Oakfields, Eastleigh, SO50 4RP

Data:
Ordnance survey data provided under licence 100019980. Crown copyright. All rights reserved.

This drawing is produced in colour. Please ensure that you use a colour printing to ensure that the drawing is correctly interpreted.

This drawing is copyright of Sapling Arboriculture Limited and may not be copied, altered or reproduced in any way without written authority from Sapling Arboriculture Limited.

Drawing title:
Tree survey plan


Drawing reference:
J139 / 32 / 01

Revision: -

Date:
28th November 2023

Scale:
1 to 500 on A4

Sheet:
1 of 1

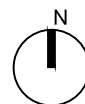

sapling
arboriculture limited
registered in england: 5414238

T: 01420 550 160
E: enquires@saplingarboriculture.com
W: www.saplingarboriculture.com

Ben Abbatt
Dip. Arb. (RFS), BA (Hons), MICFor, MRICS, CEnv
Arboricultural Association Registered Consultant