

JCDecaux



Pavement outside

o/s 13 Leigh Rd, Eastleigh

SO50 9FF

Easting: 445595

Northing: 119073




Proposed
Hub Unit



Council
Information
Board



Clock Tower

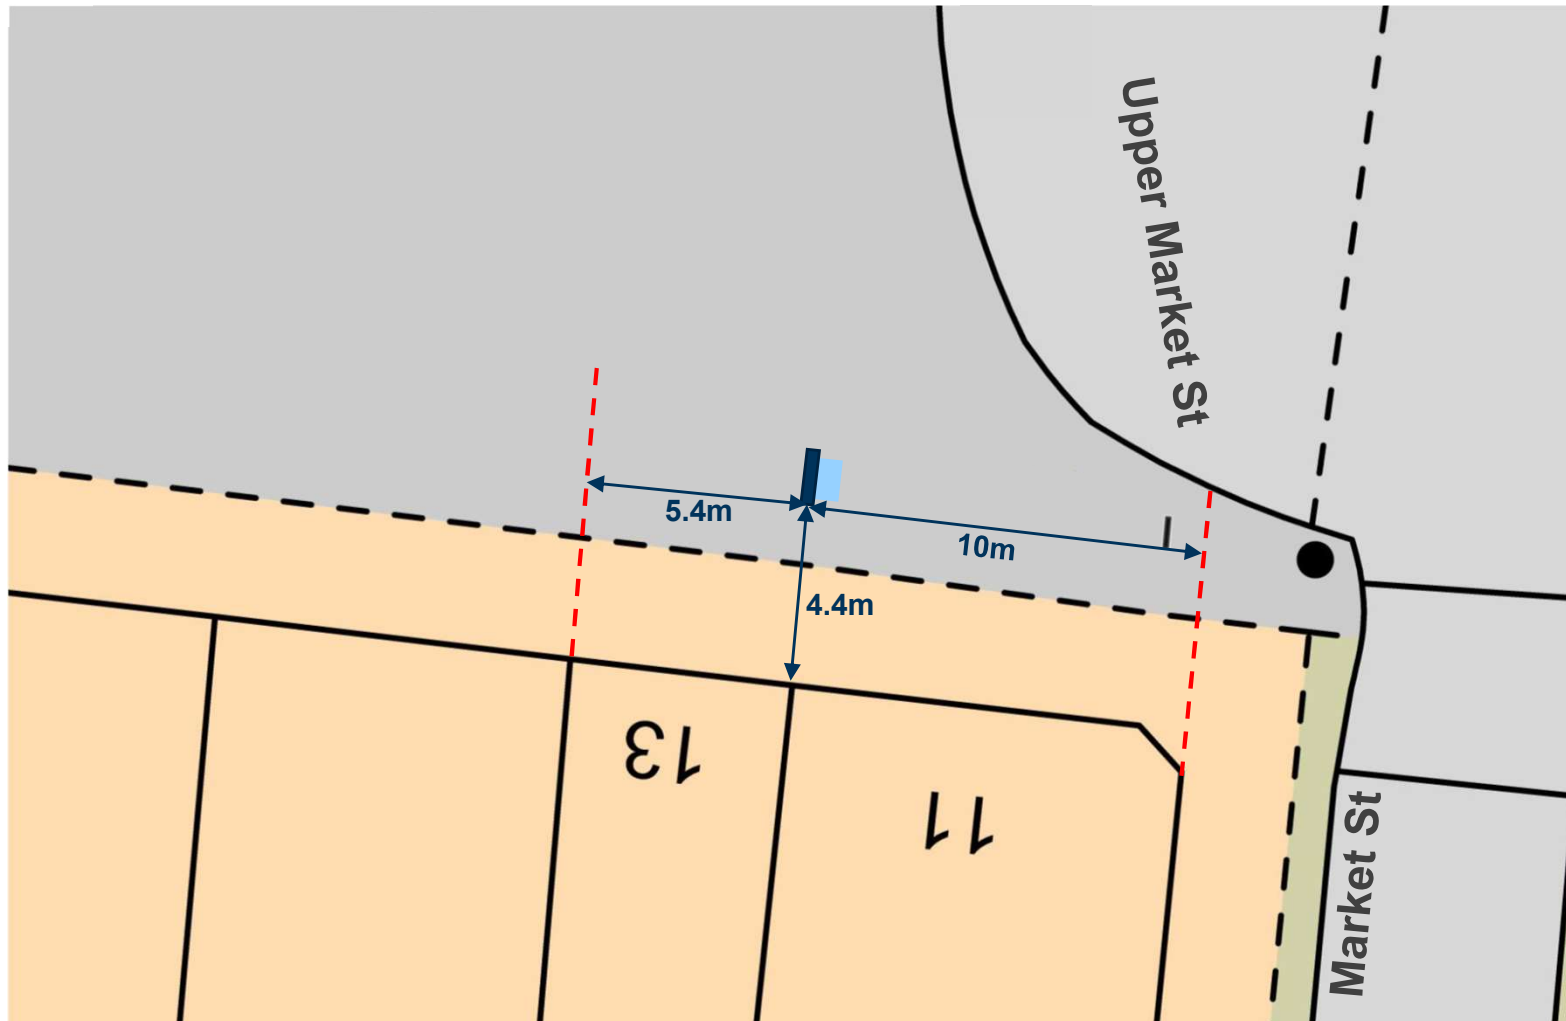

Scale 1:200

