

JCDecaux



Pavement outside

o/s 44 – 50 High Street

SO50 5LE

Easting: 445491

Northing: 118894




Proposed
Hub Unit



Existing Bin
Location



Light Column

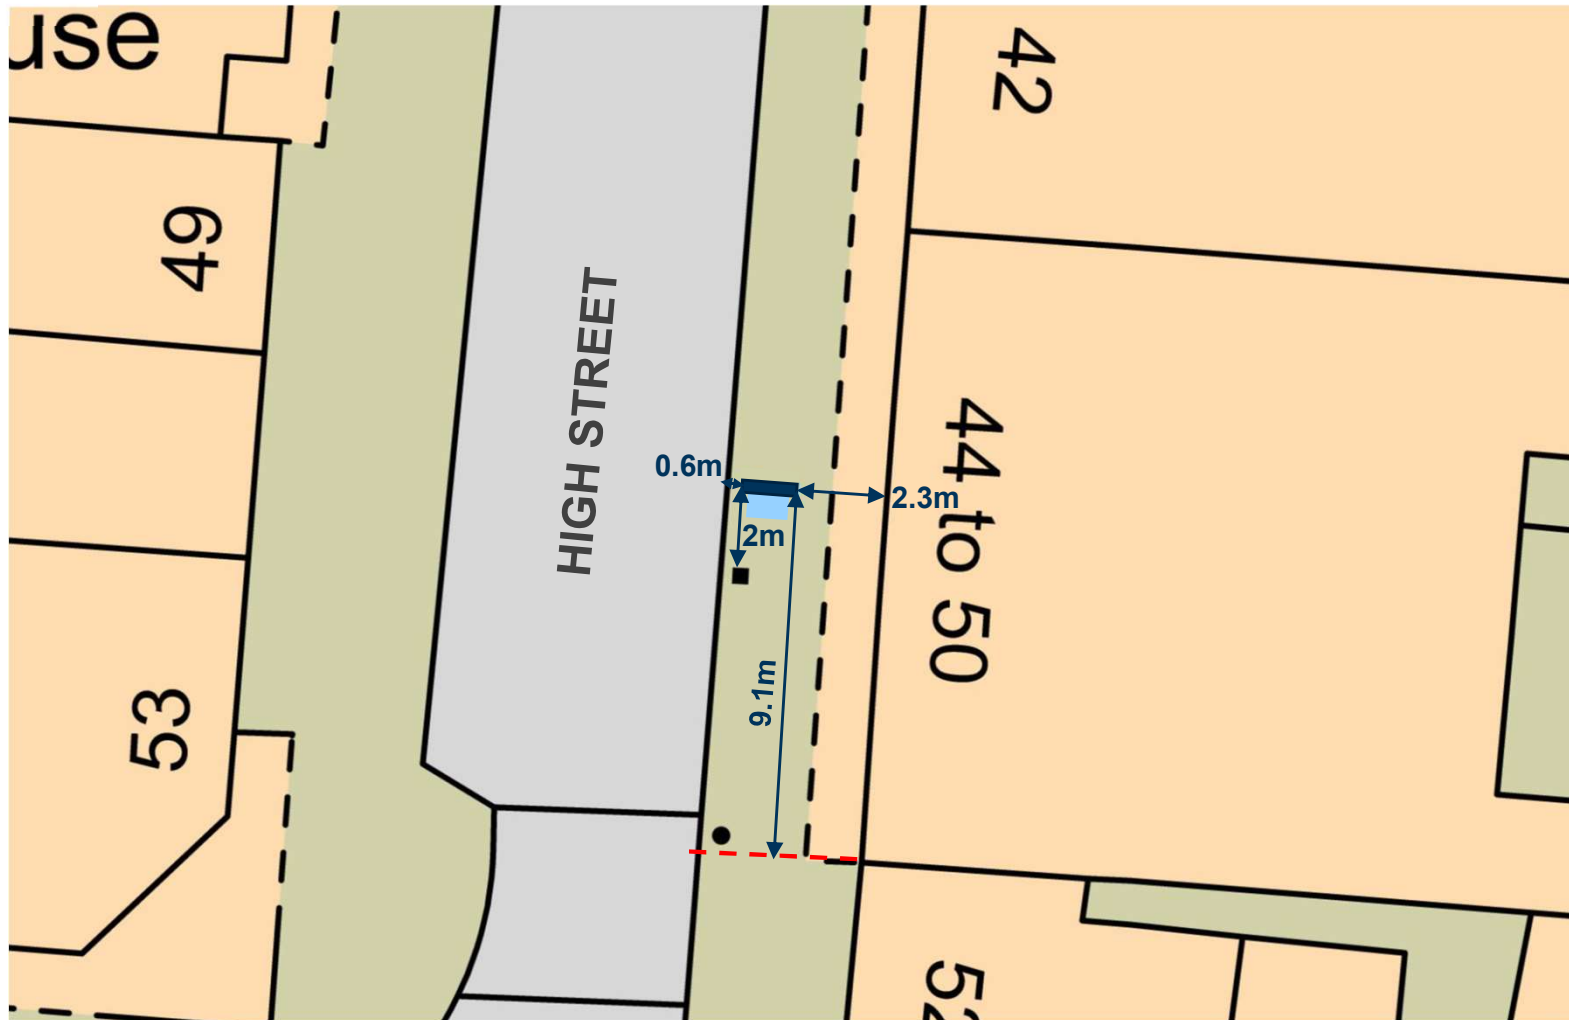

Scale 1:200

