

JCDecaux



Pavement outside


o/s 13 Leigh Rd, Eastleigh

SO50 9FH

Easting: 445595

Northing: 119073

 APPLICATION SITE

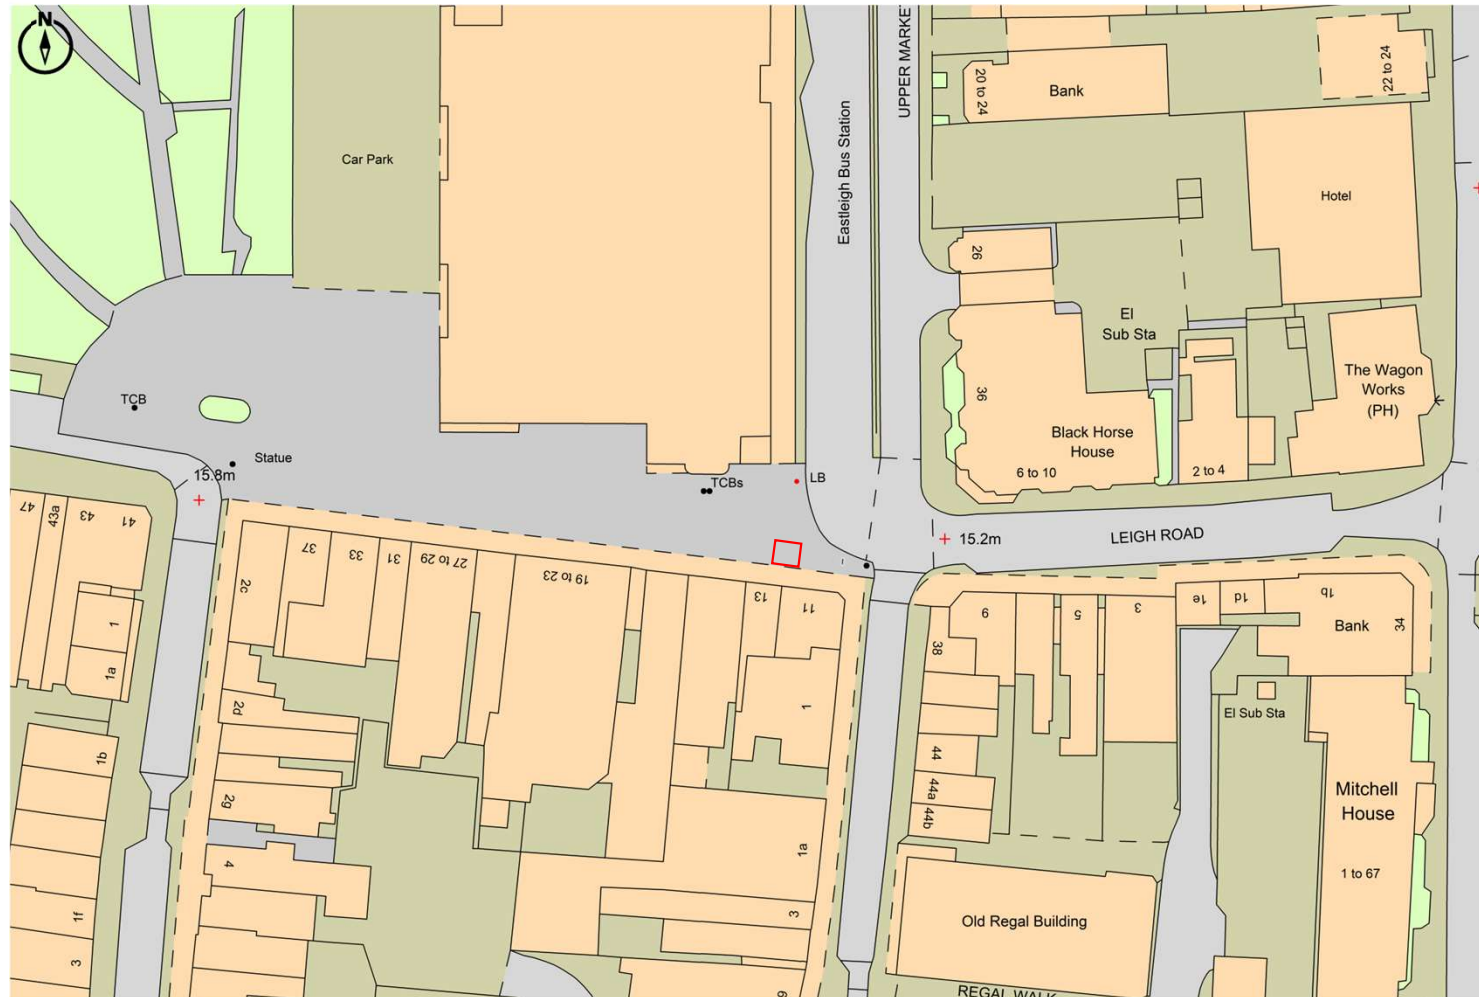

Scale 1:1250

