PROPOSED SHED
Composite Dark Grey
138cm x 110cm

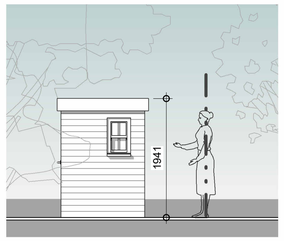

1 Shed - Front Elevation
1 : 50

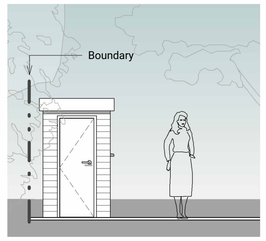

2 Shed - East Elevation
1 : 50

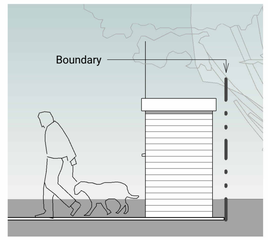

4 Shed - West Elevation
1 : 50

3 Shed - Rear Elevation
1 : 50

PROPOSED GARDEN OFFICE
44mm Timber
5.5m x 3.3m

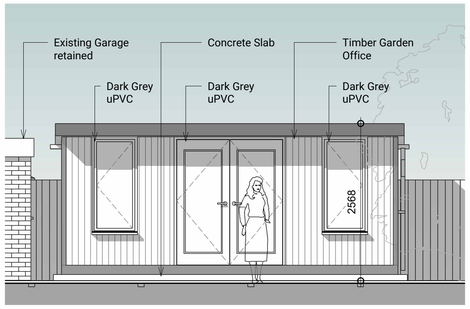

5 Garden Office - Front Elevation
1 : 50

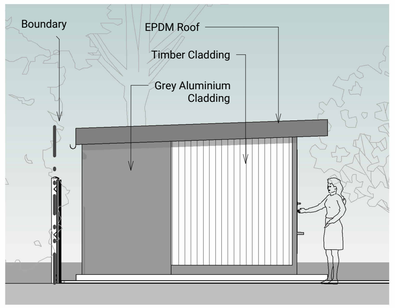

6 Garden Office - South Elevation
1 : 50

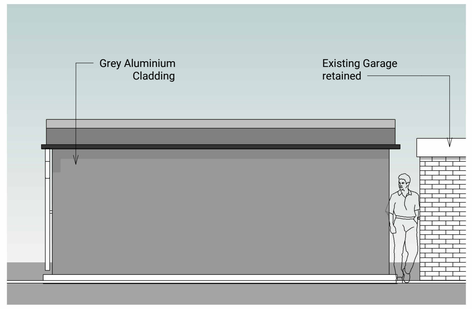

7 Garden Office - Rear Elevation
1 : 50

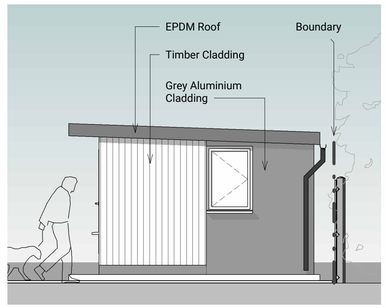

8 Garden Office - North Elevation
1 : 50

PROPOSED FENCE
1.8m high

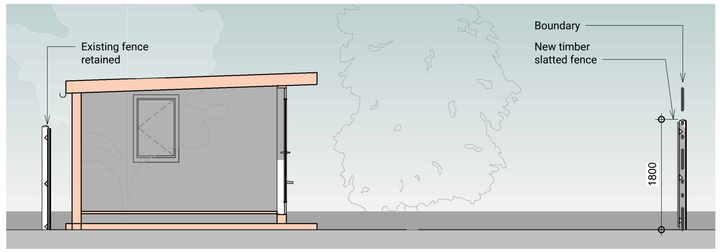

9 Fence - Side Elevation
1 : 50

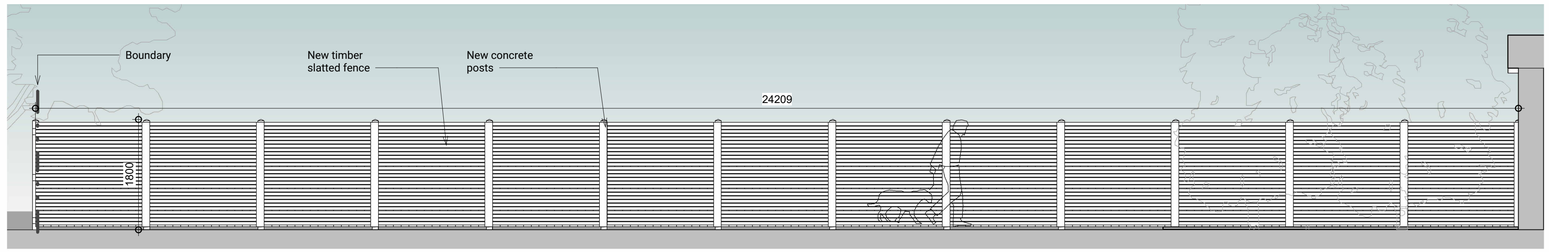

10 Fence - Front Elevation
1 : 50

Revision		Date	Initial
C	Planning Comments	14-11-24	GB
B	Fence added	23-10-24	GB
A	Conservatory changed	15-04-24	GB

PLANNING

All dimensions are to be checked on site and any discrepancies reported to the architect before work commences. Figured dimensions only are to be taken from this drawing. This drawing is to be read in conjunction with all relevant consultants and/or specialists drawings/documents and any discrepancies or variations notified to the architect before work commences. This drawing is copyright and may not be reproduced, wholly or in part, without the consent of the architect.

Scale at 1:50 in meters
0 2.5 4.5

CLIENT
Burns

TITLE
Remodel at 13 Corinthian Road
Chandlers Ford, SO53 2BA
Proposed Garden Buildings Drawings

Scale @ A1: 1 : 50
Date : 31-07-2024
Drawn by : GB
Checked by : GB
Drawing No: GB-300 -205
Revision: C

The Old Post Office, Station Road
Wickham, PO17 5JA
T: 01329 832405
e: office@axismail.co.uk
w: axisarchitecture.co.uk

AXIS