


Site Plan - proposed

North
↑

111 Nutbeem Road, Eastleigh, SO50 5JR

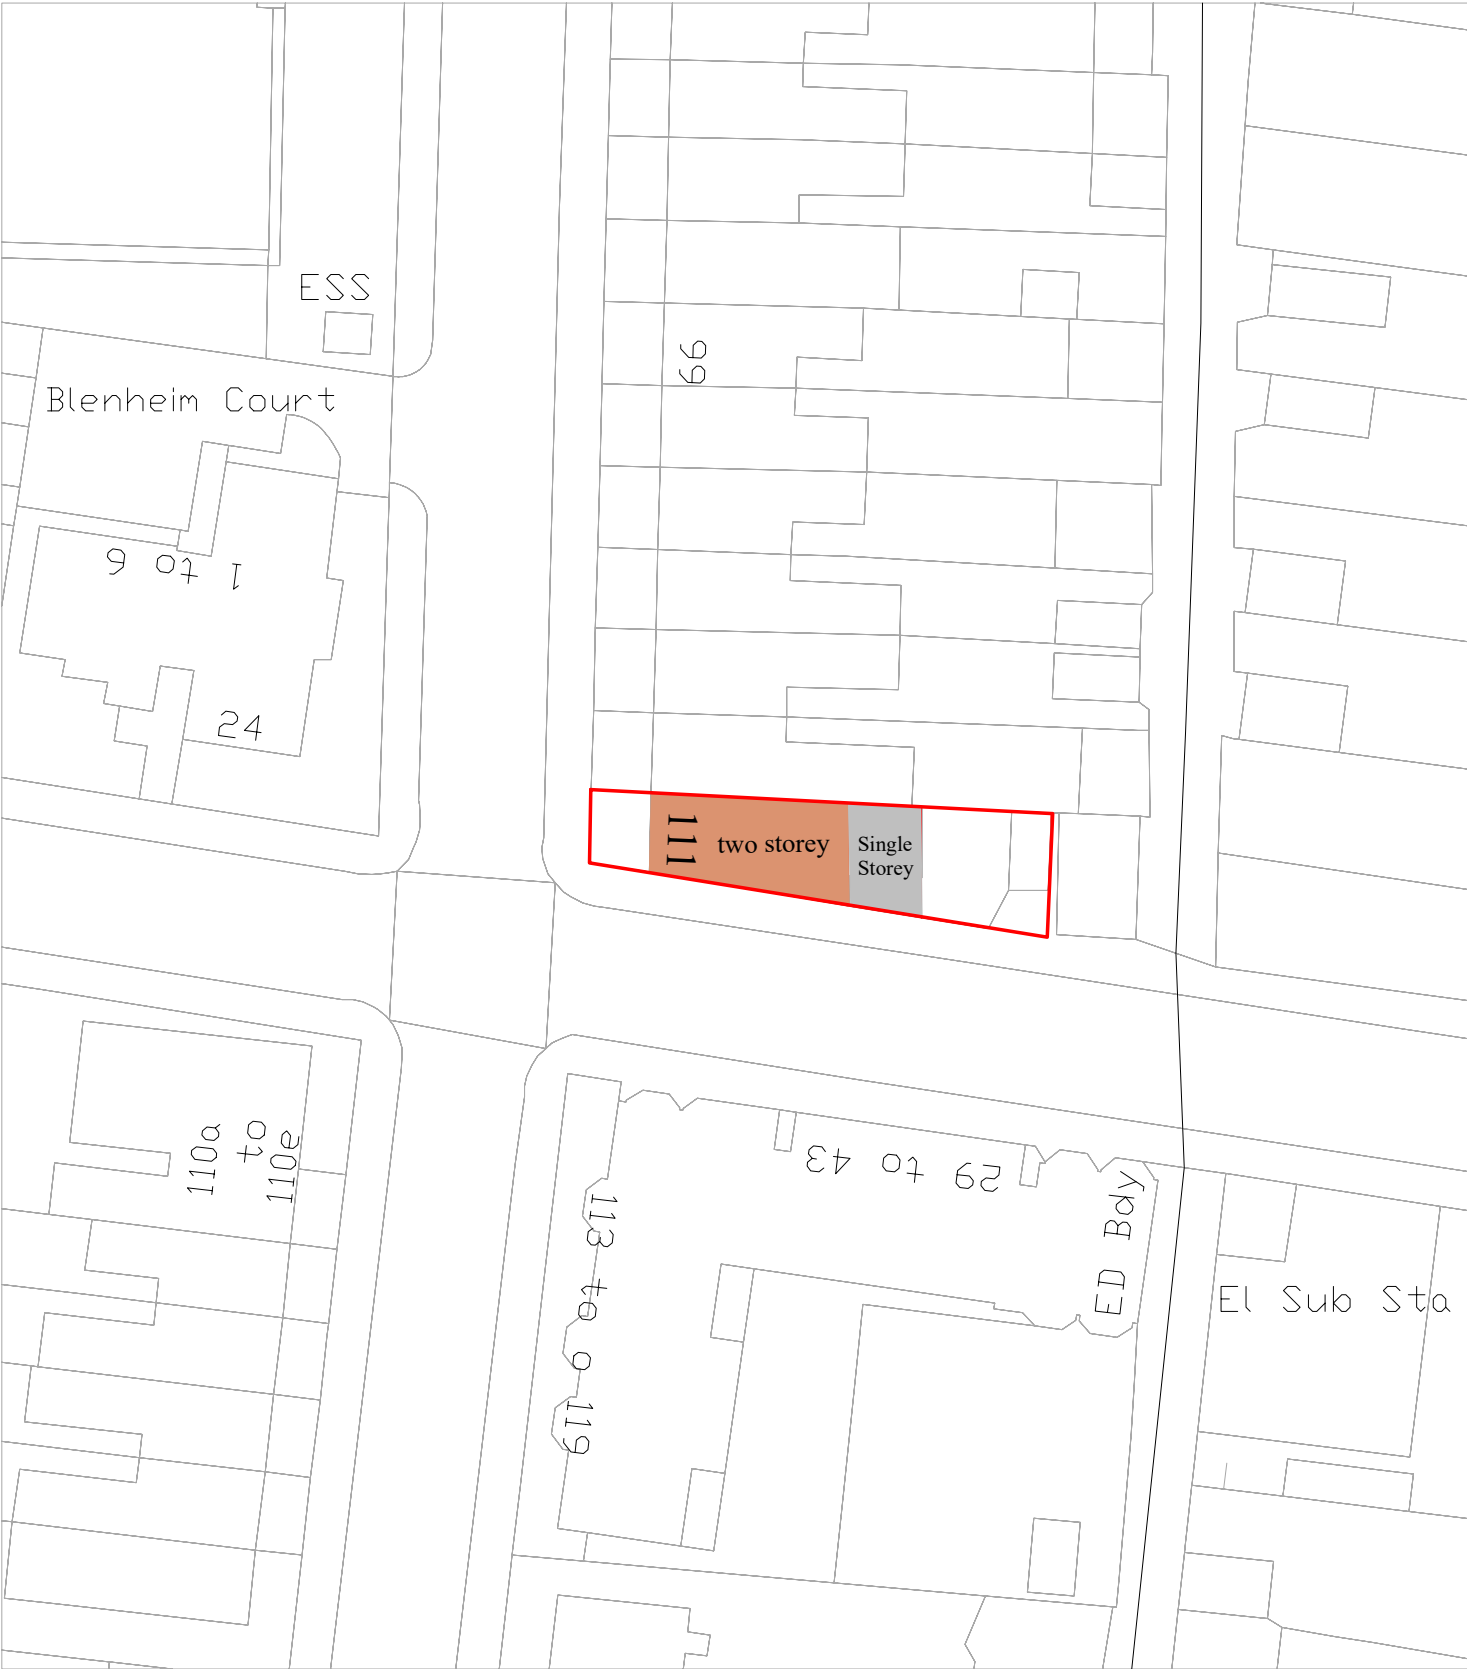

ReRequestAPlan
Map number: TQRQM24236163717466

Title: 111 Nutbeem Road
Map Produced for: Mr M. Field
© Crown copyright and database rights 2024 OS 100042766
Project ID:
Date of Purchase: 23-08-2024
1 Years subscription from 23-08-2024 for 1 workstation.



10 m