



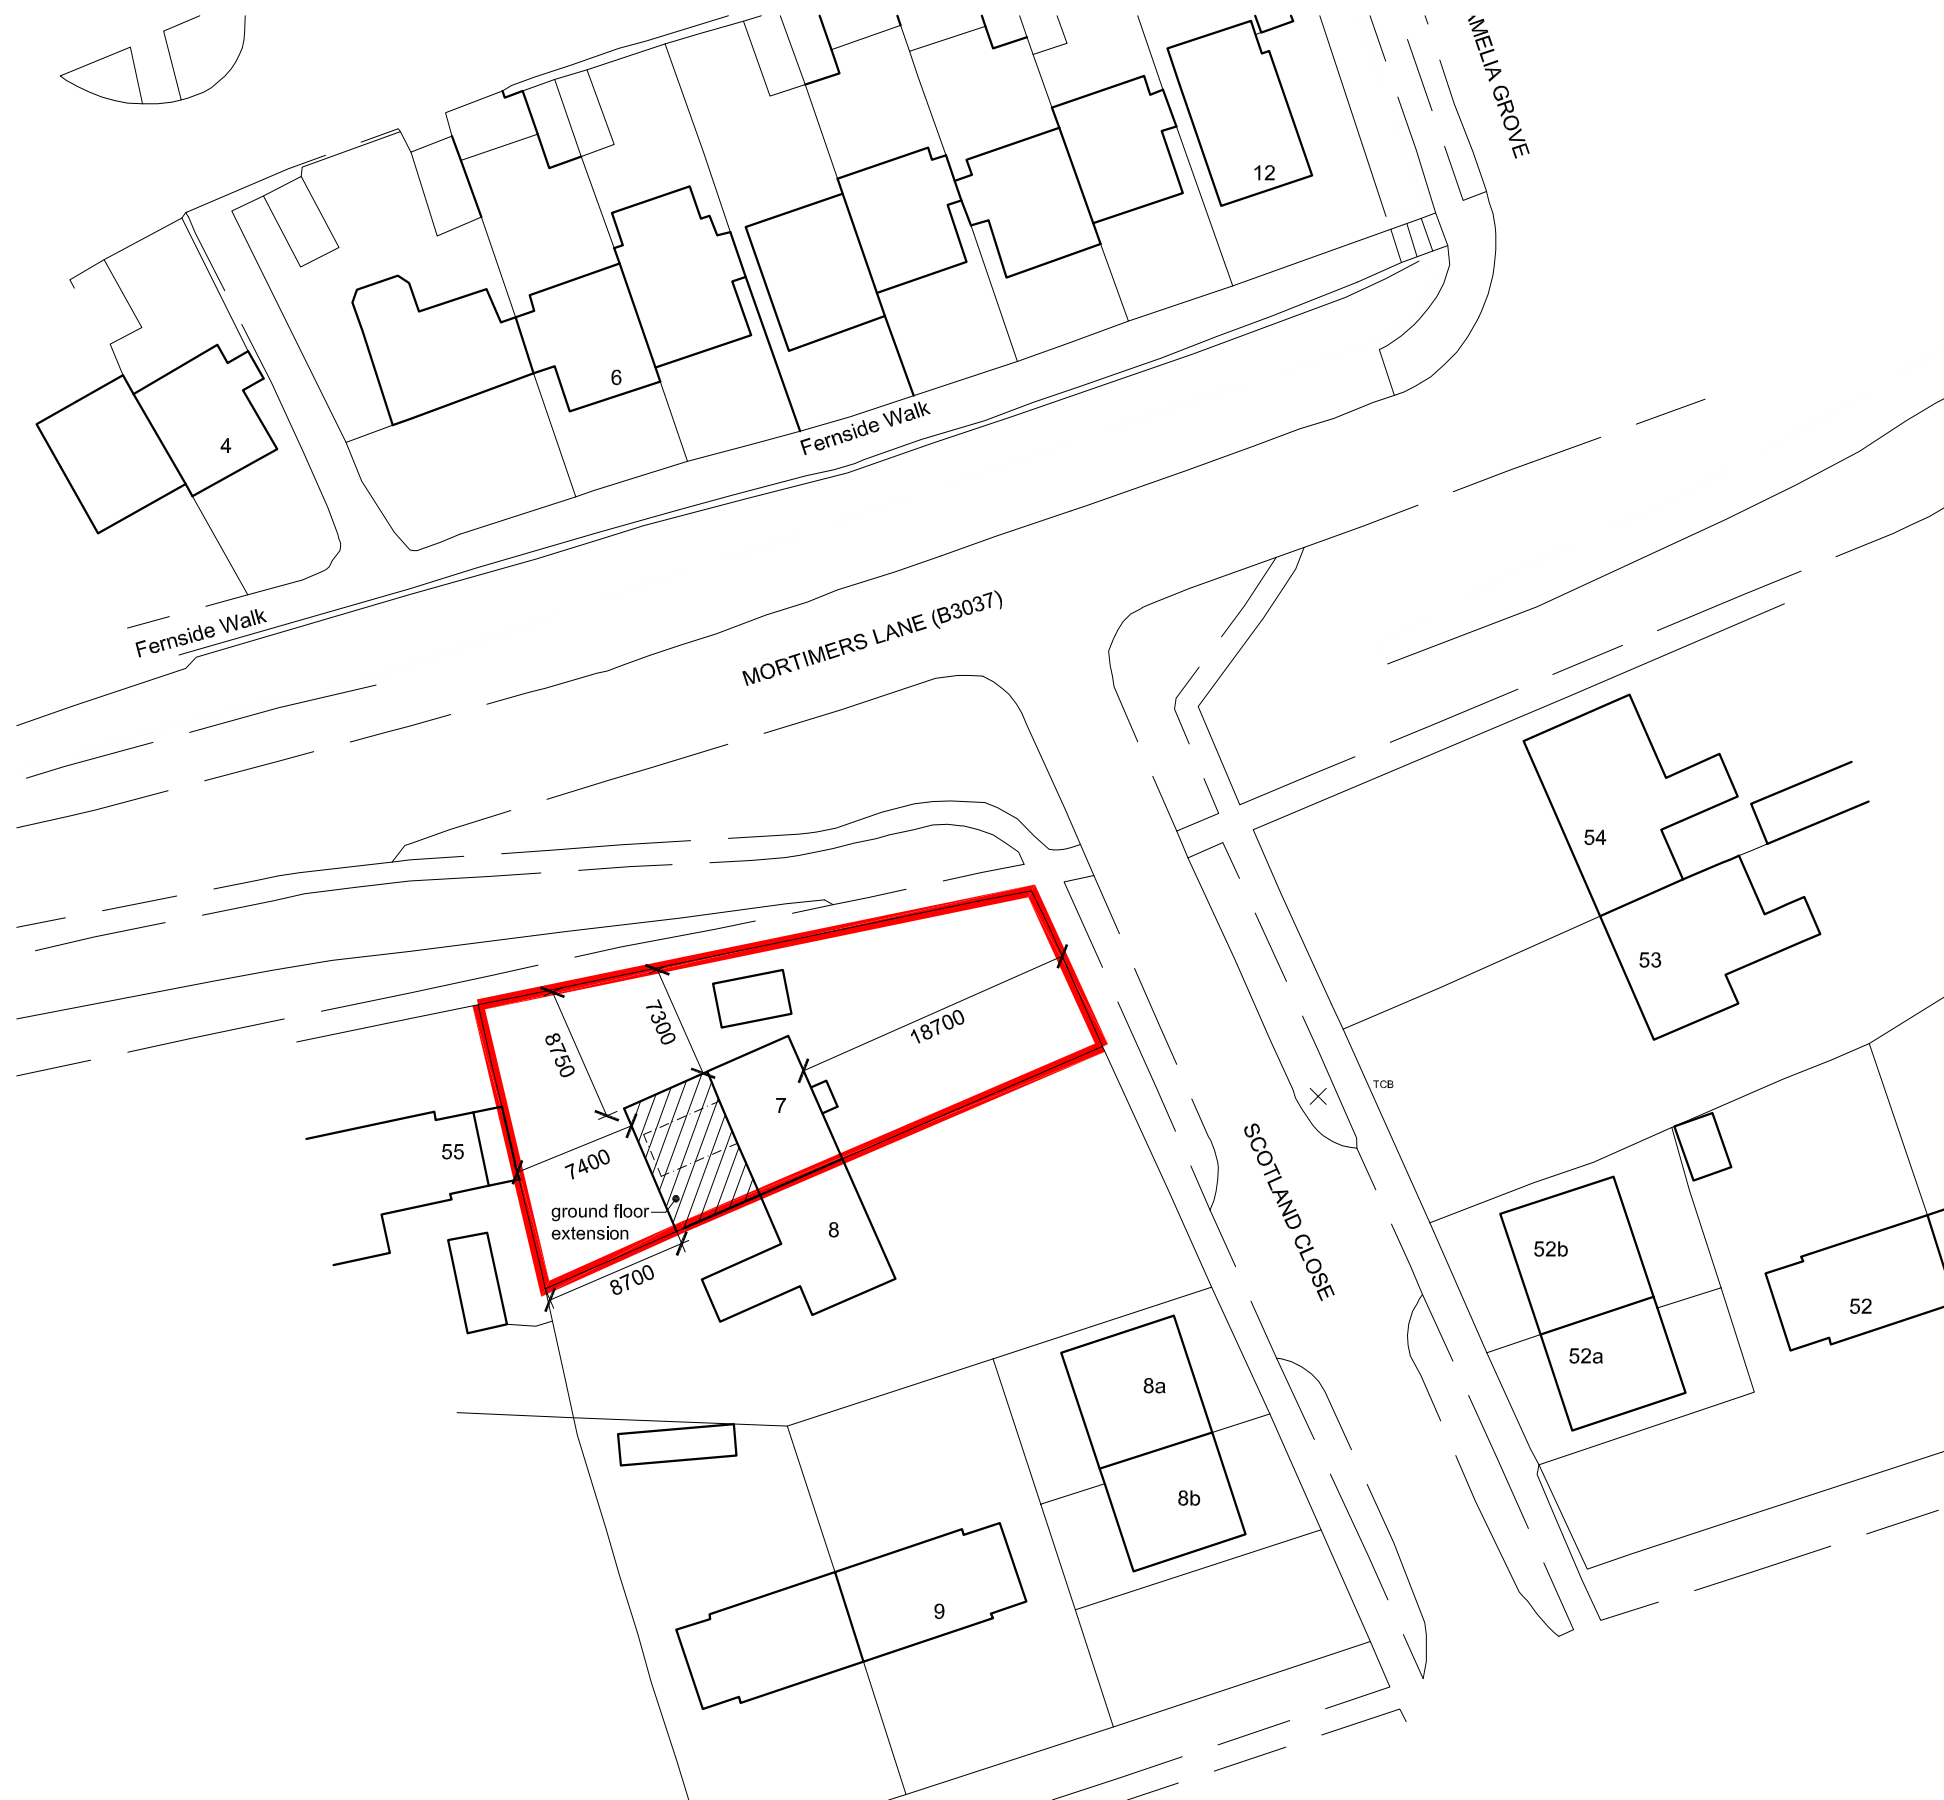


BLOCK PLAN
SCALE - 1:500

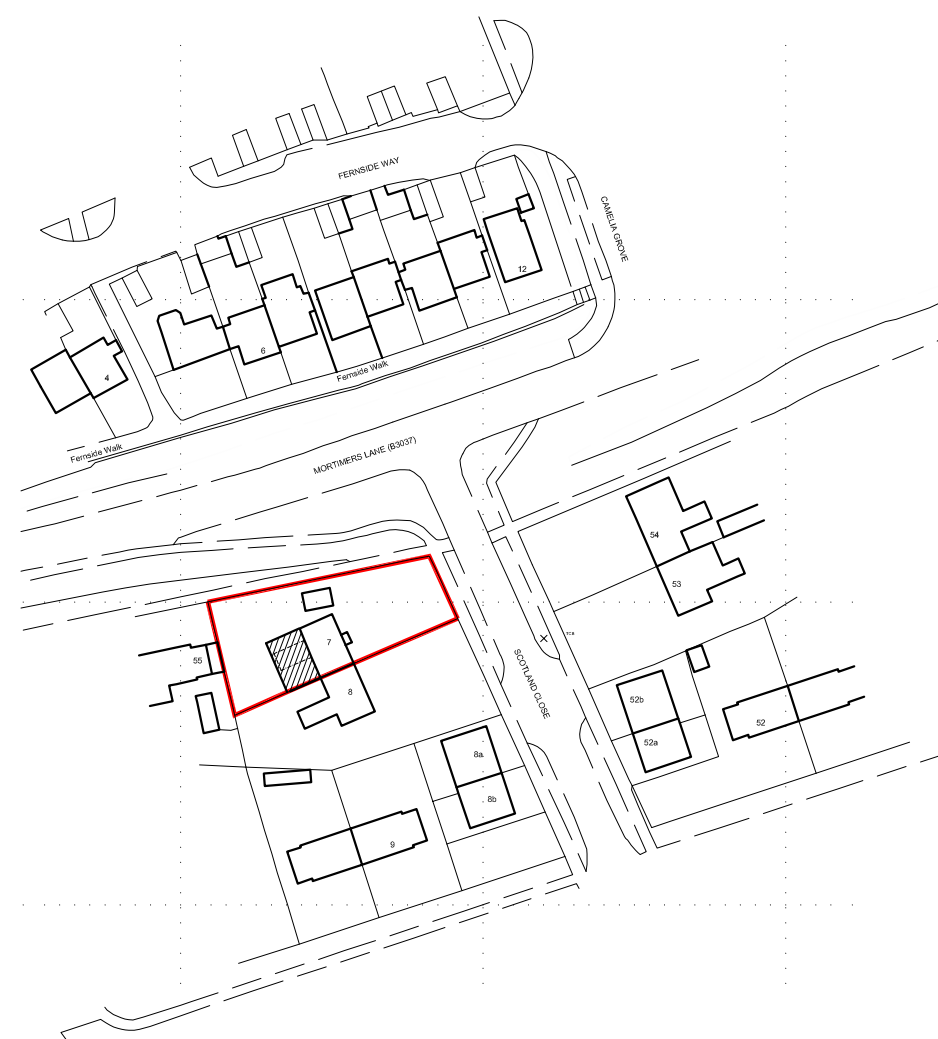

© Crown Copyright 2024. All rights reserved. Licence number 100022432

LOCATION PLAN
SCALE - 1:1250

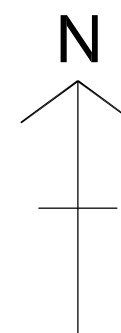

Sunstone Design

ARCHITECTURAL
CONSULTANTS

T 01962 713873
F 01962 713873
E studio@sunstonedesign.co.uk
A The Garden House, Highbridge
Road, Twyford Moors SO21 1RL

**7 SCOTLAND CLOSE
FAIR OAK**

**BLOCK AND
LOCATION PLANS**

JOB NO: 17_22 OCTOBER 2024
SCALE: 1:1250 + 500 @ A3

DRAWING NO: 20