
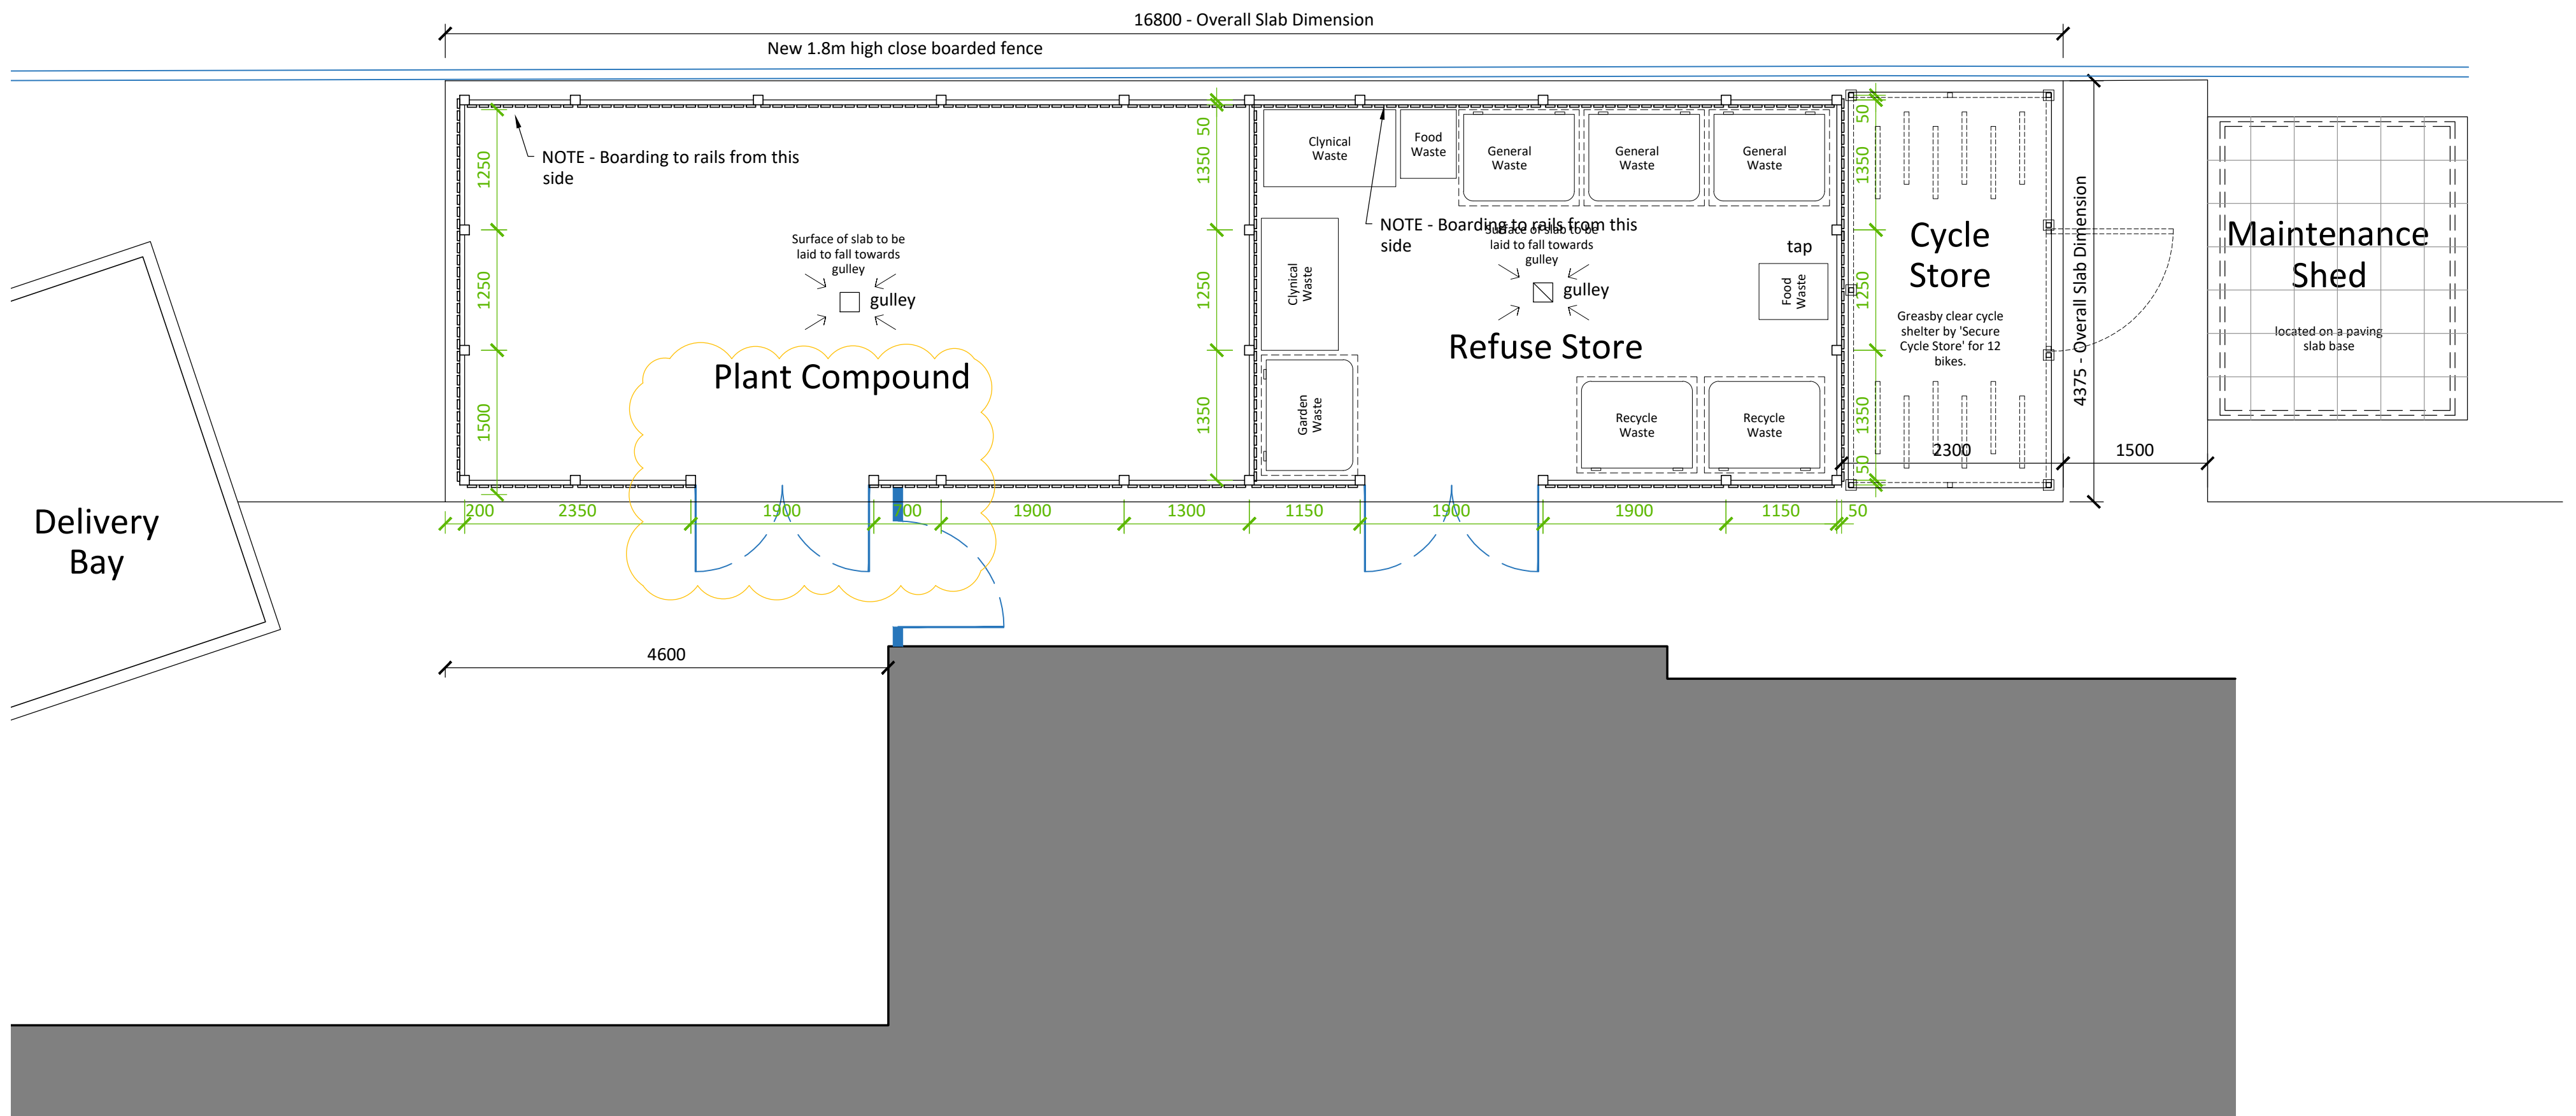
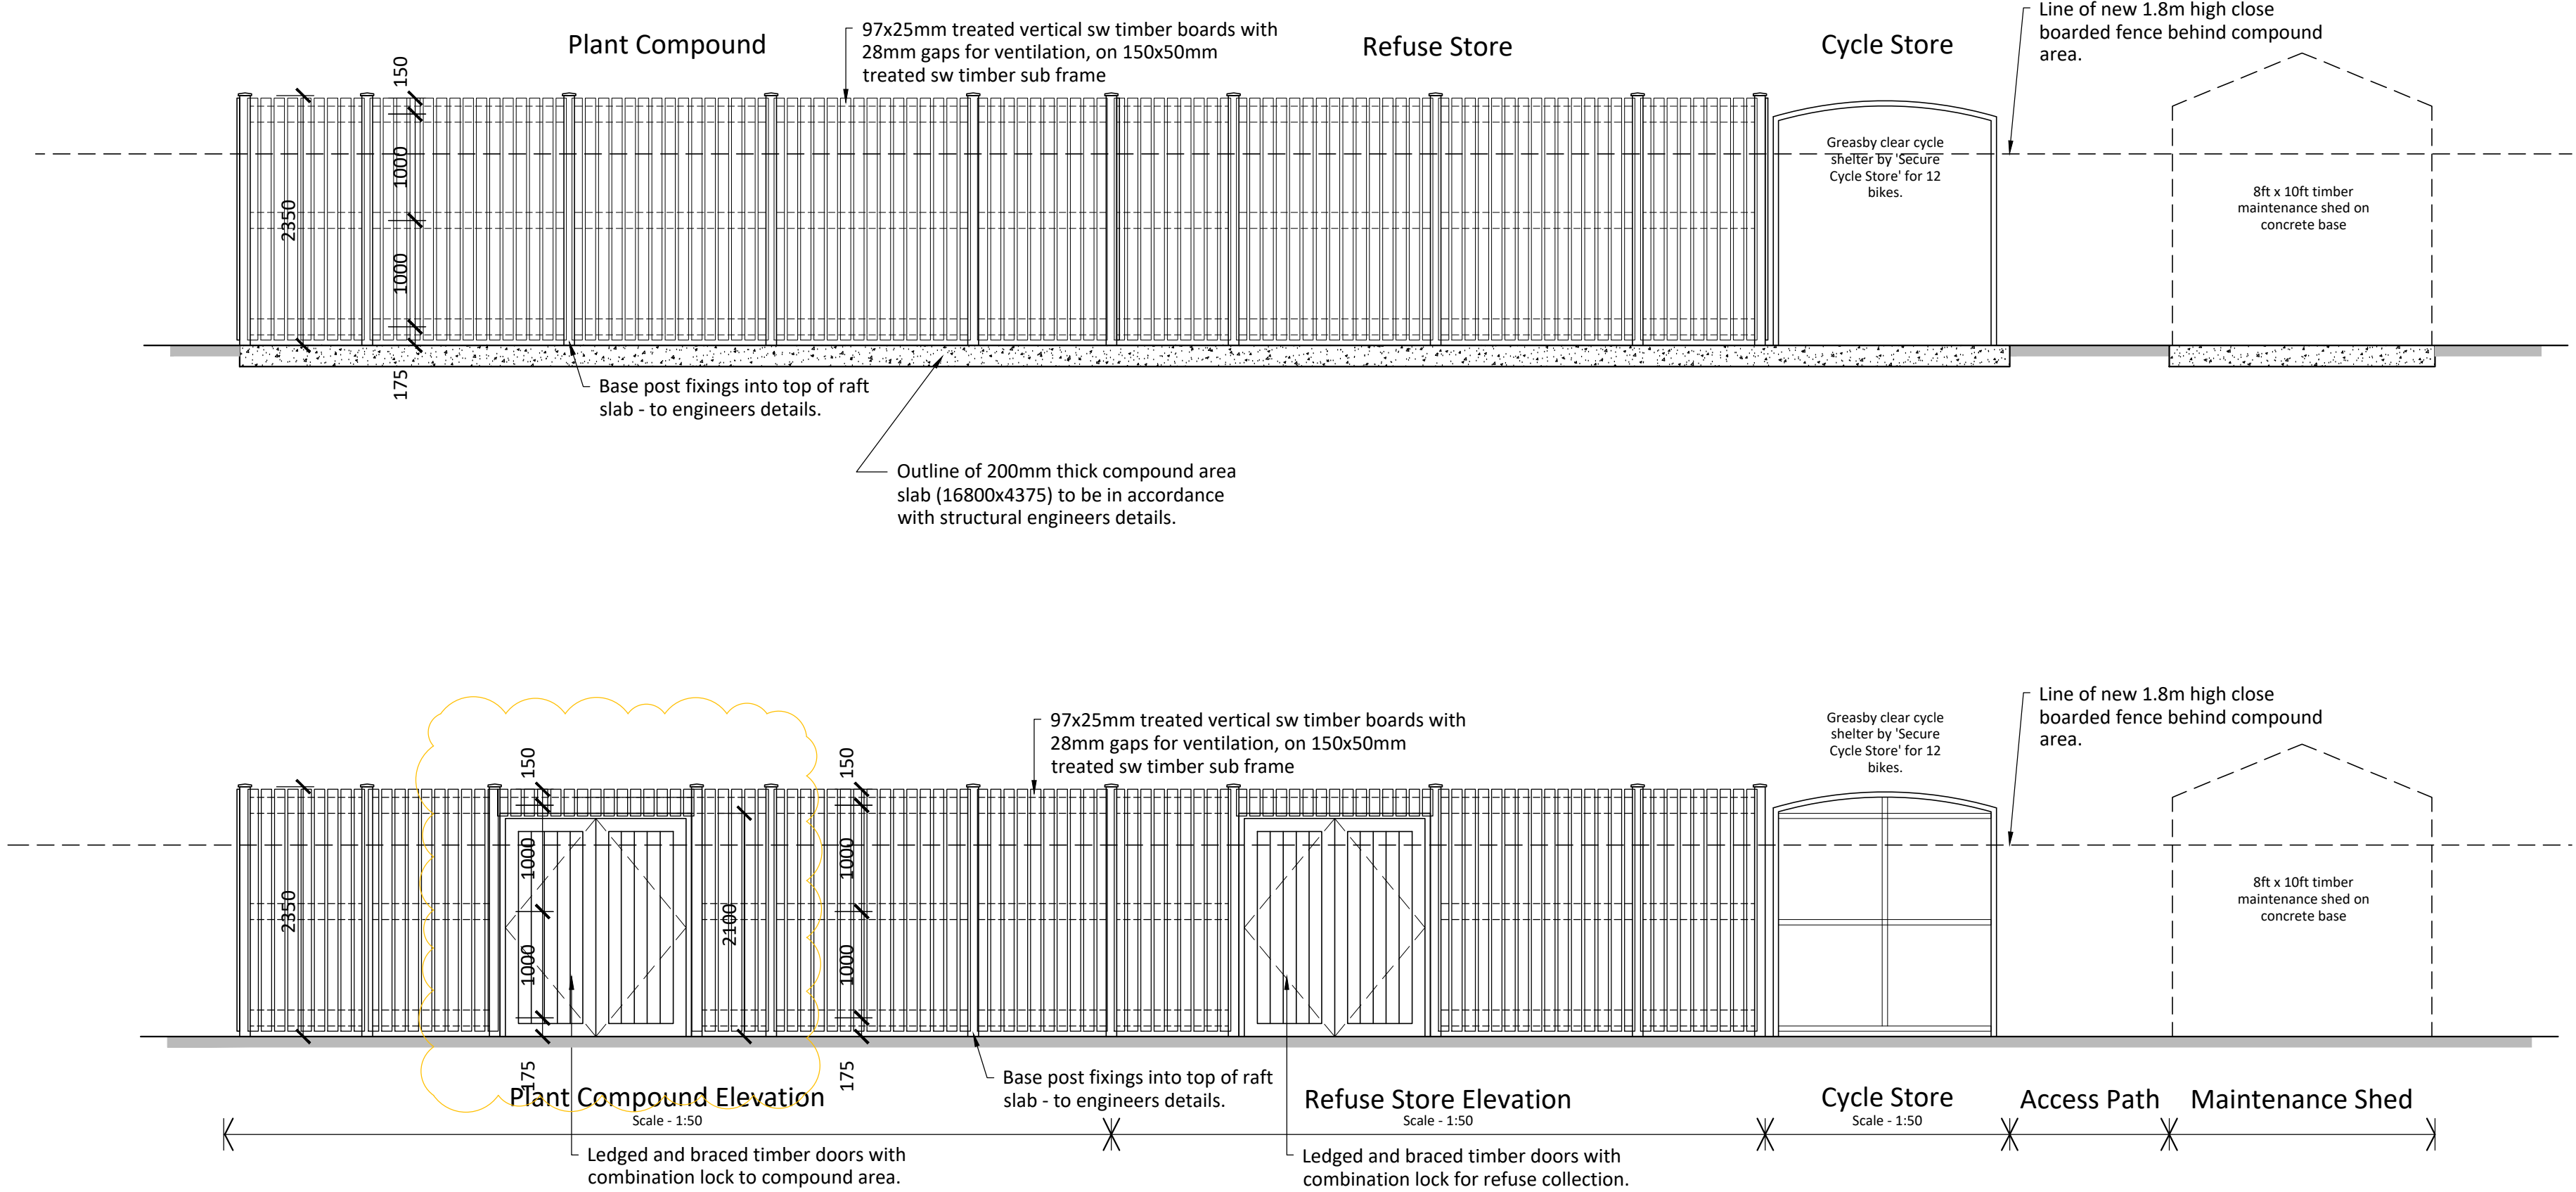


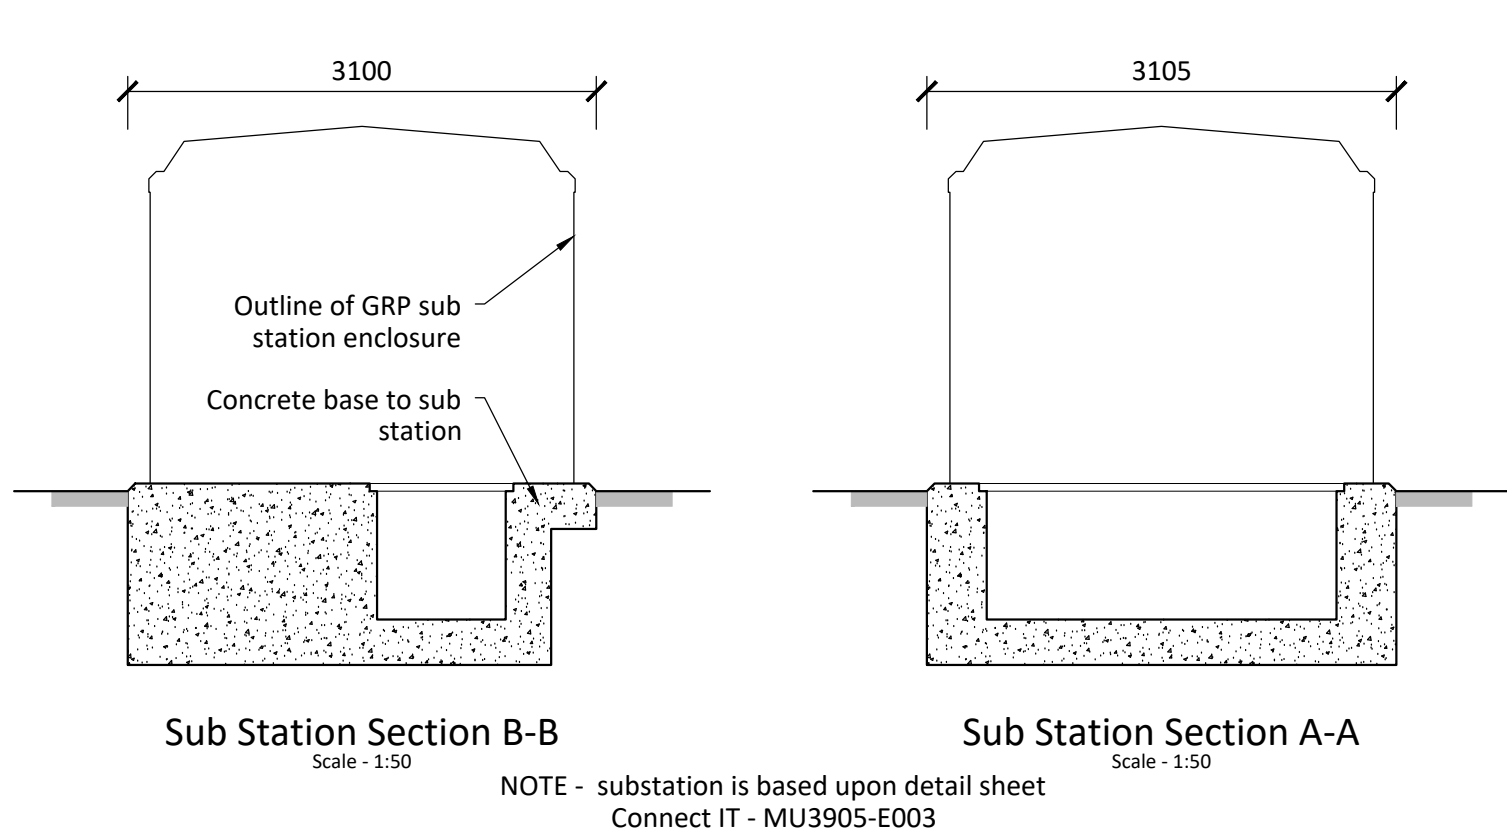

- GENERAL NOTES :
1. This drawing is the copyright of KSA Architects Ltd and may not be copied, altered or reproduced in any form or passed on to a third party without written consent. If in doubt ASK.
 2. The drawing reflects current standards and legislation agreed for this project at the time of original issue.
 3. This drawing is to be read in conjunction with all relevant architects, structural engineers, mechanical & electrical engineers and specialists drawings / specifications.
 4. Any discrepancies in dimensions or details between the various drawings should be reported immediately.
 5. All dimensions are in millimetres and all levels are in meters.
 6. Do not scale from this drawing for construction, if in doubt ASK.

E	01.11.24	Location of plant compound gates adjusted as requested.	SS	EG
D	20.03.24	Minor update to sub station, compound, maintenance shed base.	SS	EG
C	08.03.24	Delivery bay, sub station, compound, maintenance shed and seating areas adjusted.	SS	EG
B	12.12.23	Additional gulley indicated to plant area as discussed during meeting.	SS	EG
A	11.12.23	First issue	SS	EG
Rev	Date	Description	Rev By	Ckd By

KSA The people orientated placemakers.

Client

HIGHWOOD

Project
MOORHILL CARE HOME
Moorhill Road, West End,
Southampton

Drawing Title
Sub Station and Compound Area Details

Drawing Status
S1 - SUITABLE FOR CO-ORDINATION Scale
1:50

Document Ref. Revision Drawn By
1287-KSA-XX-XX-DR-A-111 E SS

RIBA KSA Architects Ltd. Concept House Phone: 023 9267 3618
35 Kingston Crescent, North End Email: info@ksaltd.co.uk
Portsmouth, Hampshire, PO2 8AA Web: www.ksaltd.co.uk
Chartered Practice SGS