

Planting Schedule						
Species Name	Girth	Height	Density	Specification	No.	
Betula pubescens	12-14cm	300-350cm	Counted	Heavy Standard, Clear Stem min. 200	RB	9
Apple 'Bramley'	10-12cm	300-350cm	Counted	2-5yr M26		8
Apple 'Cox's Orange Pippin'	10-12cm	300-350cm	Counted	2-5yr M26		8
Plum 'Victoria'	10-12cm	300-350cm	Counted	St Julian A EMLA 2-5yr		13
Crataegus laevigata 'Paul's Scarlet'	12-14cm	350-400cm	Counted	Heavy Standard, Clear Stem min. 200	RB	6
Pyrus calleryana 'Chanticleer'	12-14cm	350-400cm	Counted	Heavy Standard, Clear Stem min. 200	RB	1
Tilia cordata 'Green Saire'	14-16cm	350-425cm	Counted	Heavy Standard, Clear Stem min. 200	RB	18
Prunus Amanogawa	12-14cm	350-425cm	Counted	Heavy Standard, Clear Stem min. 200	RB	1
Alnus glutinosa	14-16cm	425-600cm	Counted	Extra Heavy Standard, Clear Stem min. 200	RB	14
Sorbus aria 'Magnifica'	14-16cm	425-600cm	Counted	Extra Heavy Standard, Clear Stem min. 200	RB	4
Betula utilis jacquemontii	14-16cm	425-600cm	Counted	Extra Heavy Standard, Clear Stem min. 200	RB	5
Acer campestre 'Elsrijk'	14-16cm	425-600cm	Counted	Extra Heavy Standard, Clear Stem min. 200	RB	21
Acer campestre	14-16cm	425-600cm	Counted	Extra Heavy Standard, Clear Stem min. 200	RB	13
Betula pendula	14-16cm	425-600cm	Counted	Extra Heavy Standard, Clear Stem min. 200	RB	19
Quercus robur	14-16cm	425-600cm	Counted	Extra Heavy Standard, Clear Stem min. 200	RB	18
Carpinus betulus	14-16cm	425-600cm	Counted	Extra Heavy Standard, Clear Stem min. 200	RB	31
Pinus sylvestris	14-16cm	425-600cm	Counted	Extra Heavy Standard, Clear Stem min. 200	RB	2
Malus sylvestris	14-16cm	425-600cm	Counted	Extra Heavy Standard, Clear Stem min. 200	RB	3
Prunus padus	14-16cm	425-600cm	Counted	Extra Heavy Standard, Clear Stem min. 200	RB	1
Prunus avium	14-16cm	425-600cm	Counted	Extra Heavy Standard, Clear Stem min. 200	RB	2
Tilia cordata	14-16cm	425-600cm	Counted	Extra Heavy Standard, Clear Stem min. 200	RB	13
Lindodendron tulipifera	14-16cm	425-600cm	Counted	Extra Heavy Standard, Clear Stem min. 200	RB	1

Species Name	Height	Pot Size	Specification	Density	No.
Abelia grandiflora 'Compacta'	40-60cm	5L	Bushy C	4/m²	320
Amelanchier lamarckii	100-125cm	5L	Bushy BR	Counted	17
Cistus purpureus 'Alan Fradd'	30-40cm	5L	Bushy C	3/m²	207
Corylus avellana	80-100cm	5L	Bushy C	Counted	15
Escallonia 'Red Dream'	40-60cm	5L	Bushy C	3/m²	266
Euonymus fortunei 'Emerald Gaiety'	40-60cm	5L	Bushy C	4/m²	654
Hypericum 'Hidcote'	40-60cm	5L	Bushy C	4/m²	770
Lavandula angustifolia 'Hidcote'	30-40cm	5L	Bushy C	4/m²	729
Ligustrum ovalifolium	30-40cm	5L	Bushy C	0.3Ctr Double Staggered at 0.3m offset	4768
Ligustrum ovalifolium	60-80cm	10L	Bushy C	0.3Ctr Double Staggered at 0.3m offset	69
Magnolia 'Betty'	100-125cm	5L	Bushy BR	Counted	8
Oslea hastata	40-60cm	5L	Bushy C	4/m²	4
Pittosporum tenuifolium 'Golf Ball'	40-60cm	5L	Bushy C	4/m²	376
Potentilla fruticosa 'Pink Charm'	40-60cm	5L	Bushy C	4/m²	278
Rosa pimpinellifolia	30-40cm	5L	Bushy C	4/m²	108
Ruscus aculeatus	40-60cm	5L	Bushy C	4/m²	399
Salvia officinalis 'Purpurascens'	30-40cm	5L	Bushy C	4/m²	352
Sambucus nigra	80-100cm	5L	Bushy	Counted	21
Sarcococca hookeriana glay. 'Purple Stem'	40-60cm	5L	Bushy C	4/m²	603
Skimmia japonica 'Fragrans'	40-60cm	5L	Bushy C	4/m²	432
Stipa gigantea	10L	Full Pot	Counted		3
Viburnum davidii	40-60cm	5L	Bushy C	4/m²	495
Viburnum tinus 'Eve Price'	40-60cm	5L	Bushy C	3/m²	1143

Species Name	Height	Pot Size	Specification	Density	No.
Lonicera periclymenum	80-100cm	5-7 SL	Several Shoots, Caned	Counted	2

Species Name	Height	Pot Size	Specification	Density	No.
Fargesia nitida 'Volcano'				Counted	4
Fargesia rufa				Counted	7

Species Name	Height	Pot Size	Specification	Density	No.
Bergenia purpurascens		3L	C	4/m²	49
Stipa gigantea		5L	Full Pot	Counted	2

Number	Species	Specification	Density	Height
116	Corylus avellana	Branched BR 0.5Ctr Double Staggered at 0.5m offset		60-80cm
117	Corylus avellana	Branched BR 2/m²		60-80cm
59	Frangula alnus	Transplant B 2/m²		60-80cm
59	Frangula alnus	Transplant B 2/m²		60-80cm
59	Ilex aquifolium	Branched BR 0.5Ctr Double Staggered at 0.5m offset		60-80cm
59	Ilex aquifolium	Branched BR 2/m²		60-80cm
59	Ligustrum vulgare	Branched BR 0.5Ctr Double Staggered at 0.5m offset		60-80cm
59	Ligustrum vulgare	Branched BR 2/m²		60-80cm
230	Malus sylvestris	Branched BR 0.5Ctr Double Staggered at 0.5m offset		60-80cm
231	Malus sylvestris	Branched BR 2/m²		60-80cm
232	Prunus spinosa	Branched BR 0.5Ctr Double Staggered at 0.5m offset		60-80cm
234	Prunus spinosa	Branched BR 2/m²		60-80cm
59	Rosa rugosa	Branched BR 0.5Ctr Double Staggered at 0.5m offset		60-80cm
59	Rosa rugosa	Branched BR 2/m²		60-80cm
59	Salix purpurea	Branched BR 0.5Ctr Double Staggered at 0.5m offset		60-80cm
59	Salix purpurea	Branched BR 2/m²		60-80cm
59	Sambucus nigra	Branched BR 0.5Ctr Double Staggered at 0.5m offset		60-80cm
59	Sambucus nigra	Branched BR 2/m²		60-80cm
116	Sorbus aucuparia	Feather BR 0.5Ctr Double Staggered at 0.5m offset		125-150cm
117	Sorbus aucuparia	Feather BR 2/m²		125-150cm
116	Viburnum opulus	Branched BR 0.5Ctr Double Staggered at 0.5m offset		60-80cm
117	Viburnum opulus	Branched BR 2/m²		60-80cm
Total :2334				

Number	Species	Specification	Density
187	Angelica sylvestris	Plug, Well Rooted	4/m²
371	Cardamine pratensis	Plug, Well Rooted	4/m²
556	Iris pseudacorus	Plug, Well Rooted	4/m²
464	Lythrum salicaria	Plug, Well Rooted	4/m²
64	Myosotis scorpioides	Plug, Well Rooted	4/m²
187	Typha angustifolia	Plug, Well Rooted	4/m²
Total :1859			




1
Play boulders
from Harvey Stone, Ham Hill Masonry Works,
Ham Hill, Stoke, Somerset. Tel 01935 824950
similar and approved



2
NAT201 Avenue Bench
from Broxap or similar



3
Derby Litter bin
from Broxap or similar

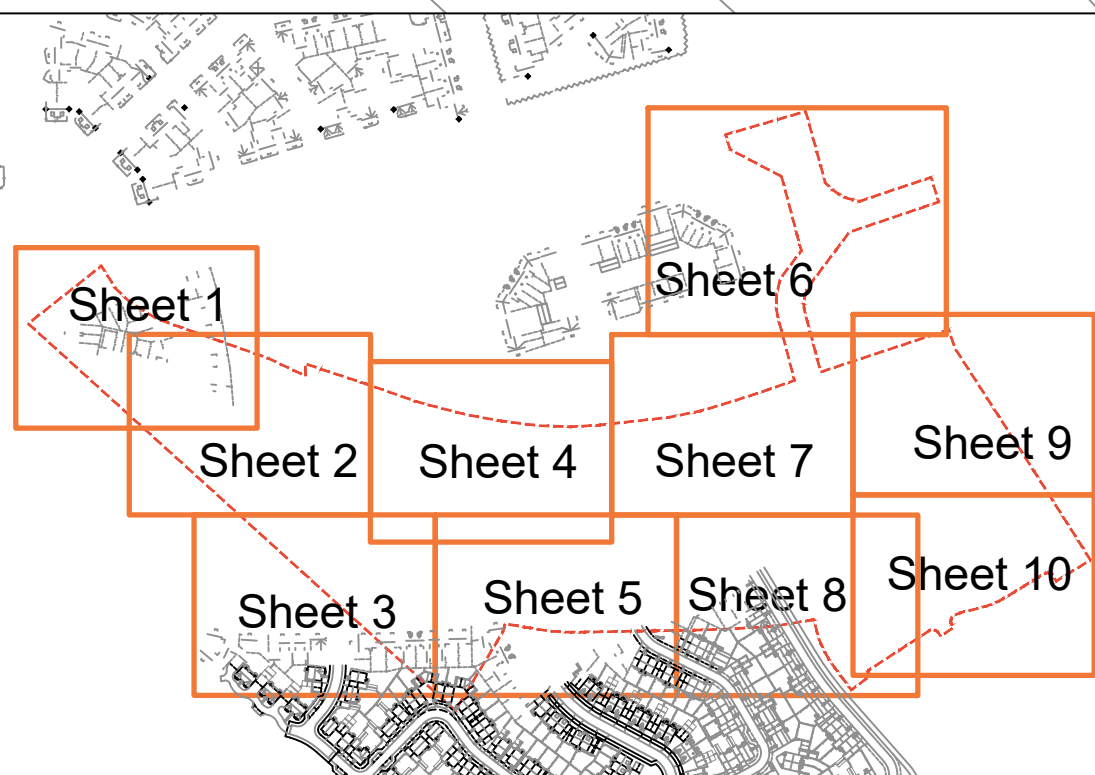

SPECIFICATION
All works generally, to comply with the written Soft Landscape Specification.

NOTE: SCALE TO BE USED FOR PLANNING
PURPOSES ONLY

- Existing trees and vegetation to be retained and protected during construction. Hedgerows are to be supplemented where required.
- All trees to be installed in line with tree pit detail on sheet 1
- Native Trees
- Informal flowering trees
- Informal native hybrid trees
- Avenue trees
- Proposed specimen shrub planting
- Proposed tree planting within hard landscape. See detail on sheet 11
- Proposed mixed native hedge planting to be planted in a double staggered row 300mm apart and at 500mm centres in each row. To be maintained at 1m height and 1.8m height adjacent to site boundaries
- Proposed native mix shrub planting to be planted in groups of 5-7m, of each species to receive 75mm bark mulch after planting operations
- Proposed mixed pond planting to be planted in groups of 5-7m, of each species
- Proposed grass areas to receive good quality amenity grass turves laid in line with good horticultural practices. All rear gardens to be seeded with grass seed
- Proposed ditch and SUDs features to be seeded with EPI pond edge mixture for margins as supplied by Emongate and sown at 4 grams per msq, or similar and approved
- Proposed wildflower meadow areas, to be seeded with a wildflower seed mix of local provenance containing 30% wildflower and 70% grasses sown at 4 grams per msq
- Existing grassland to be retained as a reptile overwintering habitat to be managed in line with rough grassland guidance. Disturbed areas to be seeded in line with wildflower meadow area mix (as above)
- Proposed grass area, to be seeded with A24 Wear and Tear grass seed mix as supplied by Germinal Seeds and sown at 50 grams per msq, or similar and approved
- Construction excavation in these areas to be carried out under arboricultural supervision as per the method statement
- No dig cellular confinement system to be used to create a hard surface above ground level
- Existing ditch to be maintained and protected with 5m buffer.
- Proposed bulb planting to be planted at a density of 25/m2 in groups of 50m, of each species.
- Proposed Bulb mix
- NAT201 Avenue Bench and Backrest from Kompan
- Derby Standard Litter Bin from Broxap or similar
- Play boulders in LAP from Hill Masonry Works or similar and approved
- Proposed marginal planting to be planted at a density of 1/m2
- 1.8m high V-mesh fence to railway boundary
- Out lines
- Planting Schedule on Sheet 3

Rev	Date	Details	Drawn
O	05.11.24	Play area revised	LS
N	17.06.24	Layout change and comments	LS
M	07.05.24	Layout change and comments	LS
L	24.01.24	Trees amended	LS
K	25.10.23	LAPs updated	LS
J	05.04.23	Tree pit for hard landscapes areas	LS
I	10.02.23	Phase 2C added and railway fencing	LS
H	23.11.21	Viewpoint Sheet 5 amended	LS
Rev	Date	Details	Drawn



HEAD OFFICE
Rodbourne Rail Business Centre, Grange Lane,
Malmesbury, SN16 0ES
Tel: 01666 825646

Courttyard House, Mill Lane, Godalming, GU7 1EY
Tel: 01483 425714

Suite 6, Crescent House, Yonge Close, Eastleigh, SO50 9SX
Tel: 02382 026300

9 Brownlow Road, Cambridge, CB4 3NG
Tel: 07825 868654

Unit 50, Space Business Centre Gloucester, Olympus Park,
Quekley, Gloucester, GL2 4AL
Tel: 07769 263864

email: mail@acdenv.co.uk
www.acdenviroental.co.uk

scheme: Land to the North West of Boorley Green,
Winchester Road, Boorley
Phase 2
client: Miller Homes
drawing: Landscape Proposals
date: August 2018
scale: 1:200@A1
drawing no: MILL22017 11K Sheet 3
drawn: LS checked: AE

Copyright of ACD Environmental Ltd. All rights described in Chapter IV of the Copyright, Designs and Patents Act 1988 have been generally asserted. 2011. Copyright of this plan remains with ACD until all fees have been paid in full.