



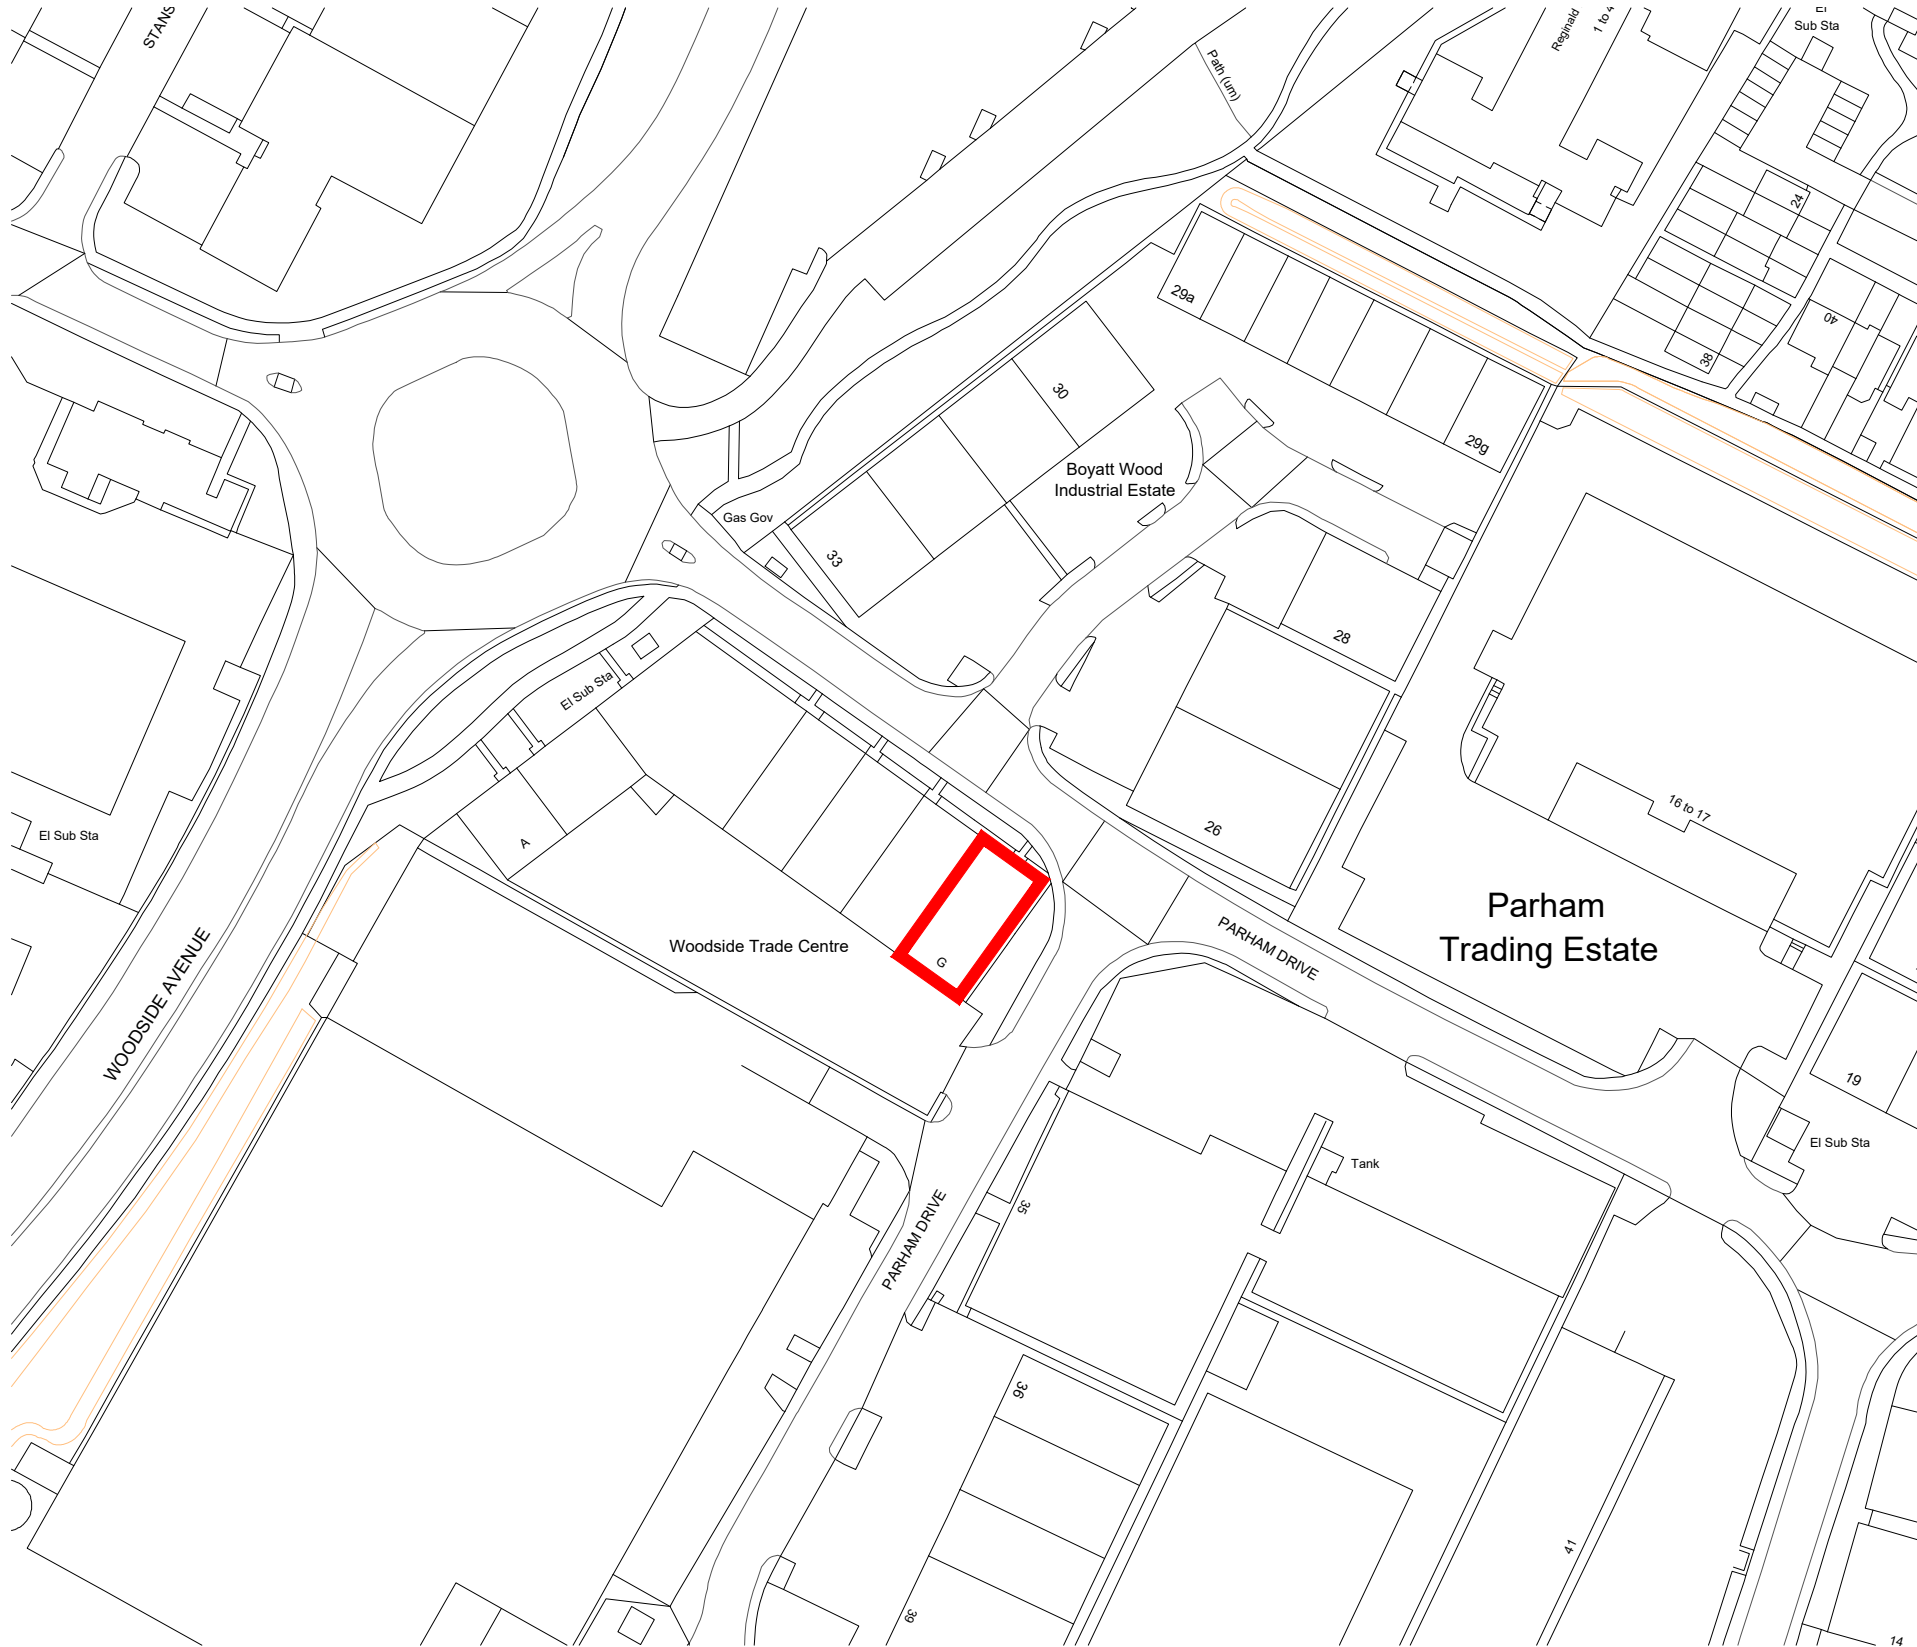

Produced on 25 October 2024 from the Ordnance Survey National Geographic Database and incorporating surveyed revision available at this date.
This map shows the area bounded by 444636 119616,444952 119616,444952 119932,444636 119932,444636 119616
Crown copyright and database rights 2024 OS 100054135. Supplied by copla ltd trading as UKPlanningMaps.com a licensed Ordnance Survey partner (OS 100054135).
Data licence expires 25 October 2025. Unique plan reference: v10f//1166616/1568088

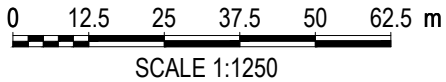

**KERSHAW**
Roofing, Cladding & Steelwork
Tel/Fax: 02380 617001
www.kershawroofing.co.uk

PROJECT TITLE:
**KERSHAW OFFICE
PARHAM DRIVE
EASTLEIGH
SO50 4NU**

DRAWING TITLE:
**SITE LOCATION
PLAN**

REVISIONS:	BY:
P1 - ISSUED FOR PLANNING - 28 OCT 2024	MM

DRAWING DATE:	DRAWN BY:
OCT 2024	M MARSHALL
Autocad generated drawing AutoCAD - 2024	AbiCAD tel: 01489 589 454
SCALE @ A3: 1:1250	Please do not scale drawing. If in doubt ask

DRAWING STATUS:	
FOR PLANNING	
DRAWING NUMBER:	REVISION:
892-L01	P1