
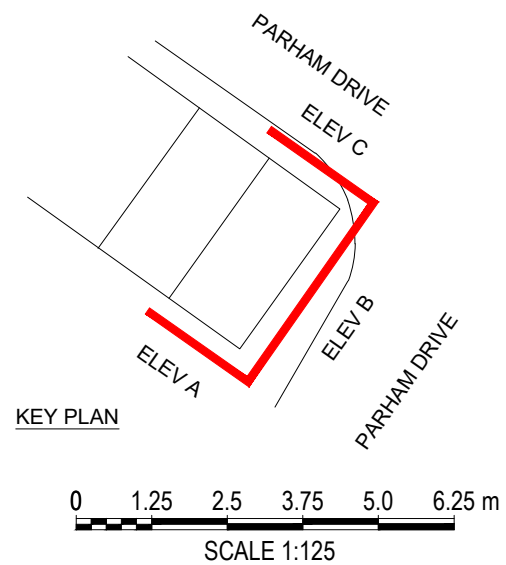
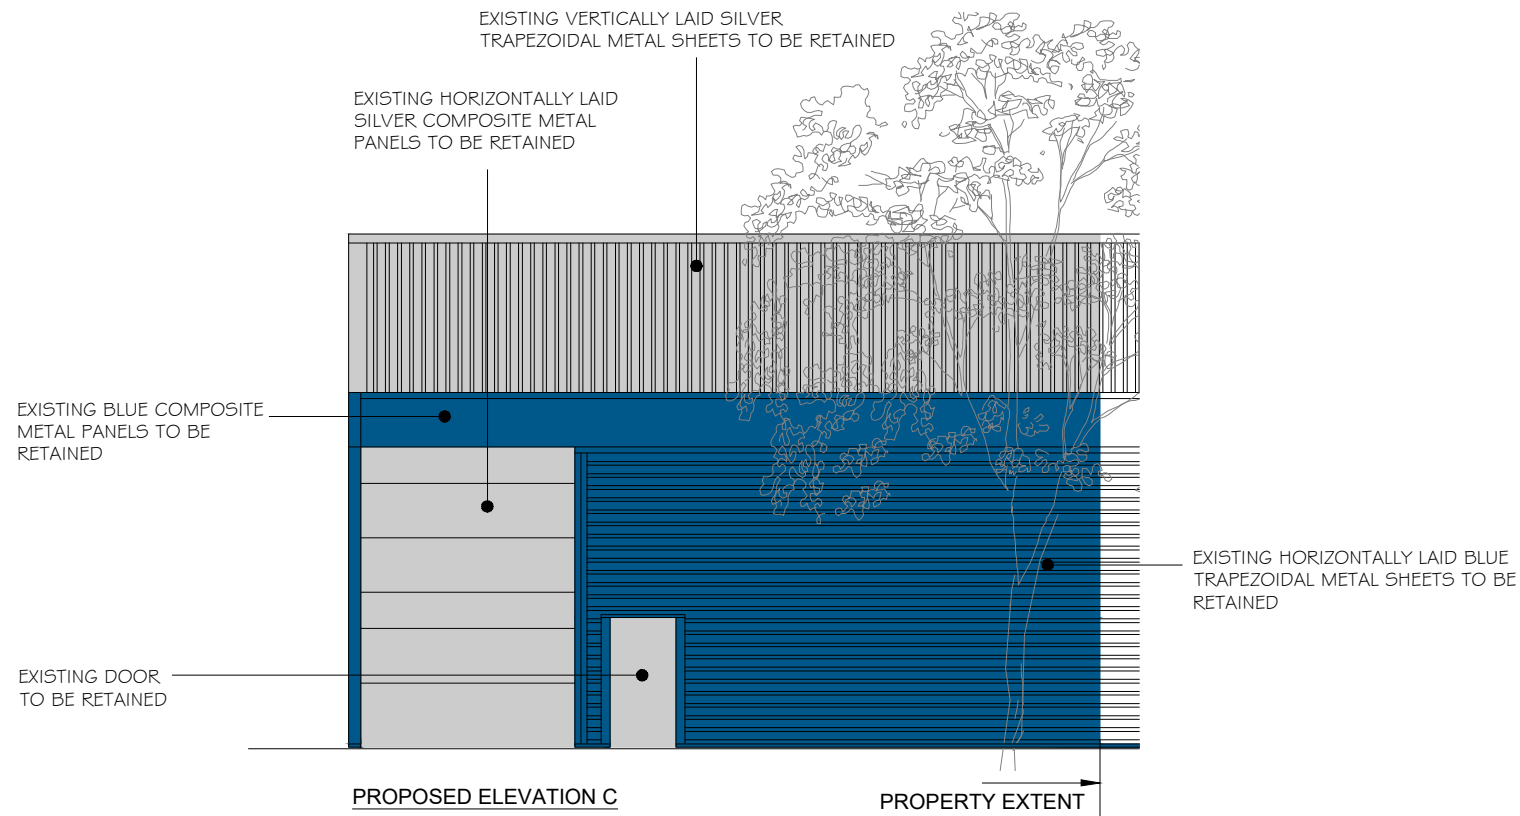


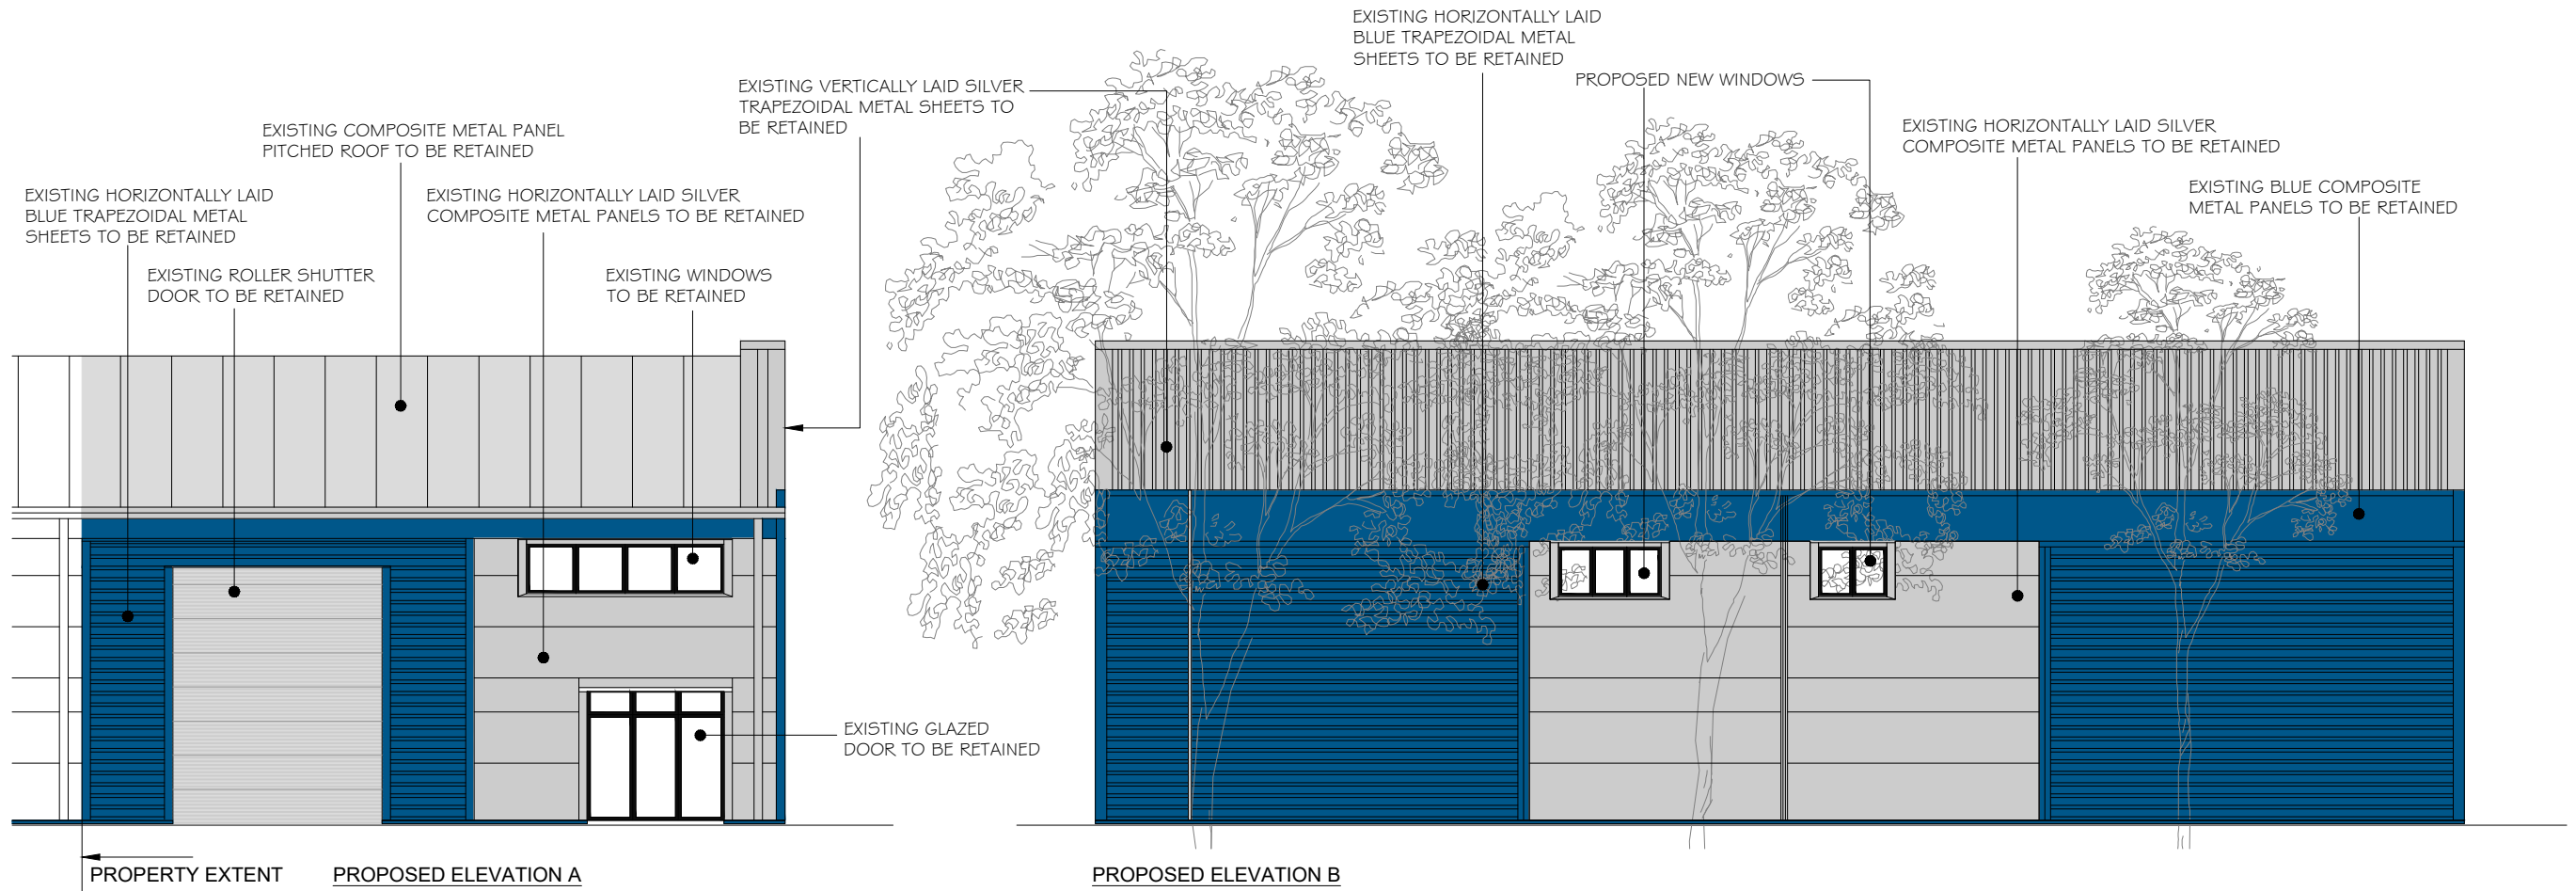

 KERSHAW Roofing, Cladding & Steelwork Tel/Fax: 02380 617001 www.kershawroofing.co.uk	PROJECT TITLE: KERSHAW OFFICE PARHAM DRIVE EASTLEIGH SO50 4NU	DRAWING TITLE: PROPOSED ELEVATIONS	REVISIONS:	BY:	DRAWING DATE:	DRAWN BY:	DRAWING STATUS: FOR PLANNING	
			P1 - ISSUED FOR PLANNING - 28 OCT 2024	MM	OCT 2024	M MARSHALL		
					Autocad generated drawing		 tel: 01489 589 454	
					AutoCAD - 2024			
					SCALE @ A3:	Please do not scale drawing. If in doubt ask		
		1:125						
							DRAWING NUMBER: 892-L05	REVISION: P1