


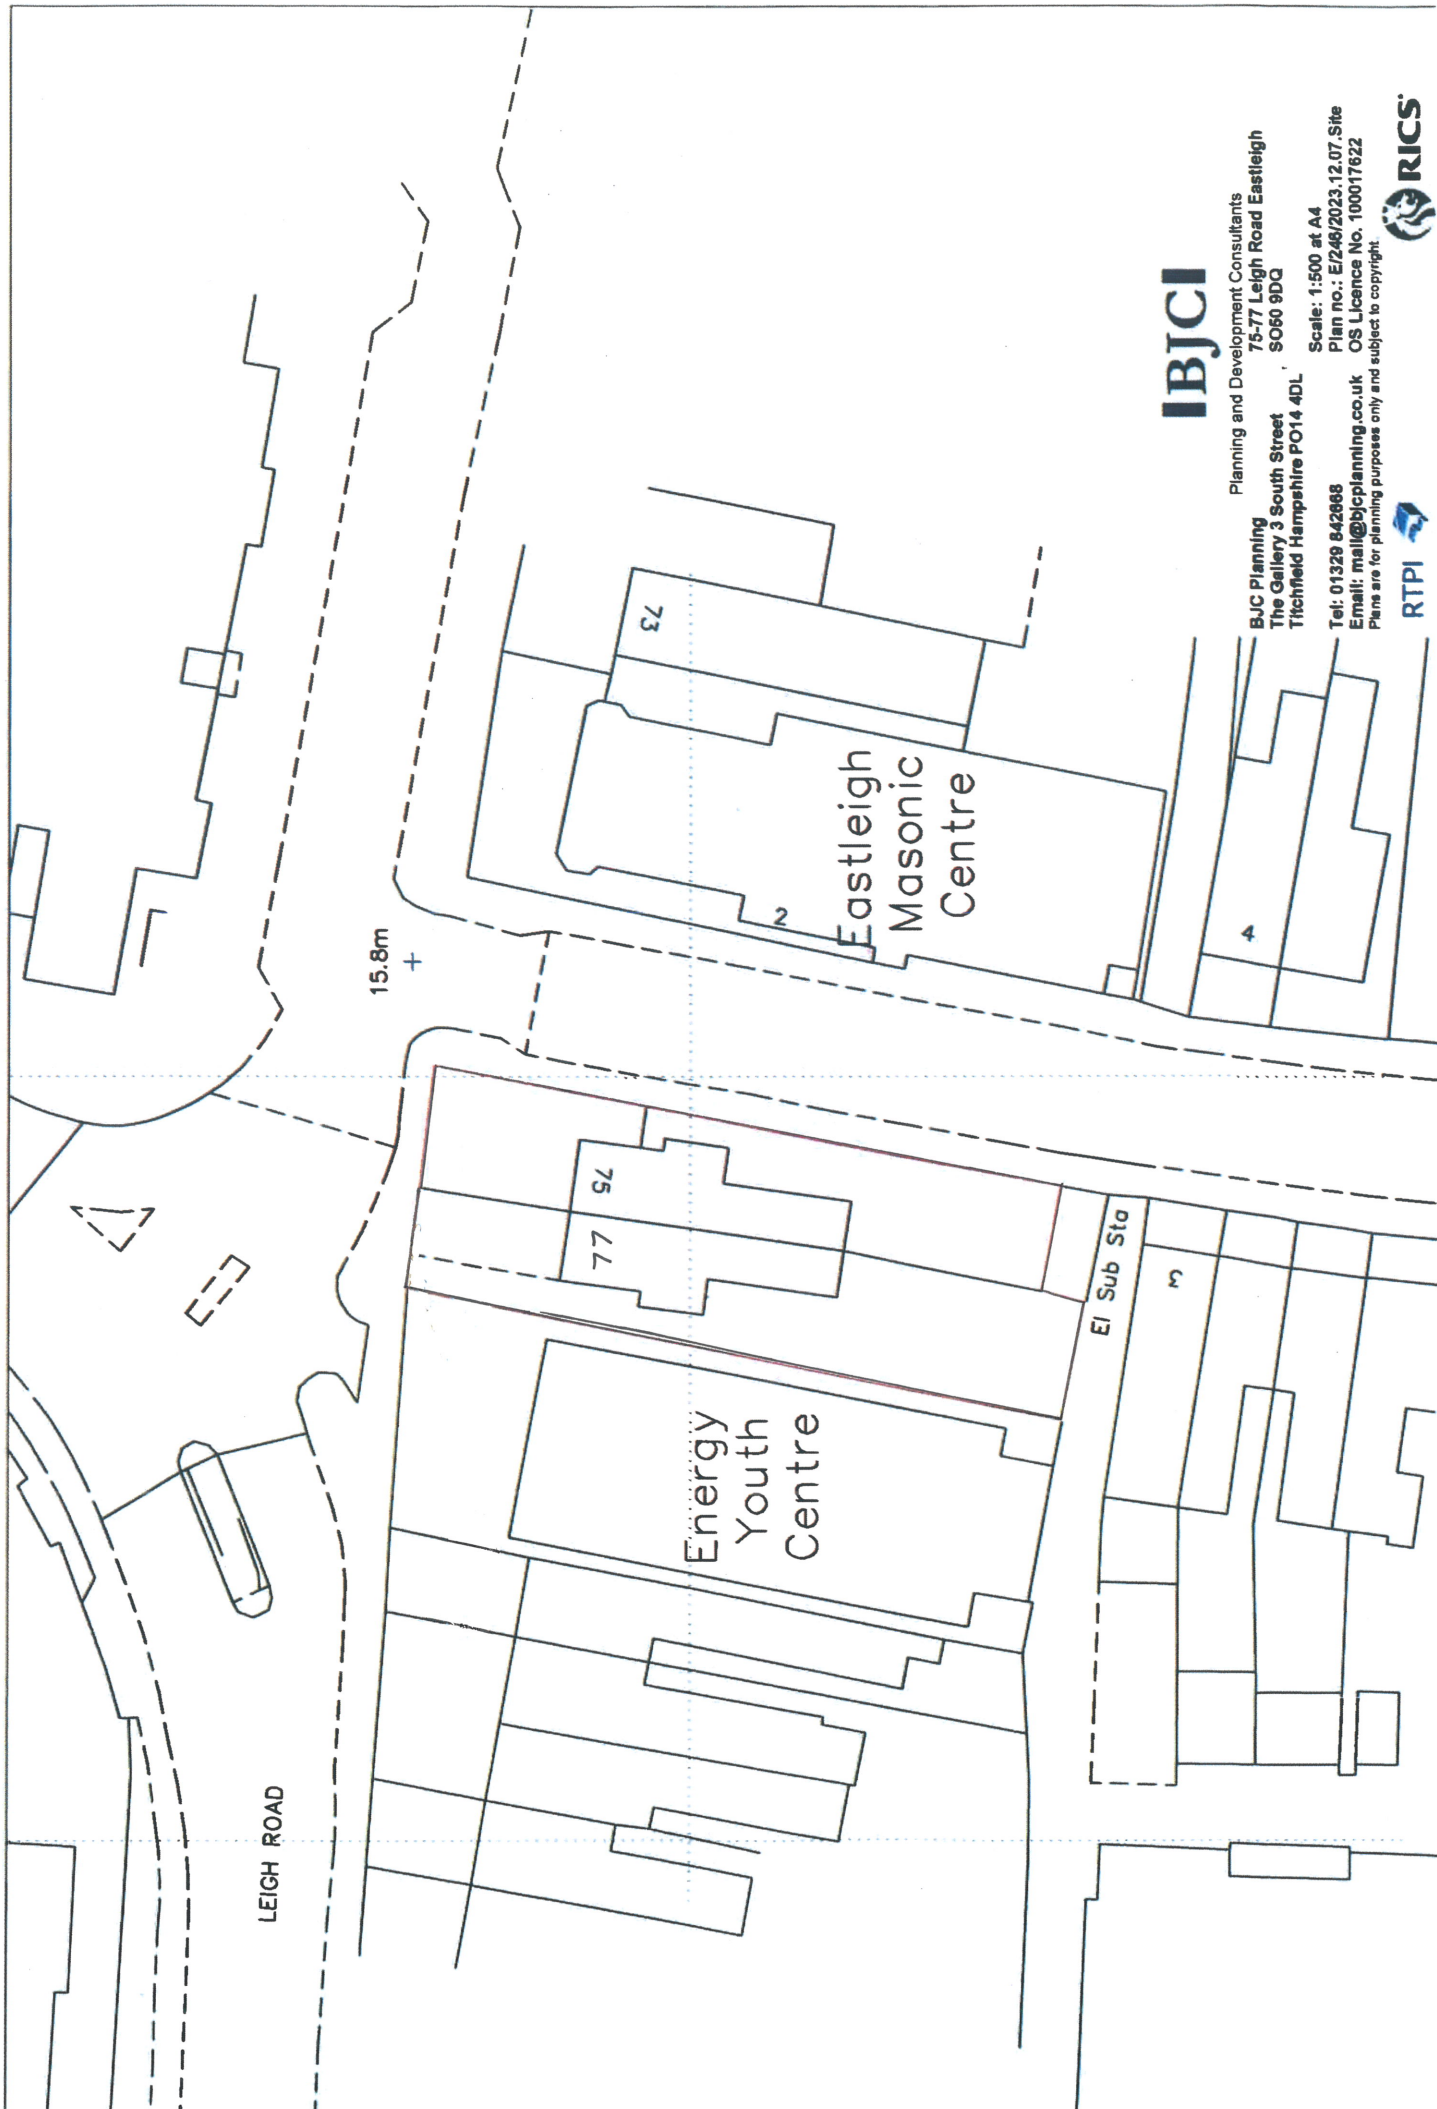

IBJCI

Planning and Development Consultants
75-77 Leigh Road Eastleigh
SO60 9DQ
Titchfield Hampshire PO14 4DL
Scale: 1:500 at A4
Plan no.: E/246/2023.12.07.Site
OS Licence No. 100017622
Plans are for planning purposes only and subject to copyright.

BJC Planning
The Gallery 3 South Street
Titchfield Hampshire PO14 4DL
Tel: 01329 842968
Email: mail@bjcplanning.co.uk

RTPI

