




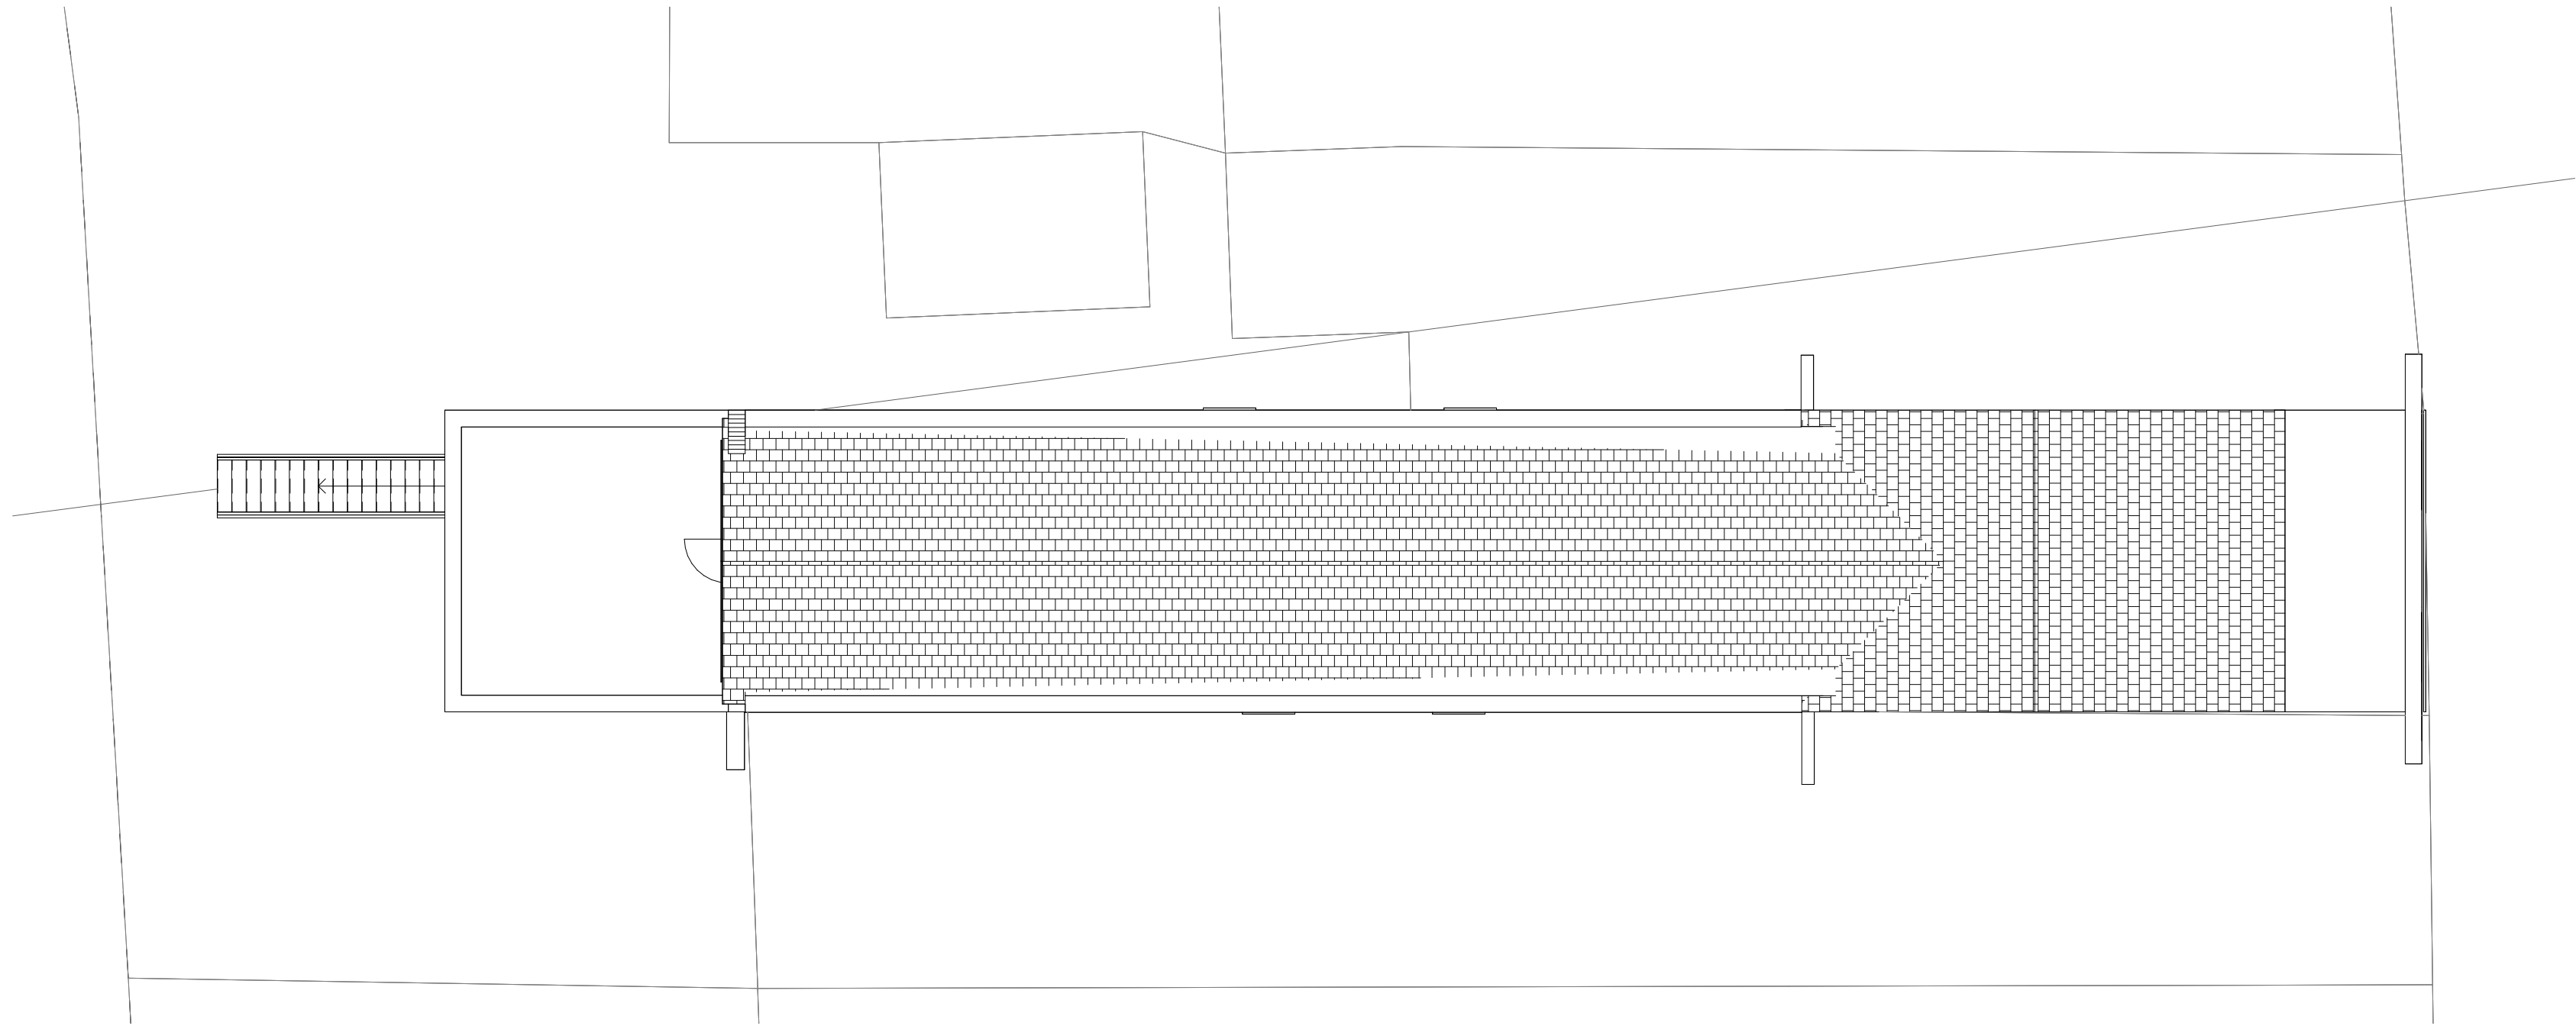

1 Site
1 : 100

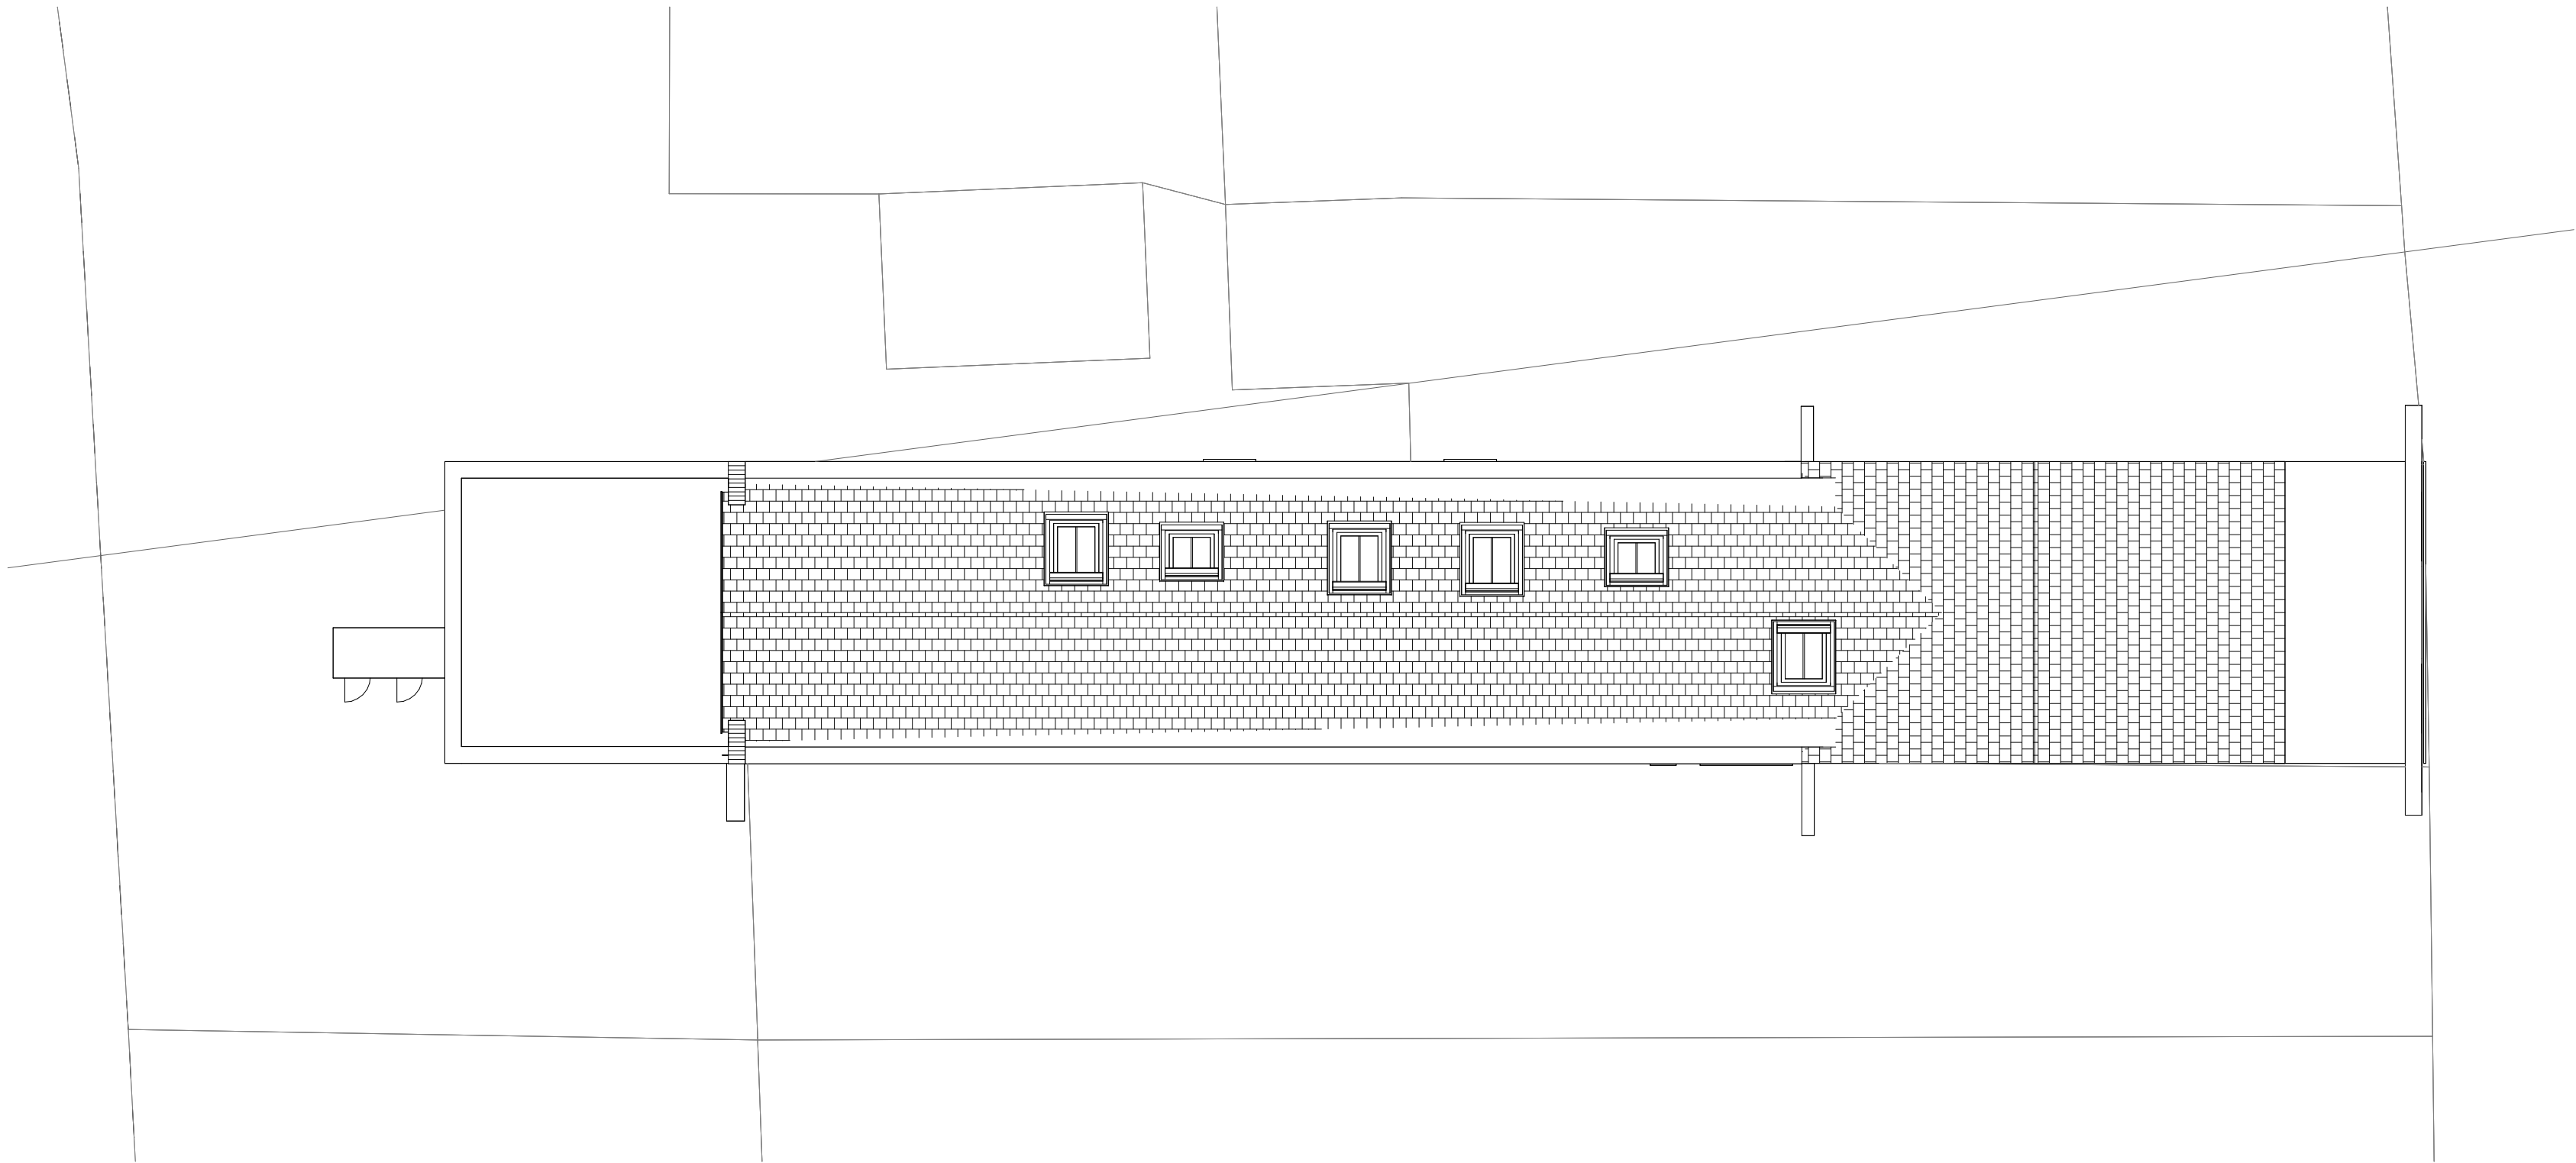


3 Site proposed
1 : 100

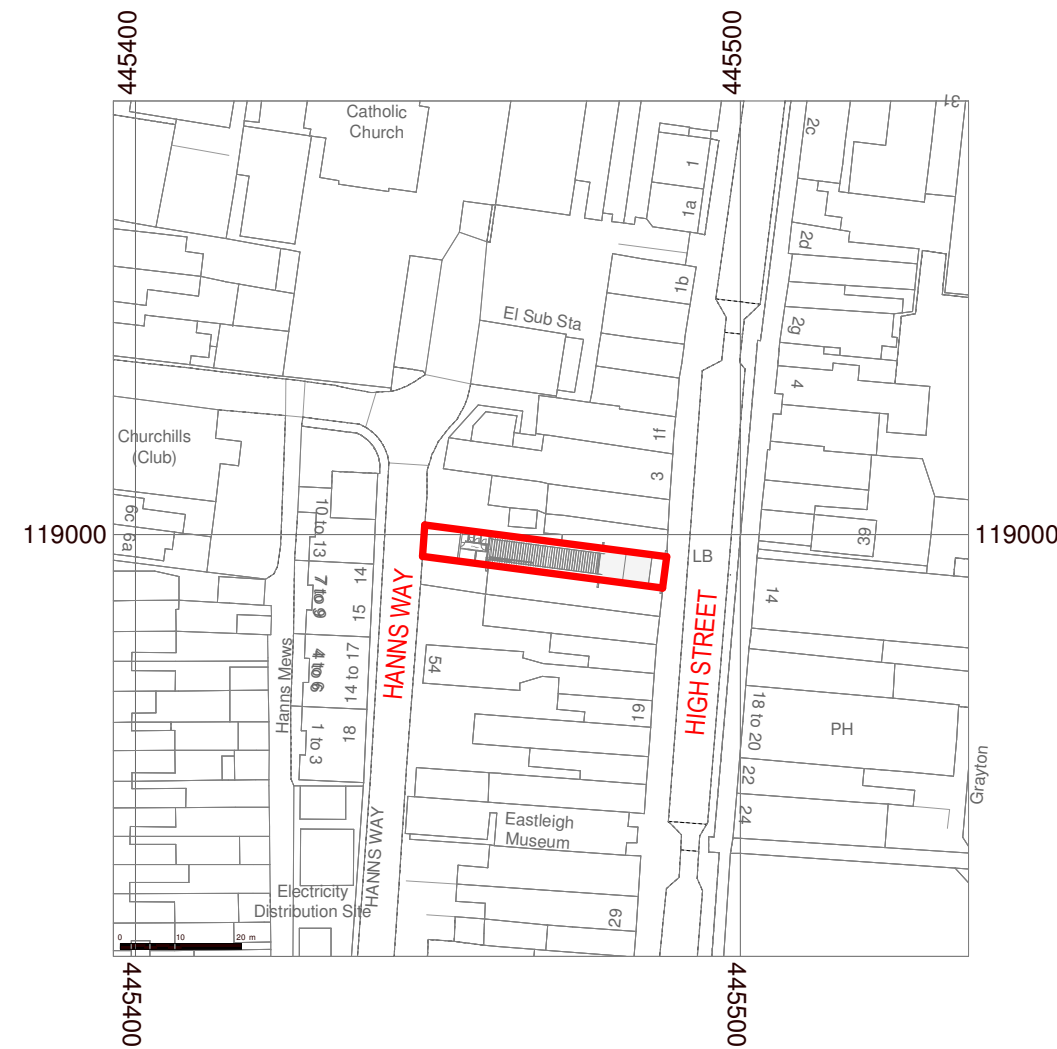

2 Site location
1 : 1250

Location Plan-
Crown copyright and database rights 2020 OS 100047474
Streetwise, Purchased 17/02/2021 1;11;42

— curtilage

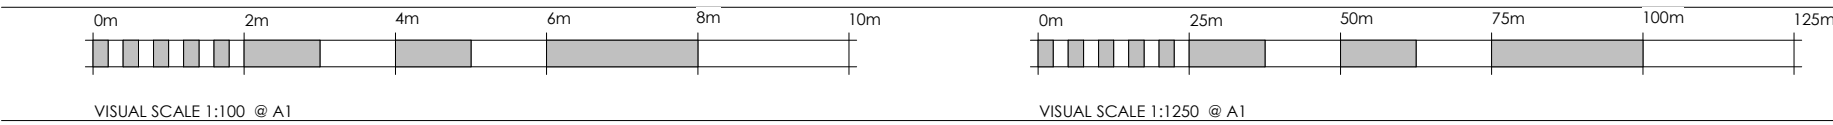

Written dimensions supersede scaled dimension. All dimensions to be checked on site by contractor before commencement of the works.
This drawing is to be used only for the purposes intended as described in the drawing title box.
This drawing is to be read in conjunction with all other consultants drawings as applicable to this project.
All proprietary products are to be installed in accordance with their manufacturer's instructions

cs architecture		Chris Stone, The Garage Montessori School, Lymington, SO41 3RH T: 07540 687000 E: chris@csarchitecture.design	
Client Clive	Project Ref.	Scale	Date
	Project Number	As indicated @ A1	29/11/2024
	Issue Purpose Planning	Drawing No. 001	Rev. 1
Project Address 9 High Street, Eastleigh, SO50 5LF		Project Title Flats	
		Drawing Title Location Plans	