


N

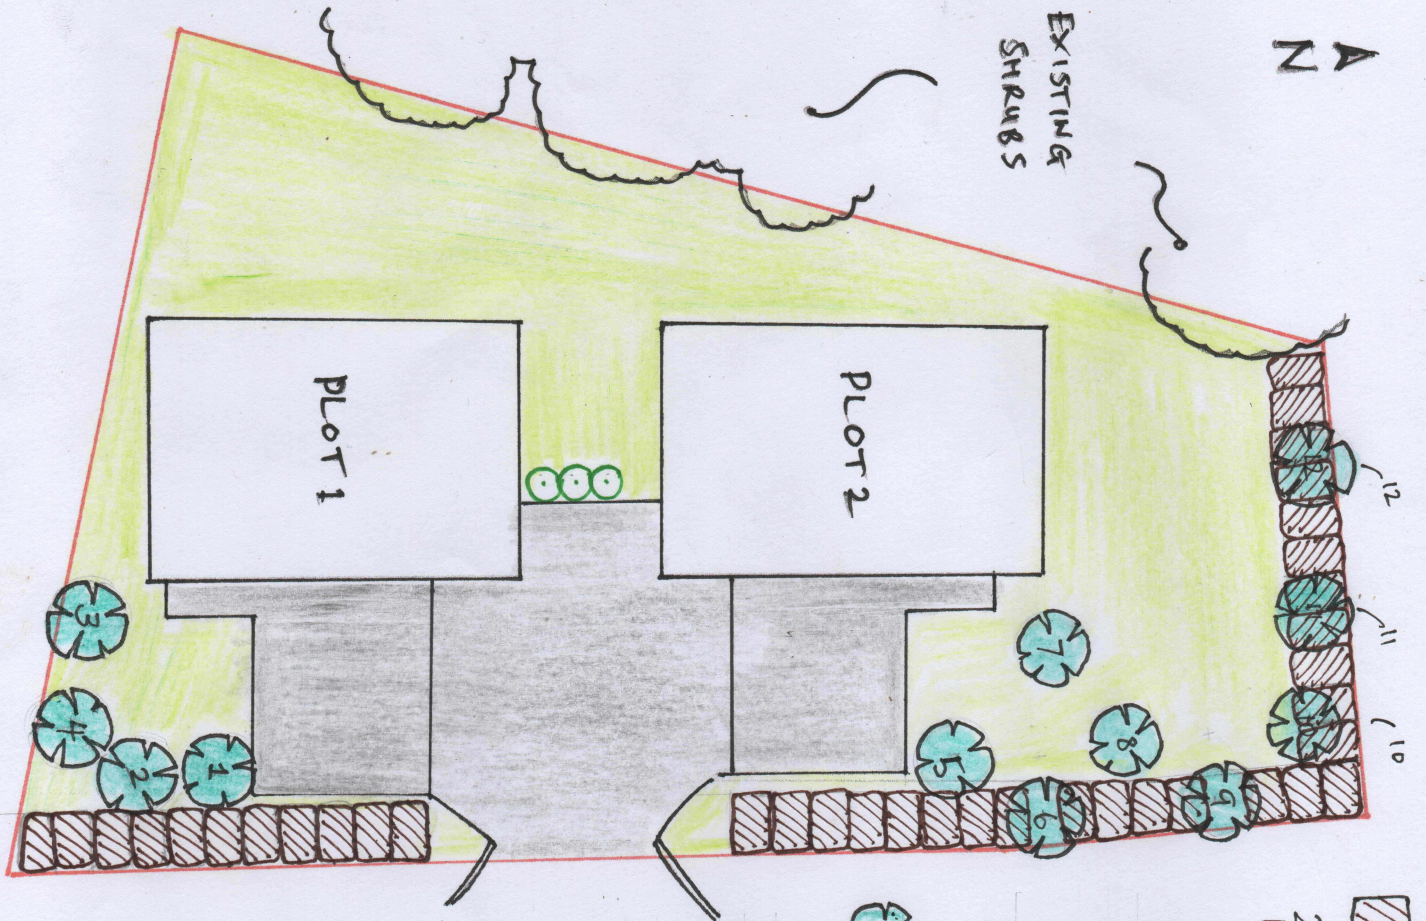

1:200 @ A4



- Ornamental hedging - a decorative mixture of:

25% - *Crataegus monogyna* (Hawthorn)  
10% - *Acer campestre* (field maple)

*Corylus avellana* (common hazel)

*Cornus sanguinea* (common dogwood)


*Rosa canina* (dogrose) *Euonymus europaeus* (European spindle)

*Rhamnus cathartica* (Buckthorn)

5% - *Viburnum tinus* (Laurustinus)

*Prunus spinosa* (blackthorn)

○ - *Prunus laurocerasus* (Laurel)  
60-90cm - Quantity 3.

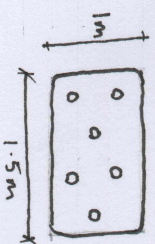

6 whips per block



TREES: PLOTS 1+2  
PLOT 1

- 1 *Fagus purpurea*
- 2 *Fagus sylvatica*
- 3 *Betula pendula*
- 4 *Hor*

Copper Beech  
Beech  
Birch  
Hornbeam } 8-10cm s.t.d bareroot

PLOT 2

- 5 *Malus sylvestris*
- 6 *Carpinus betulus*
- 7 *Sorbus aucuparia*
- 8 *Betula pendula*
- 9 *Fagus sylvatica*
- 10 *Sorbus aria*
- 11 *Prunus avium*
- 12 *Fagus purpurea*

Crab apple  
Hornbeam  
Rowan  
Birch.  
Beech.  
Wh. Beech  
Cherry  
Copper Beech. } 8-10cm s.t.d bareroot.

All hedge planting to be mulched with 75mm deep, medium grade bark mulch. All plants to be fitted with spiral rabbit guards secured to stakes.  
Trees in grass to have 1m diameter bark mulch 'circle' at base. All trees in grass to be fitted with strimmer guards. Min topsoil depths: Trees 0.1 x 0.5m deep pit. Hedge plants 0.6m wide x 0.4m deep trench.  
All trees double staked with cross brace and ties.