
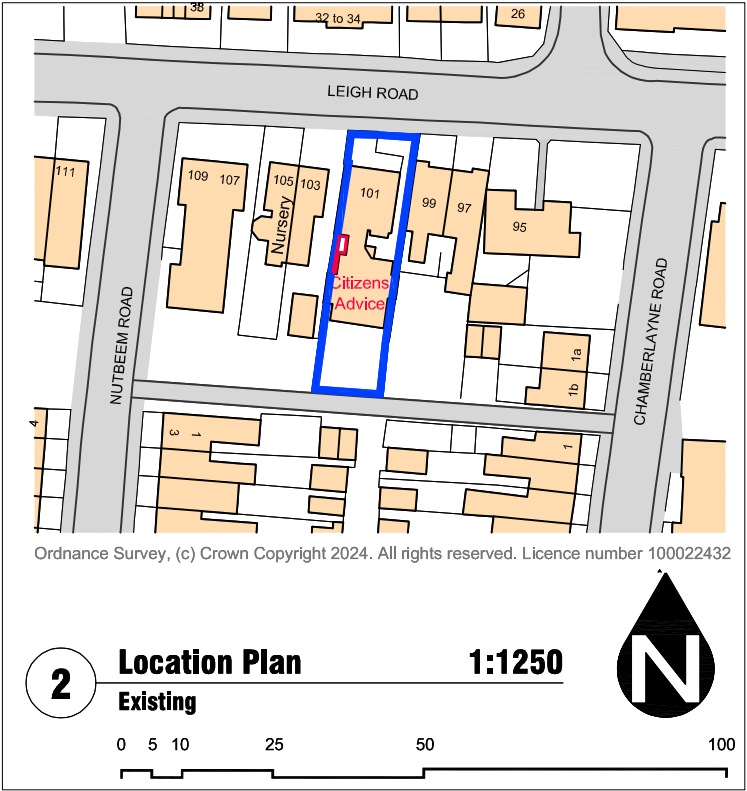
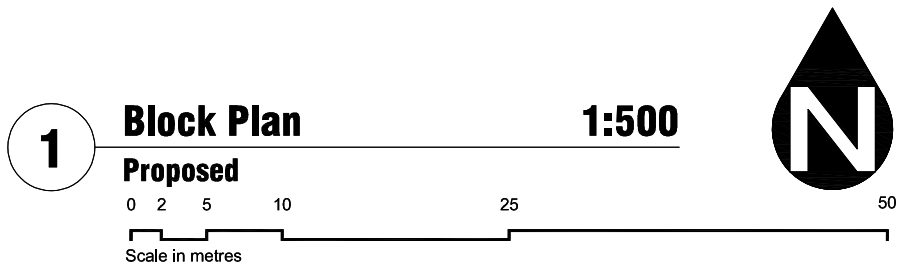


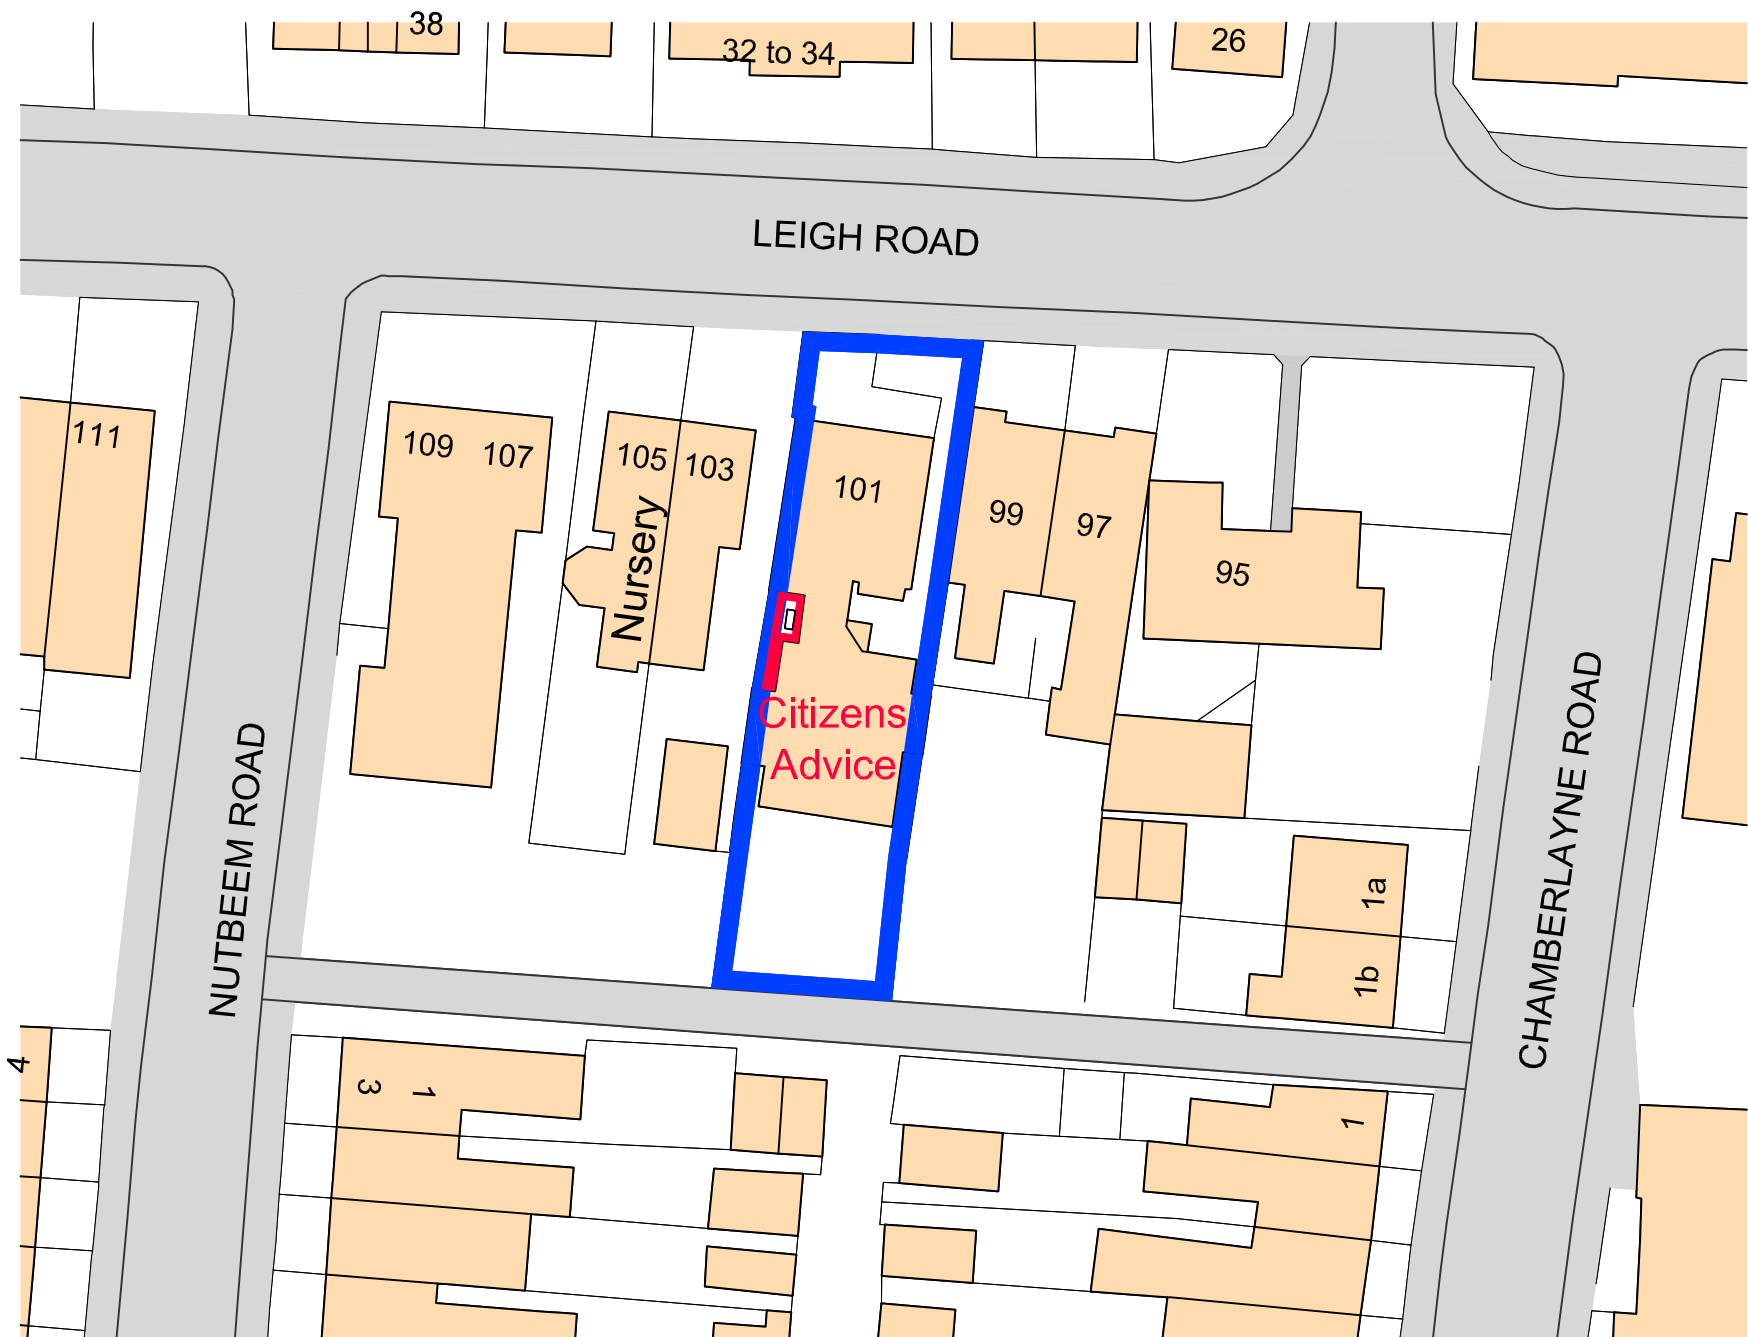

Date: Notes: Drawn: Checked:

Project:
Citizens Advice Eastleigh
101 Leigh Road, Eastleigh SO50 9DR

drawing number: rev:
6058(10)010 A

Location and Block Plans
Existing and Proposed
1:1250/1:500 @ A3

Drawn by: LD
Checked by: MC

Issued for:

PLANNING

Do Not Scale. All dimensions and conditions are to be checked on site prior to preparing drawings or commencing any work. © This drawing is the property of Camillín Denny Limited trading as Camillín Denny Design and protected by the Copyright, Designs and Patents Act, 1988

**CAMILLIN
DENNY**

Compton Cottage | Frogmore | East Meon | Hampshire | GU32 1QH
t:01730 823472 mark@camillindenny.com www.camillindenny.com