


1 EXISTING_SOUTH WEST
1 : 50




2 EXISTING_SOUTH EAST
1 : 50



3 EXISTING_NORTH WEST
1 : 50

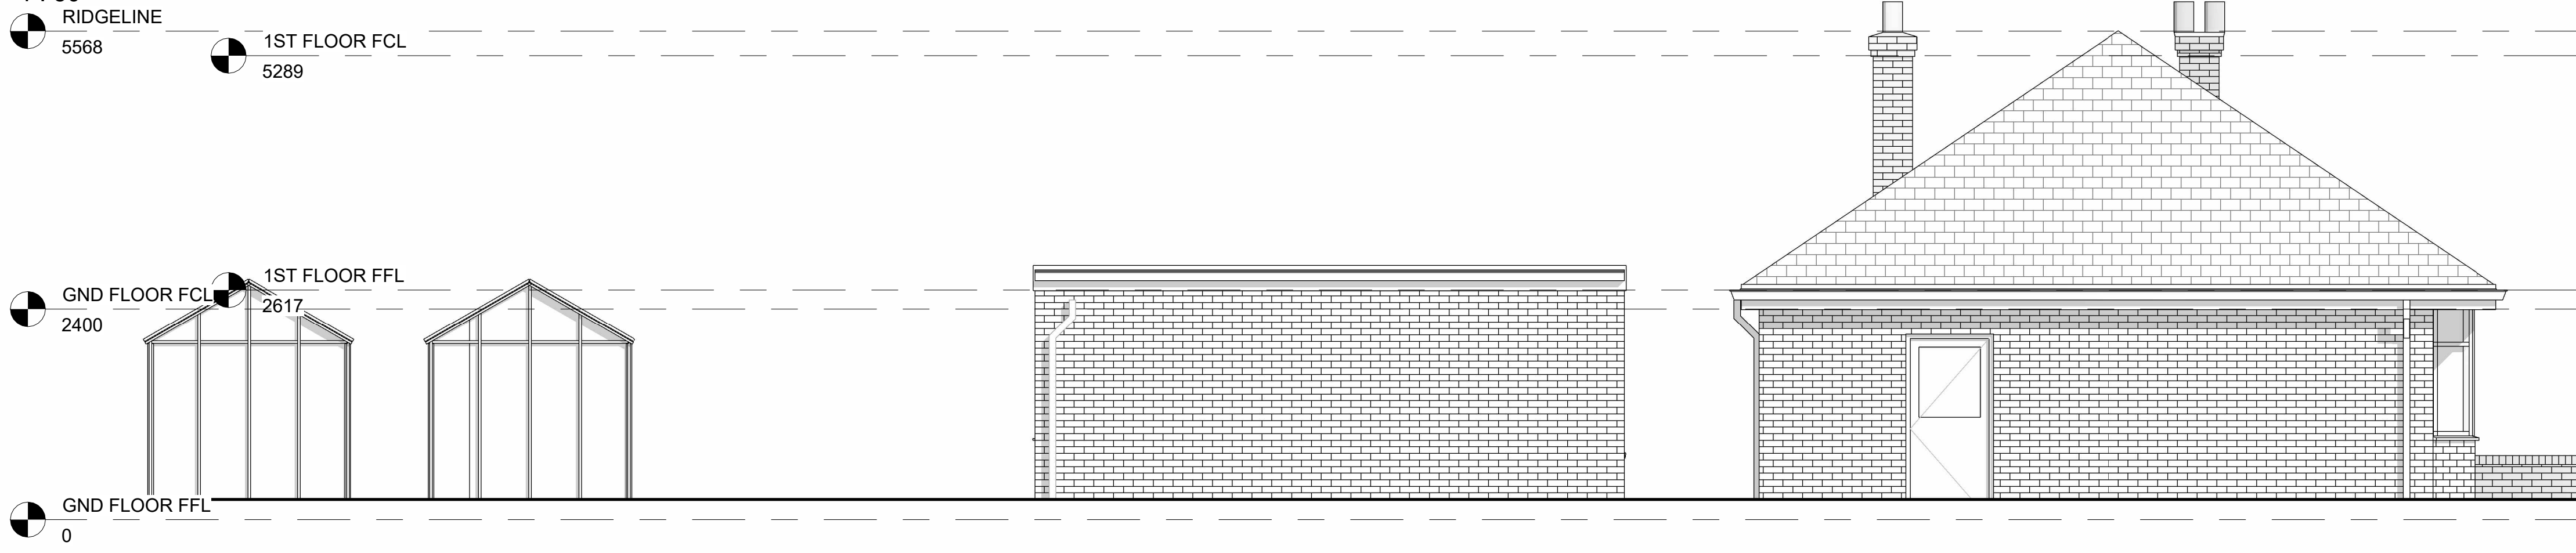

4 EXISTING_NORTH EAST
1 : 50

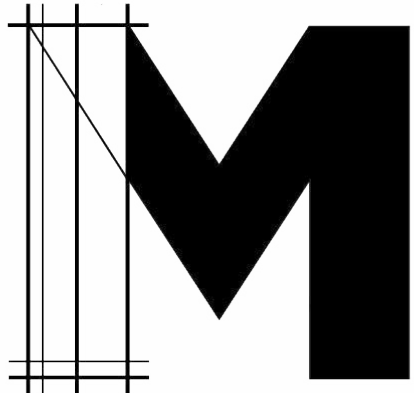

MOOSECONSULTING

ISSUE STATUS
ADDENDUM

CLIENT
HANNAH ASHEIGH

PROJECT
5 BEVERLEY GARDENS

REV	DESCRIPTION	DATE
A	CONCEPT	07.11.24
B	DRAFT	13.11.24
C	FINAL REVIEW	20.11.24
D	FOR APPROVAL	25.11.24
E	FOR SUBMISSION	28.11.24
F	ADDENDUM	03.12.24
G	ADDENDUM	05.12.24

Notes

- Structural calculations, guidance or notes of any is for guidance only, not for construction. You must engage a structural engineer.
- All documentation provided does not limit your liability in respect to the engagement and full compliance of Planning and/or Building Control.
- The nominated Building Control officer has the right to superceed any and all of the information contained within this document. You are required by Law to comply with the explicit directions given by your Building Control officer.

PROJECT ID	DATE of ISSUE
2381707	25/11/24

SCALE (@ A1)	REV
1 : 50	G

TITLE
EIXSTING_ELEVATIONS

DWG No.

A201

©2024