


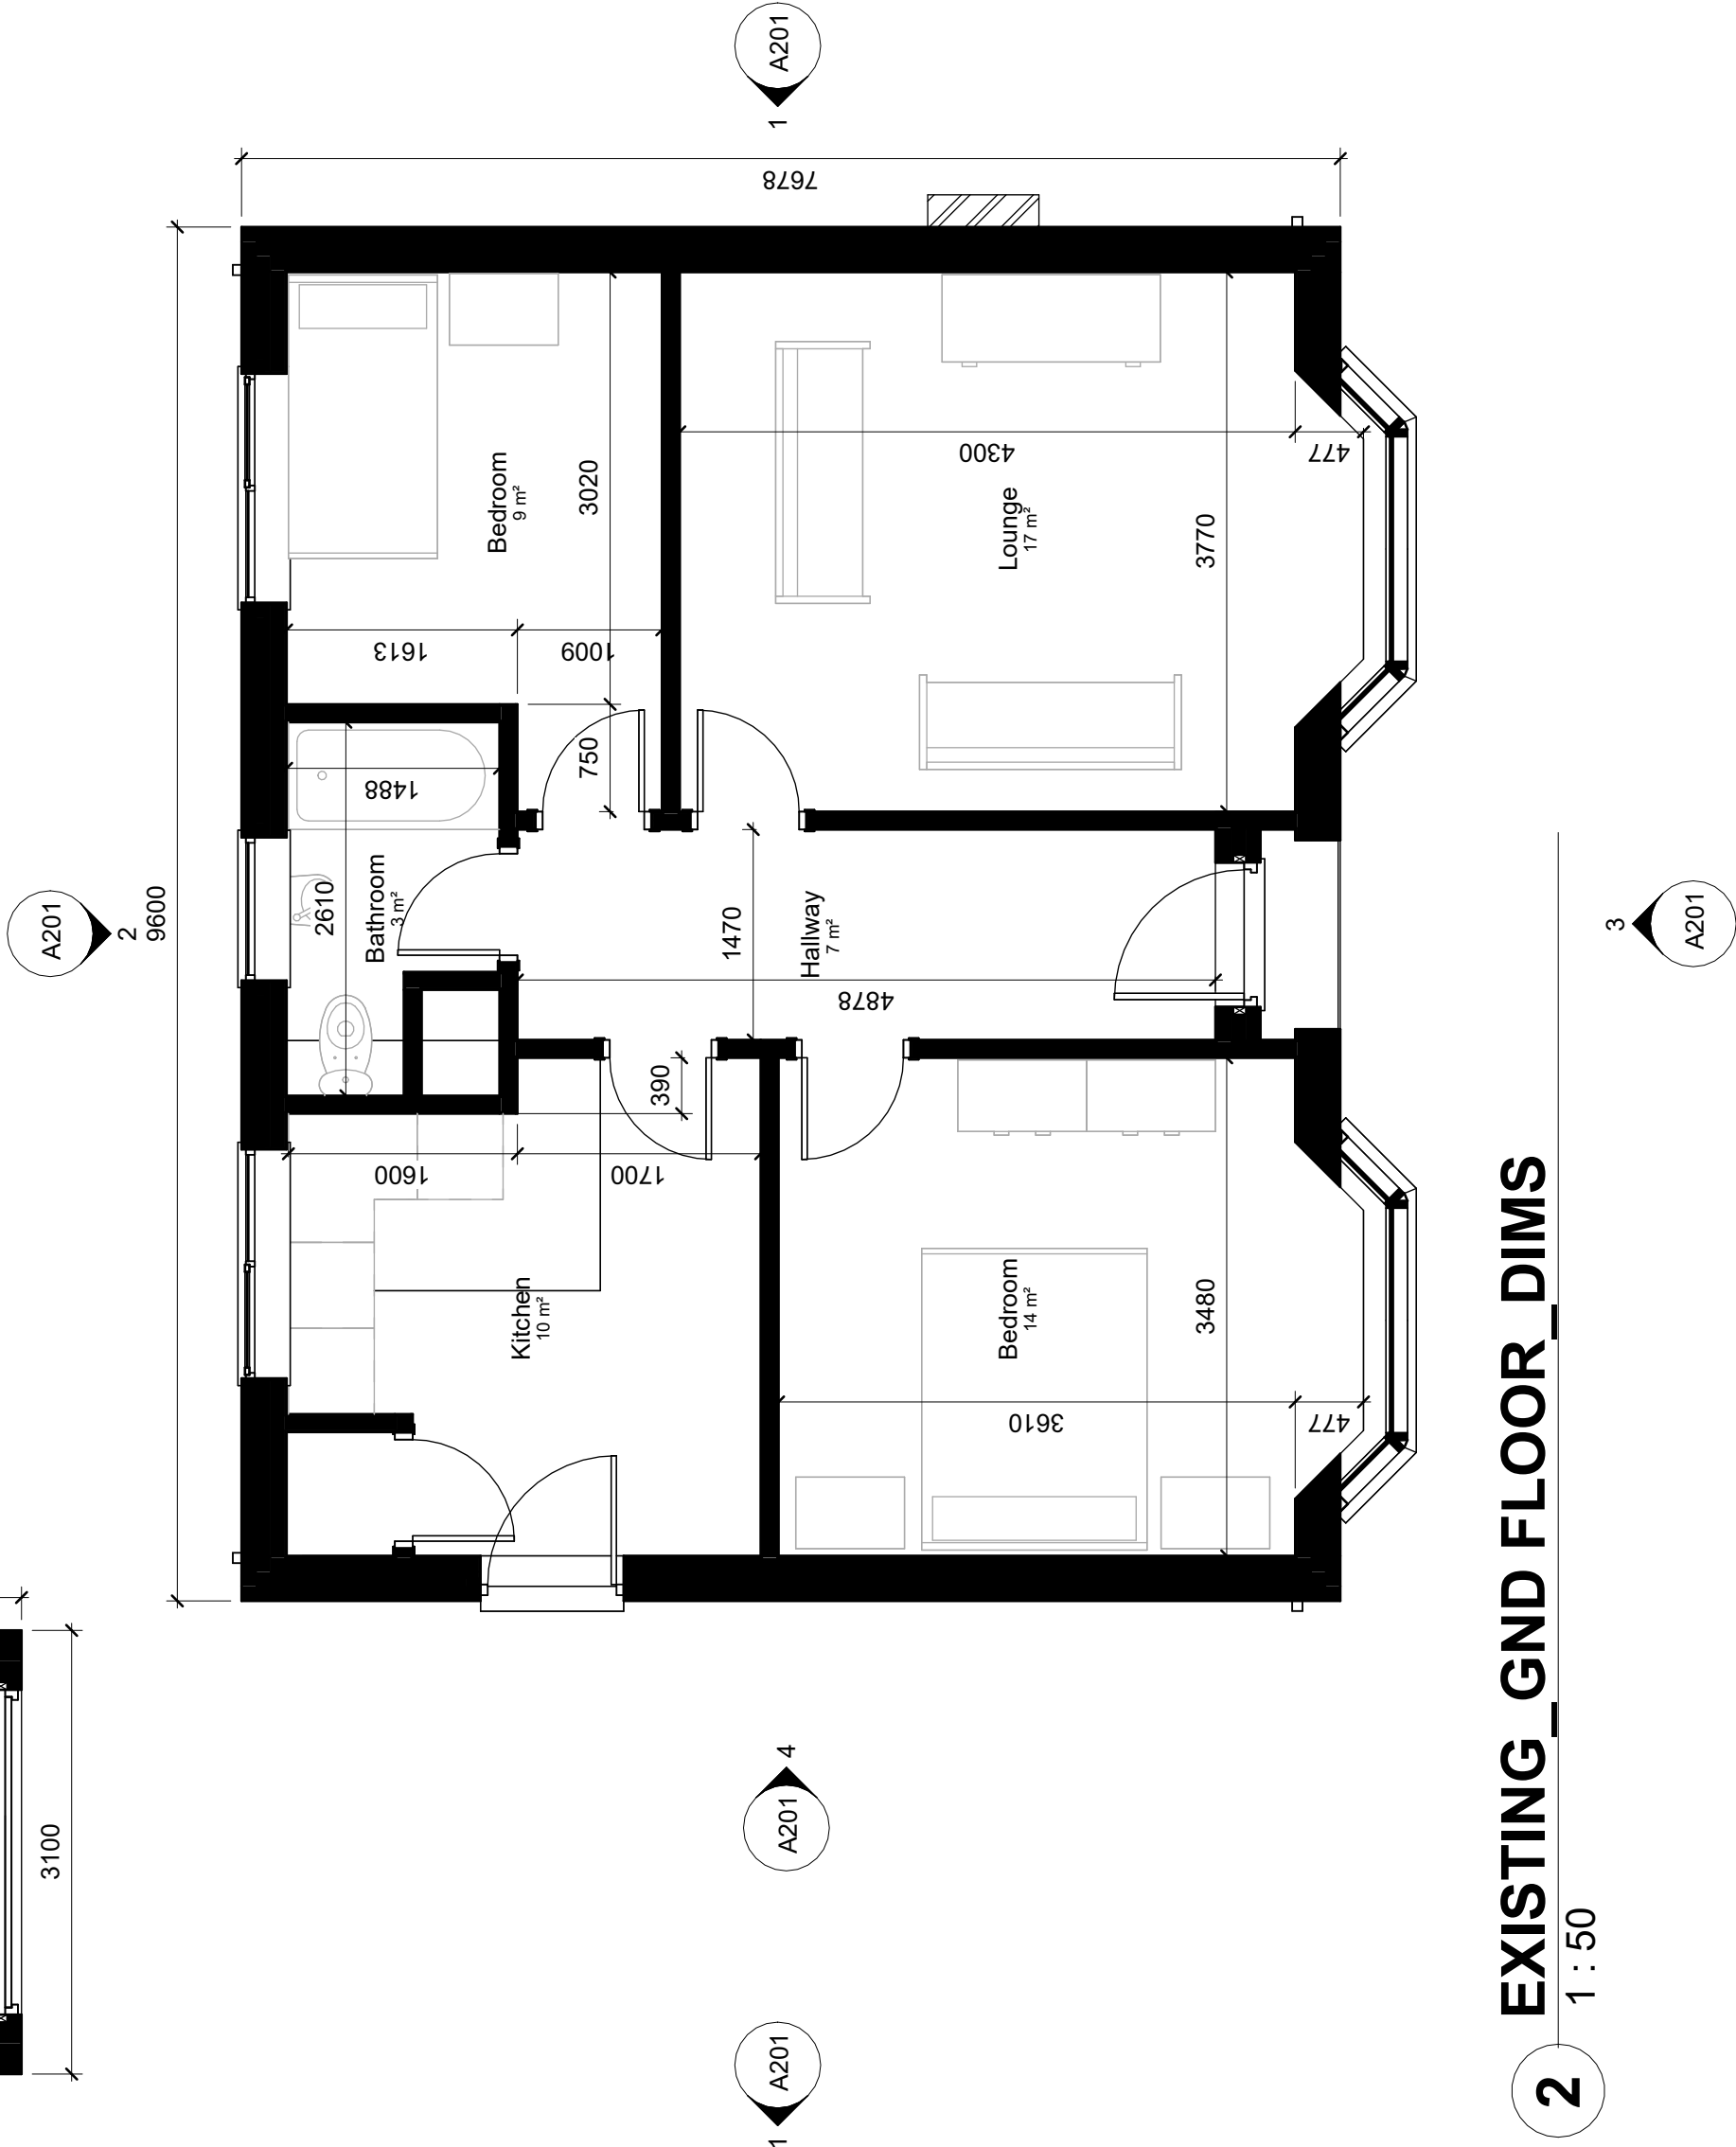
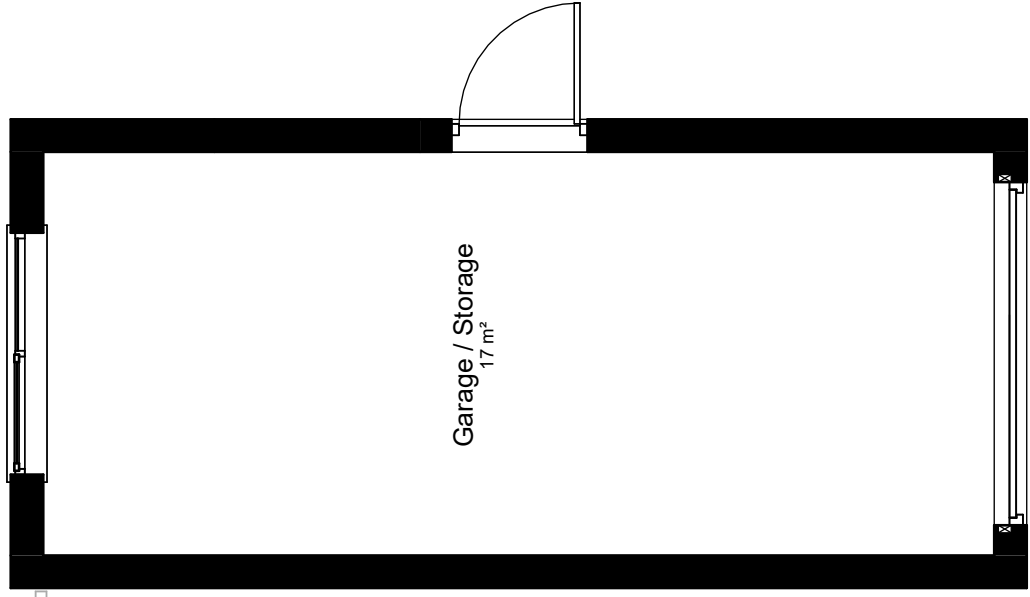
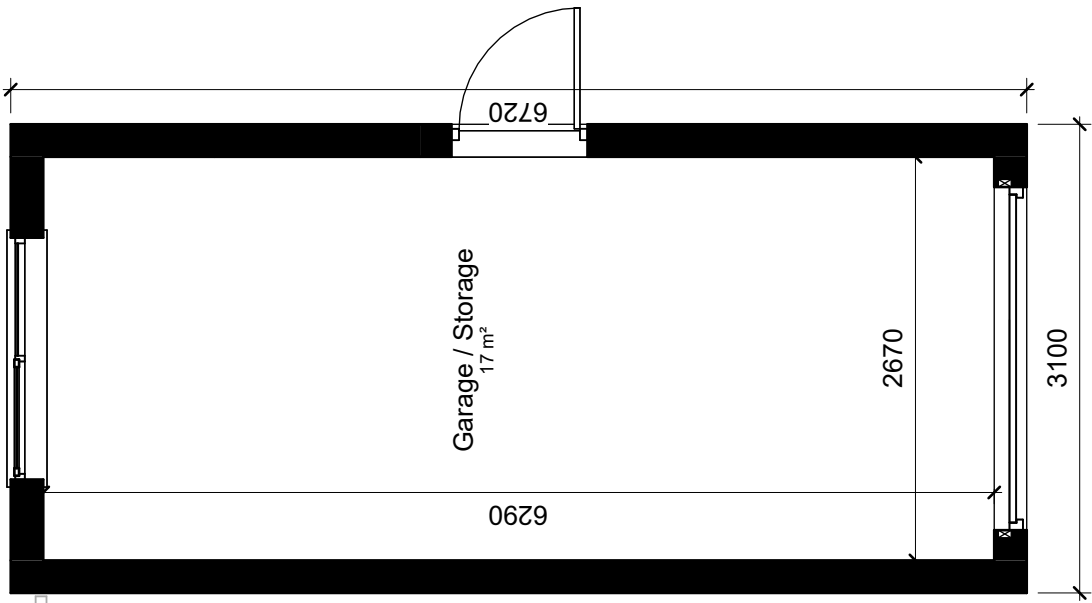
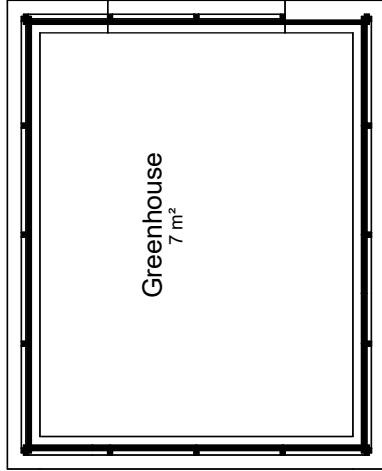
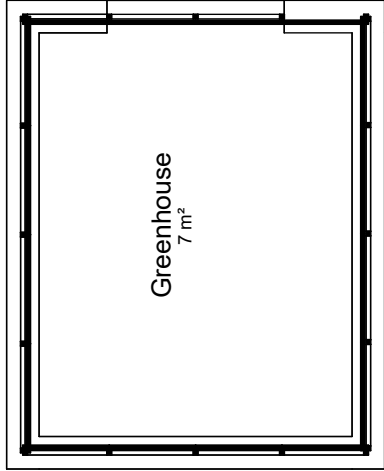
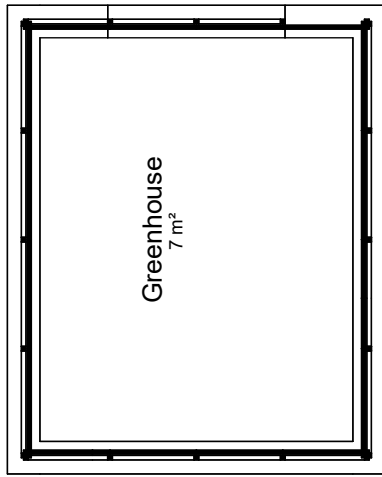


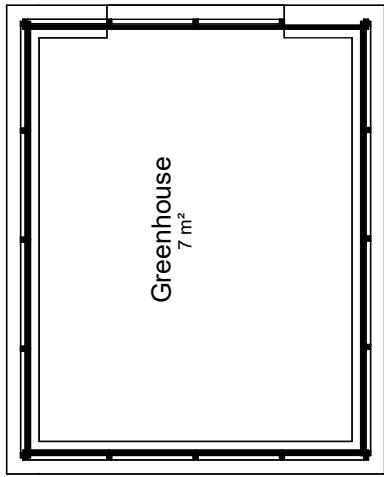

2 EXISTING\_GND FLOOR\_DIMS 1 : 50

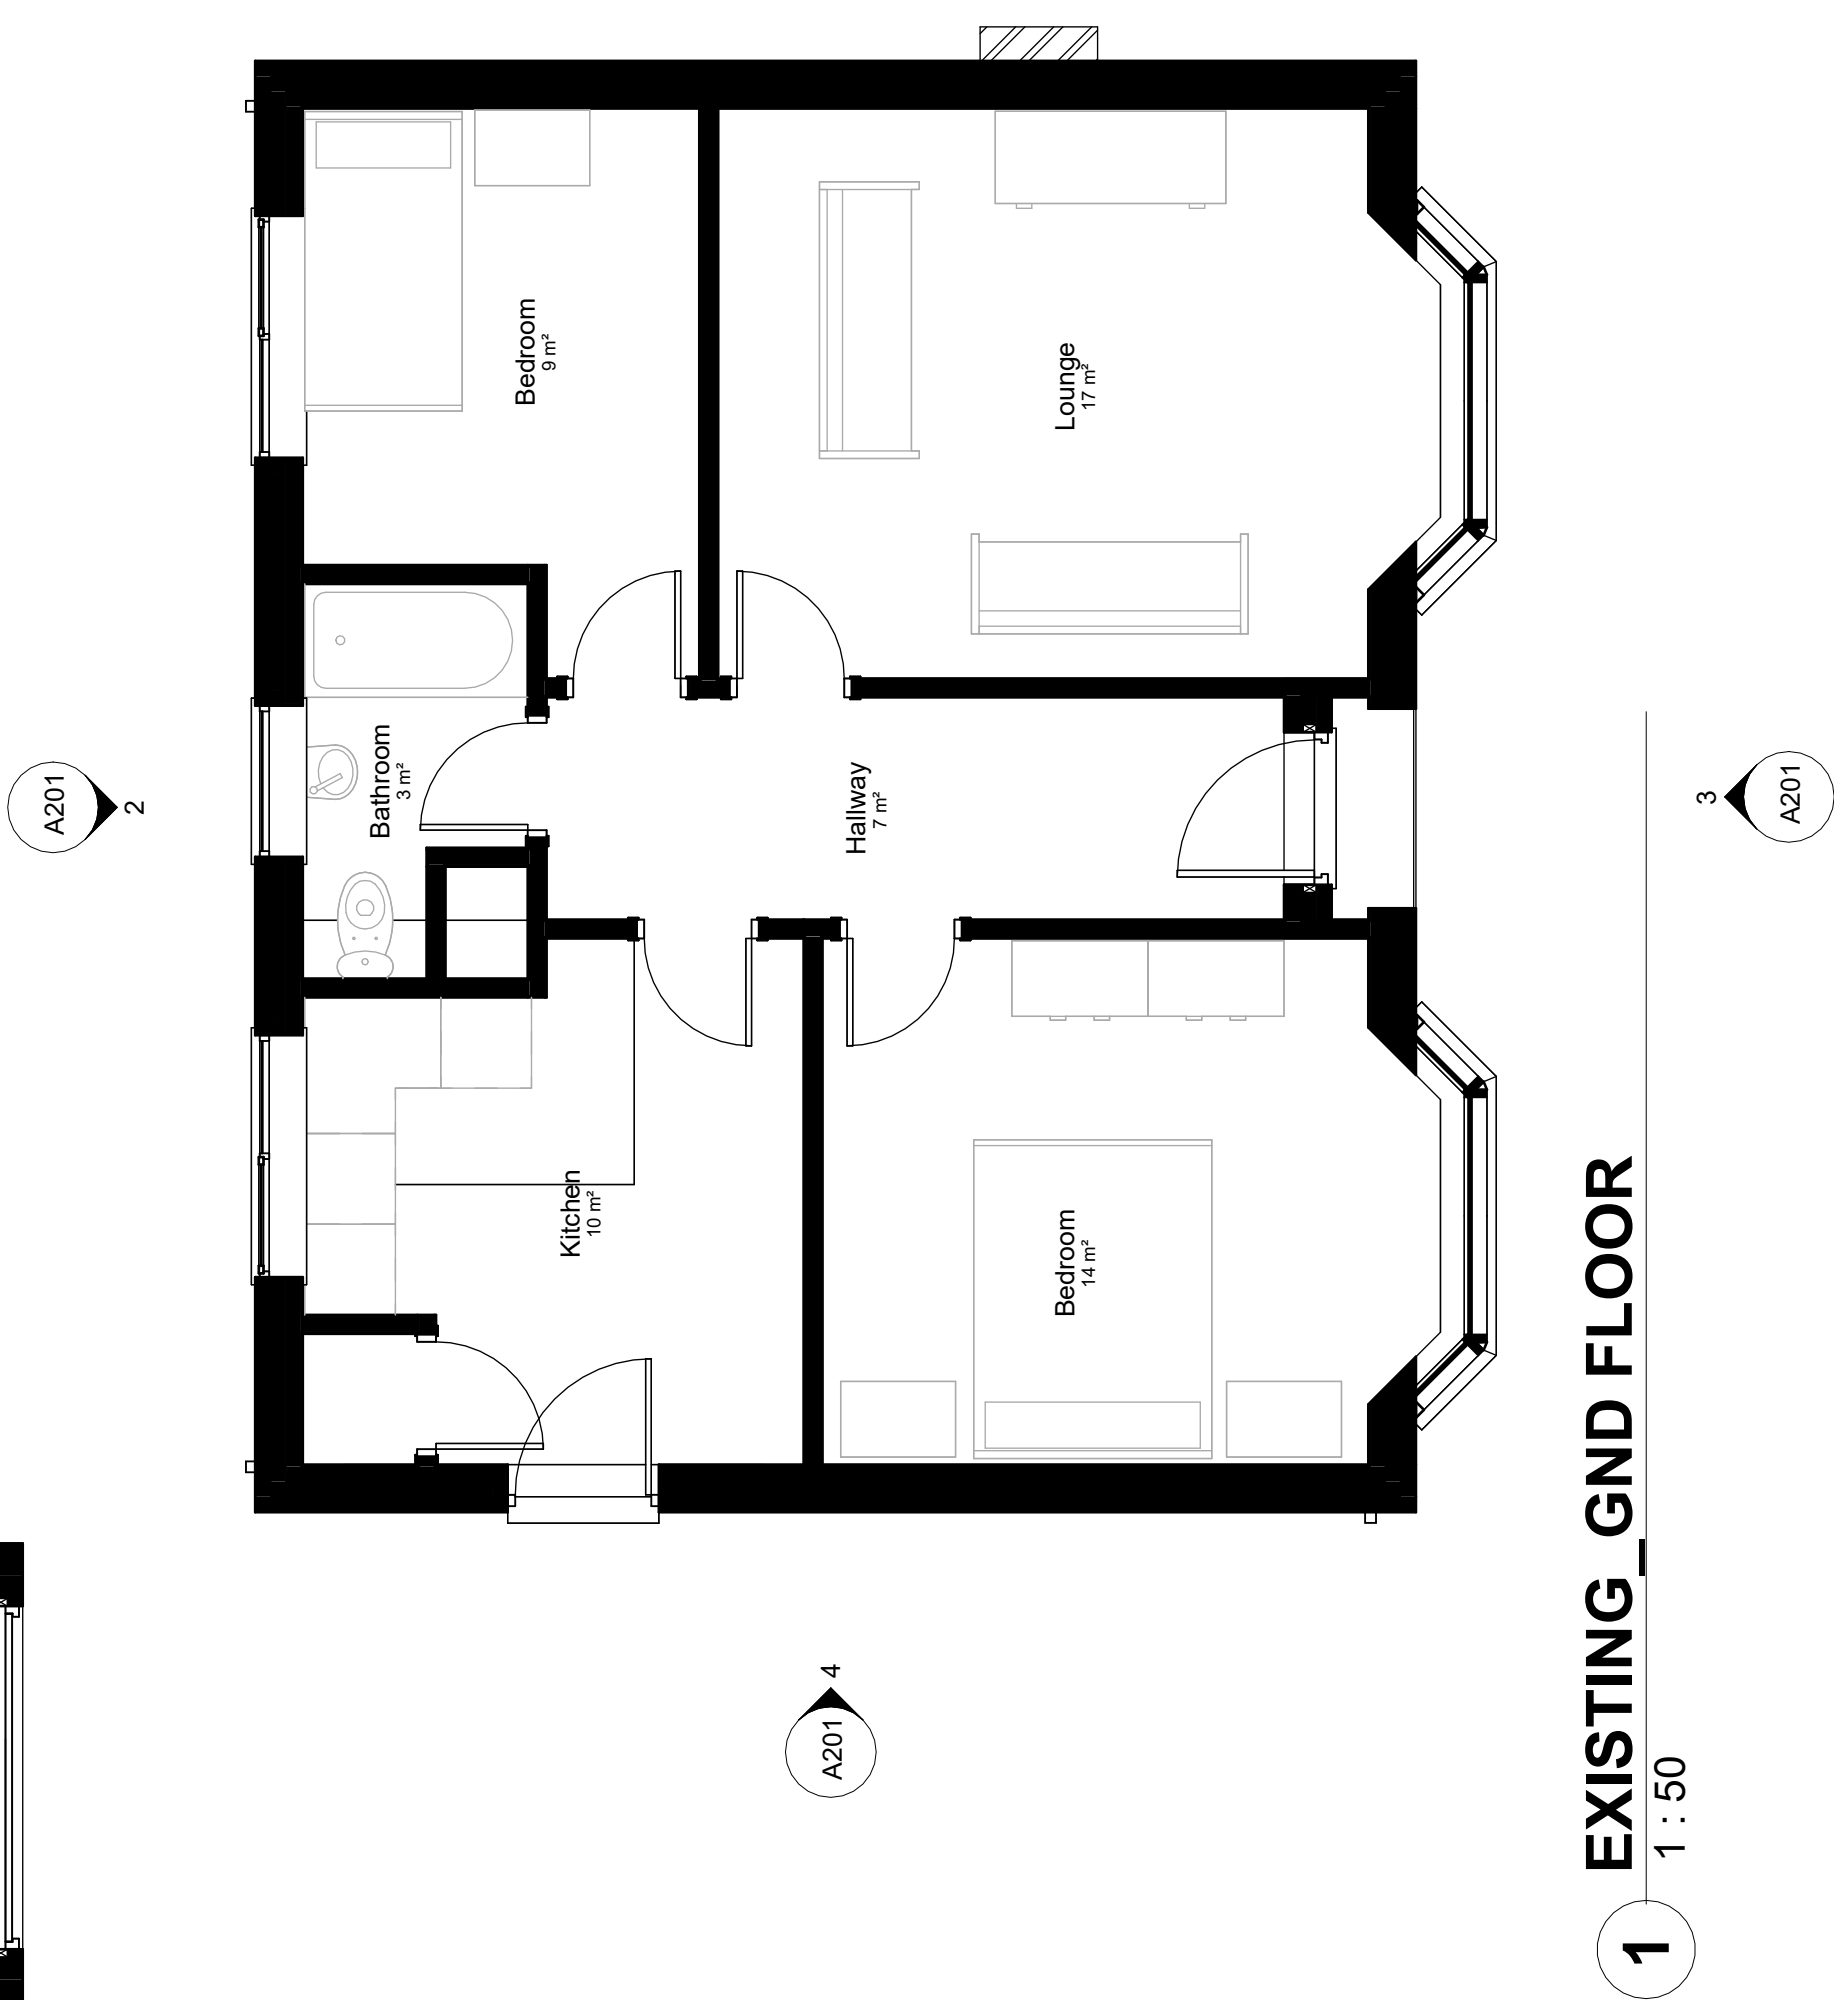

1 EXISTING\_GND FLOOR 1 : 50

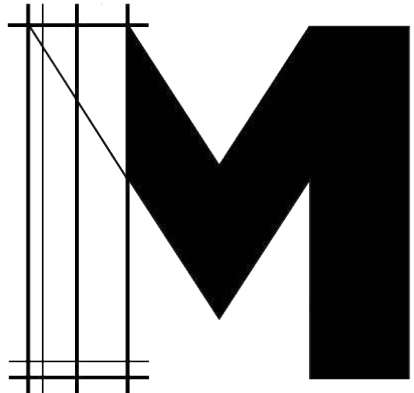

MOOSECONSULTING

## ADDENDUM

ISSUE STATUS

CLIENT  
HANNAH ASHEIGH

PROJECT  
5 BEVERLEY GARDENS

| REV | DESCRIPTION    | DATE     |
|-----|----------------|----------|
| A   | CONCEPT        | 07.11.24 |
| B   | DRAFT          | 13.11.24 |
| C   | FINAL REVIEW   | 20.11.24 |
| D   | FOR APPROVAL   | 25.11.24 |
| E   | FOR SUBMISSION | 28.11.24 |
| F   | ADDENDUM       | 03.12.24 |
| G   | ADDENDUM       | 05.12.24 |

### Notes

- Structural calculations, guidance or notes of any is for guidance only, not for construction. You must engage a structural engineer.
- All documentation provided does not limit your liability in respect to the engagement and full compliance of Planning and/or Building Control.
- The nominated Building Control officer has the right to superceed any and all of the information contained within this document. You are required by Law to comply with the explicit directions given by your Building Control officer.

| PROJECT ID | DATE of ISSUE |
|------------|---------------|
| 2381707    | 25/11/24      |

| SCALE (@ A1) | REV |
|--------------|-----|
| 1 : 50       | G   |

TITLE  
EXISTING\_GND

DWG No.

# A101

©2024