


REF	TITLE	SITE	SCALE
001	Site Location Plan	Cockpit Farm, Knowle Lane, Fair Oak	1:1250 at A4

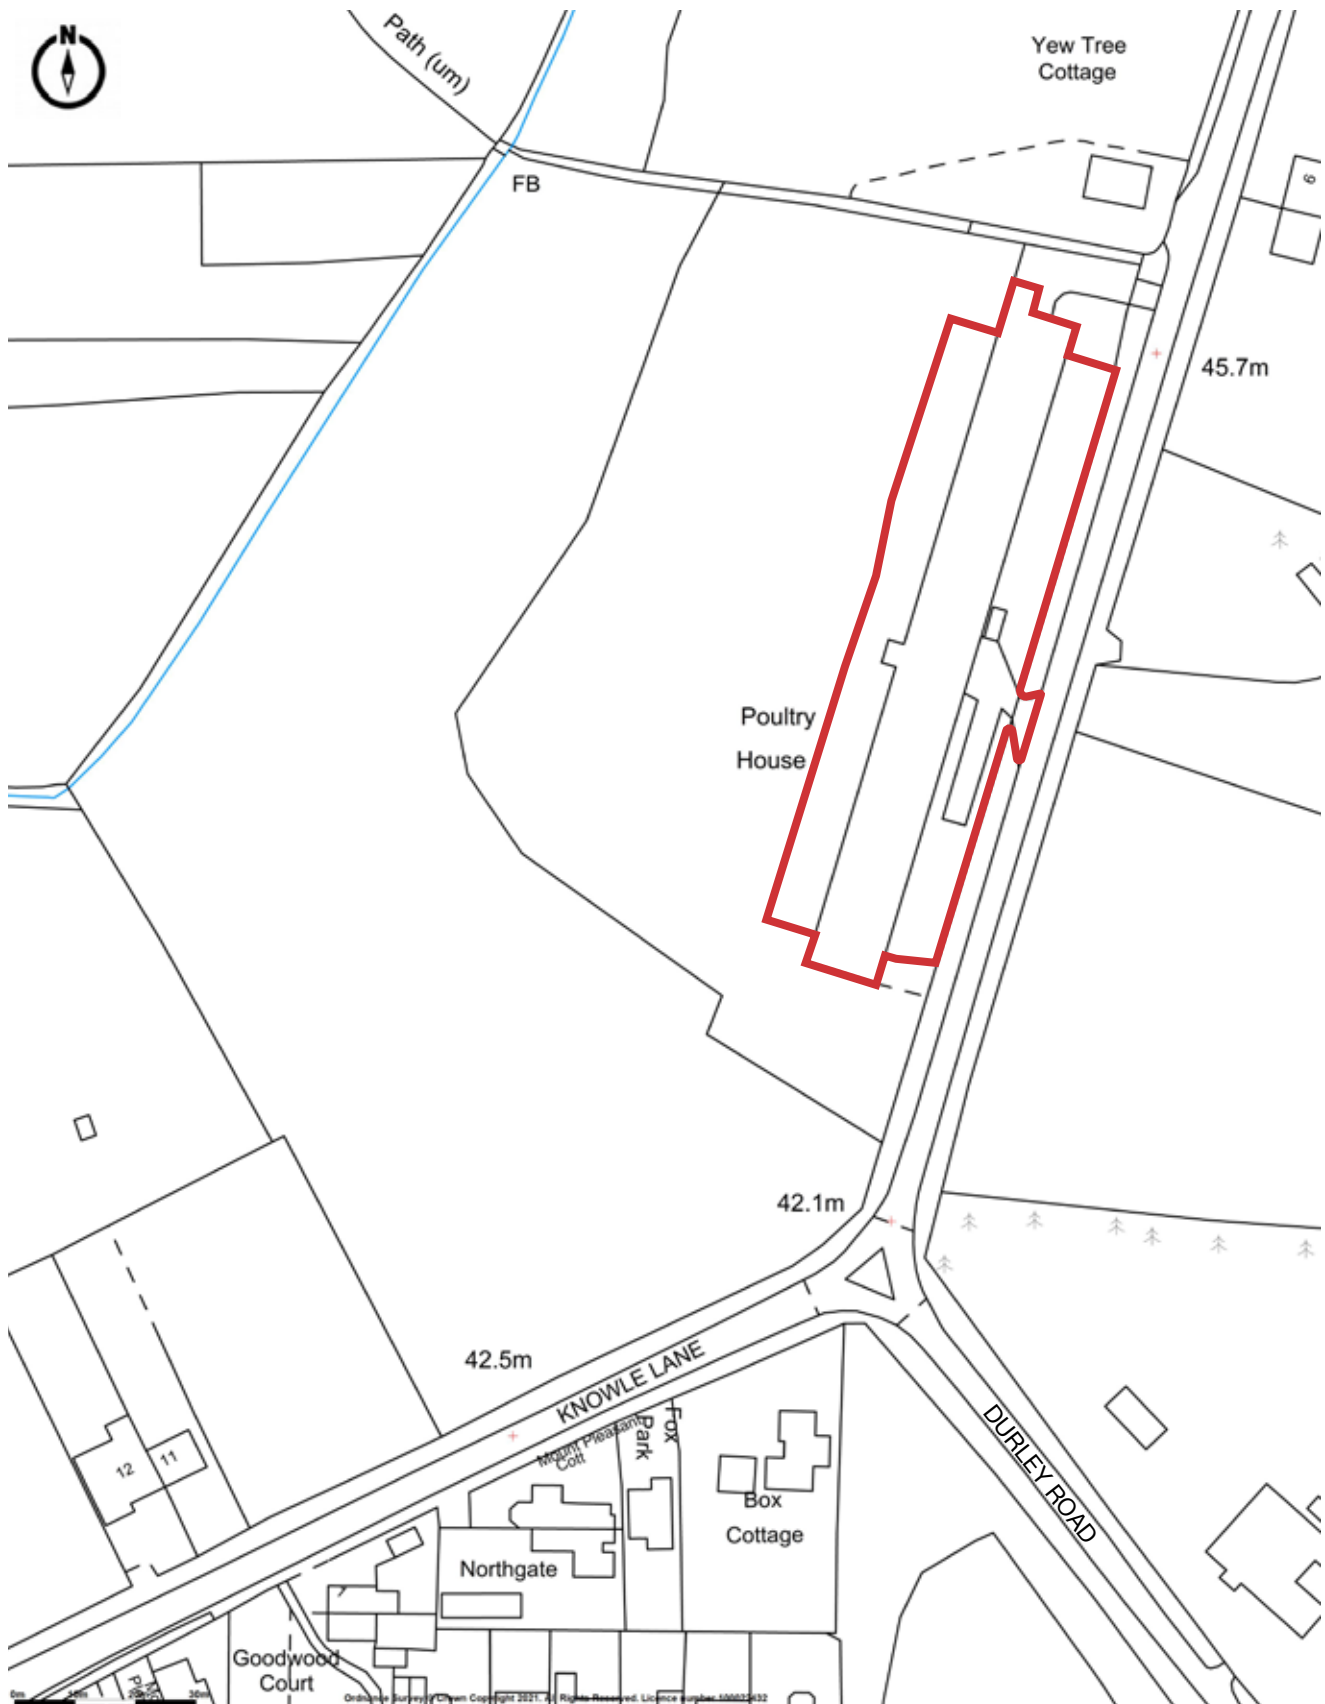

Nova Planning Ltd, Suite 51 Pure Offices, One Port Way, Port Solent, Portsmouth, PO6 4TY