




Proposed East Elevation

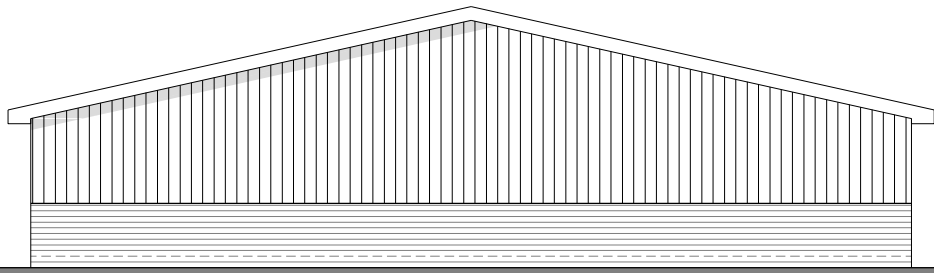


Proposed North Elevation

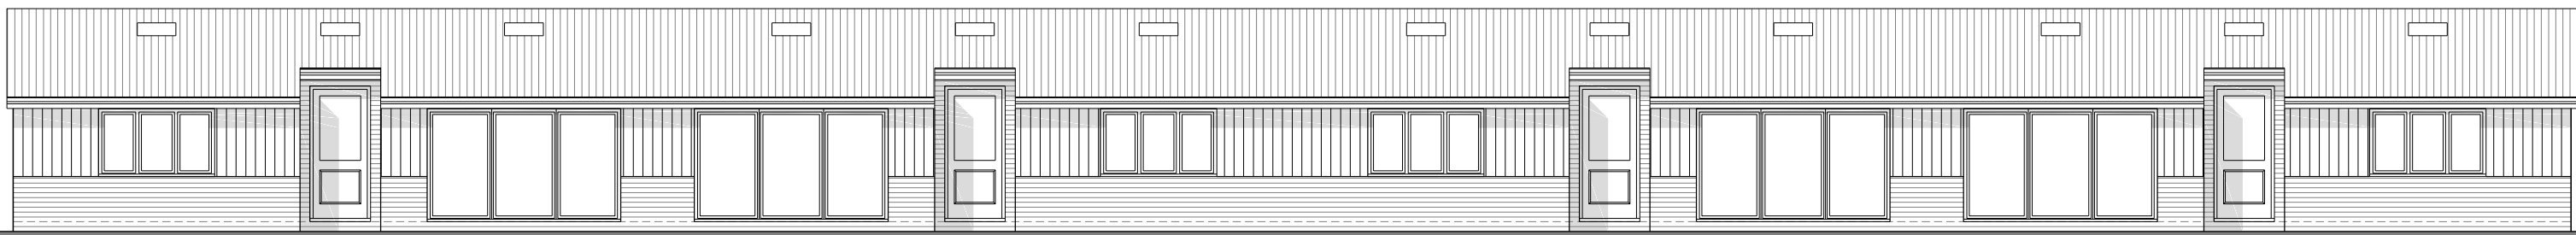

Proposed West Elevation

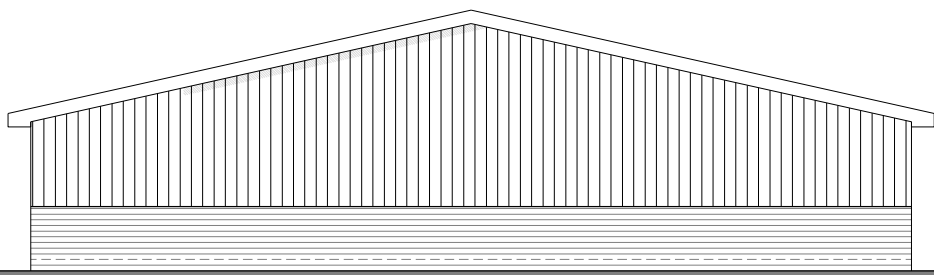

Proposed South Elevation

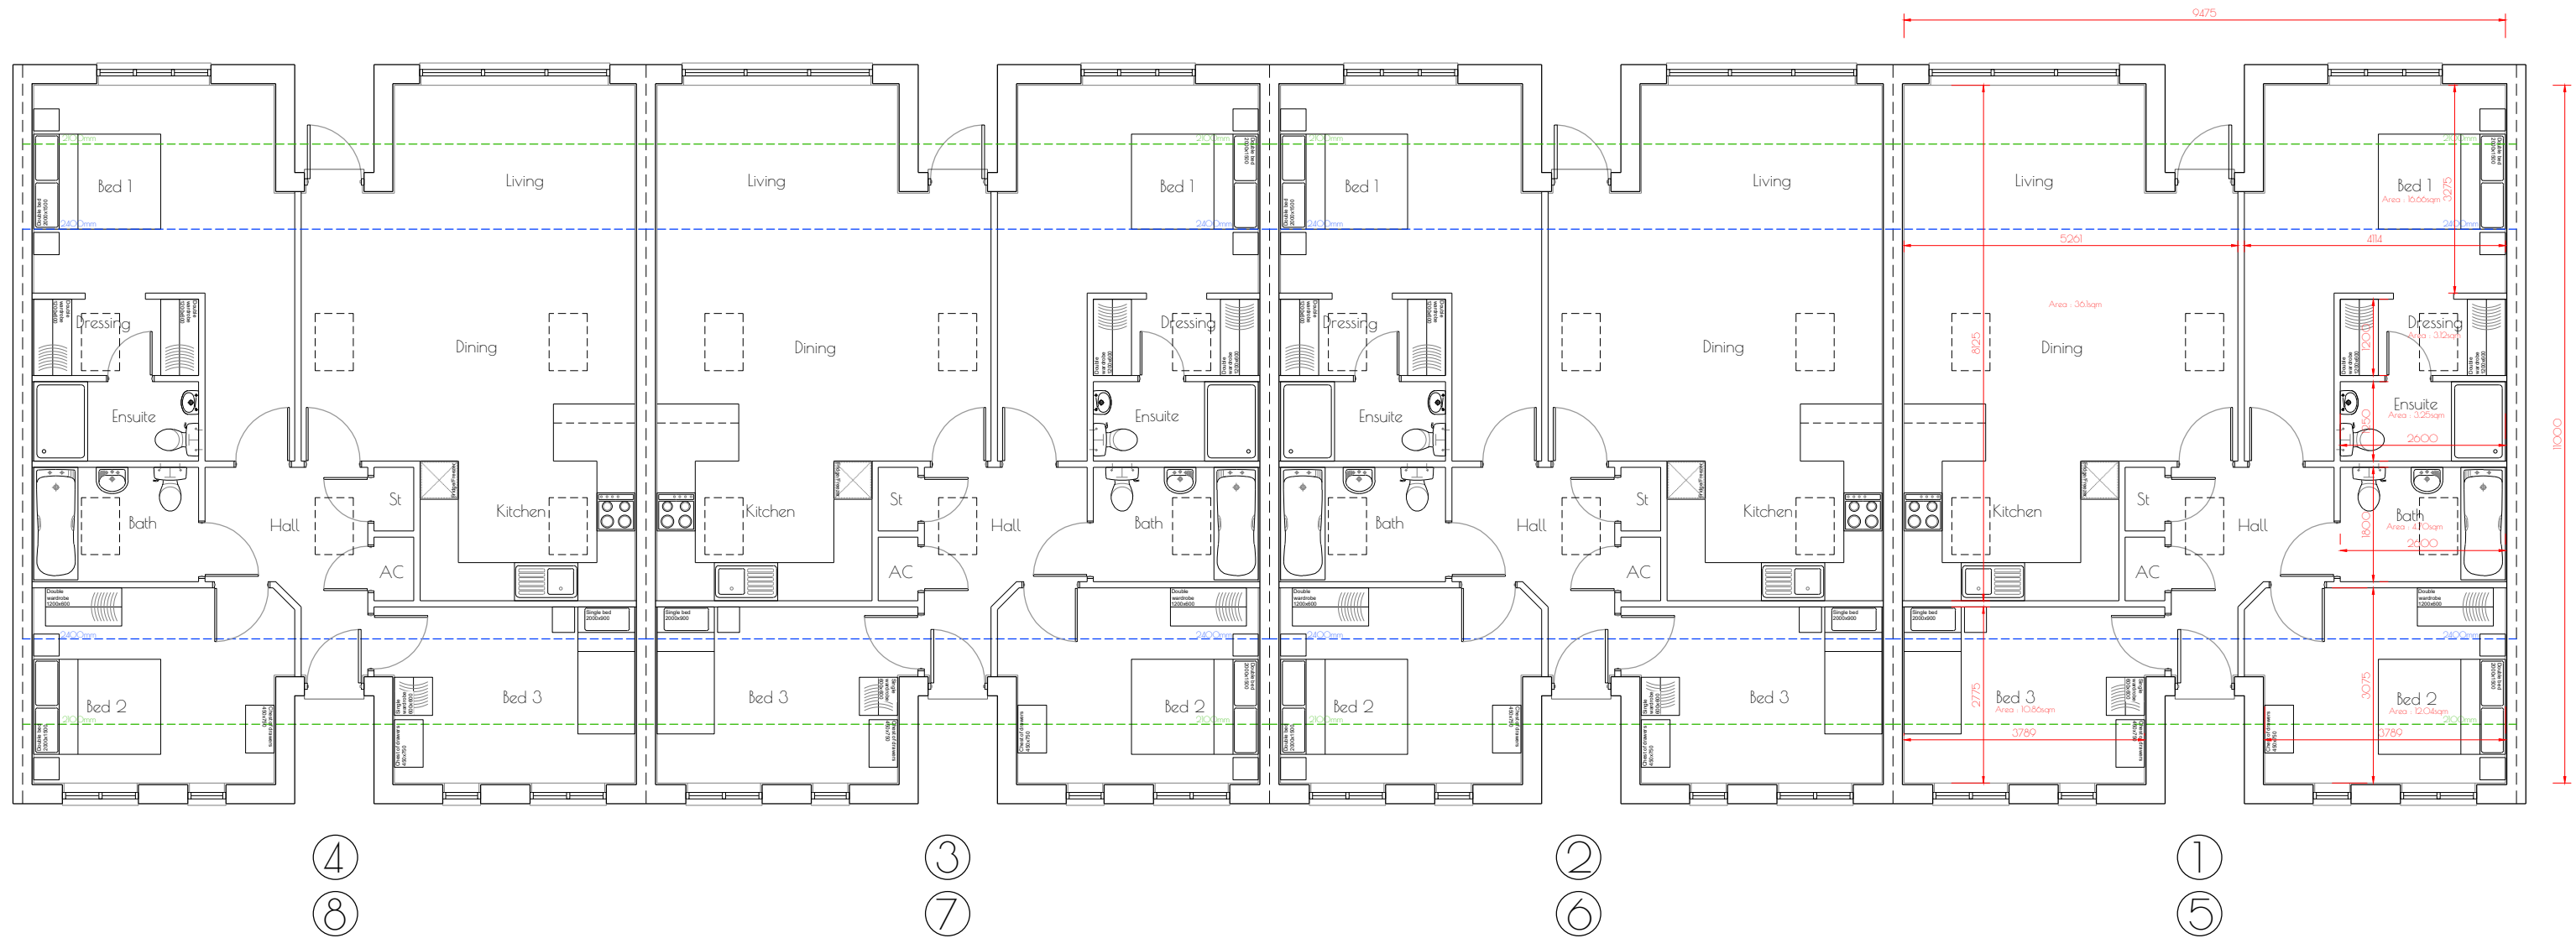

Housetype	Variation	
Bedrooms	3	Persons 5
Sq.ft	1065	Sq.m 98.9