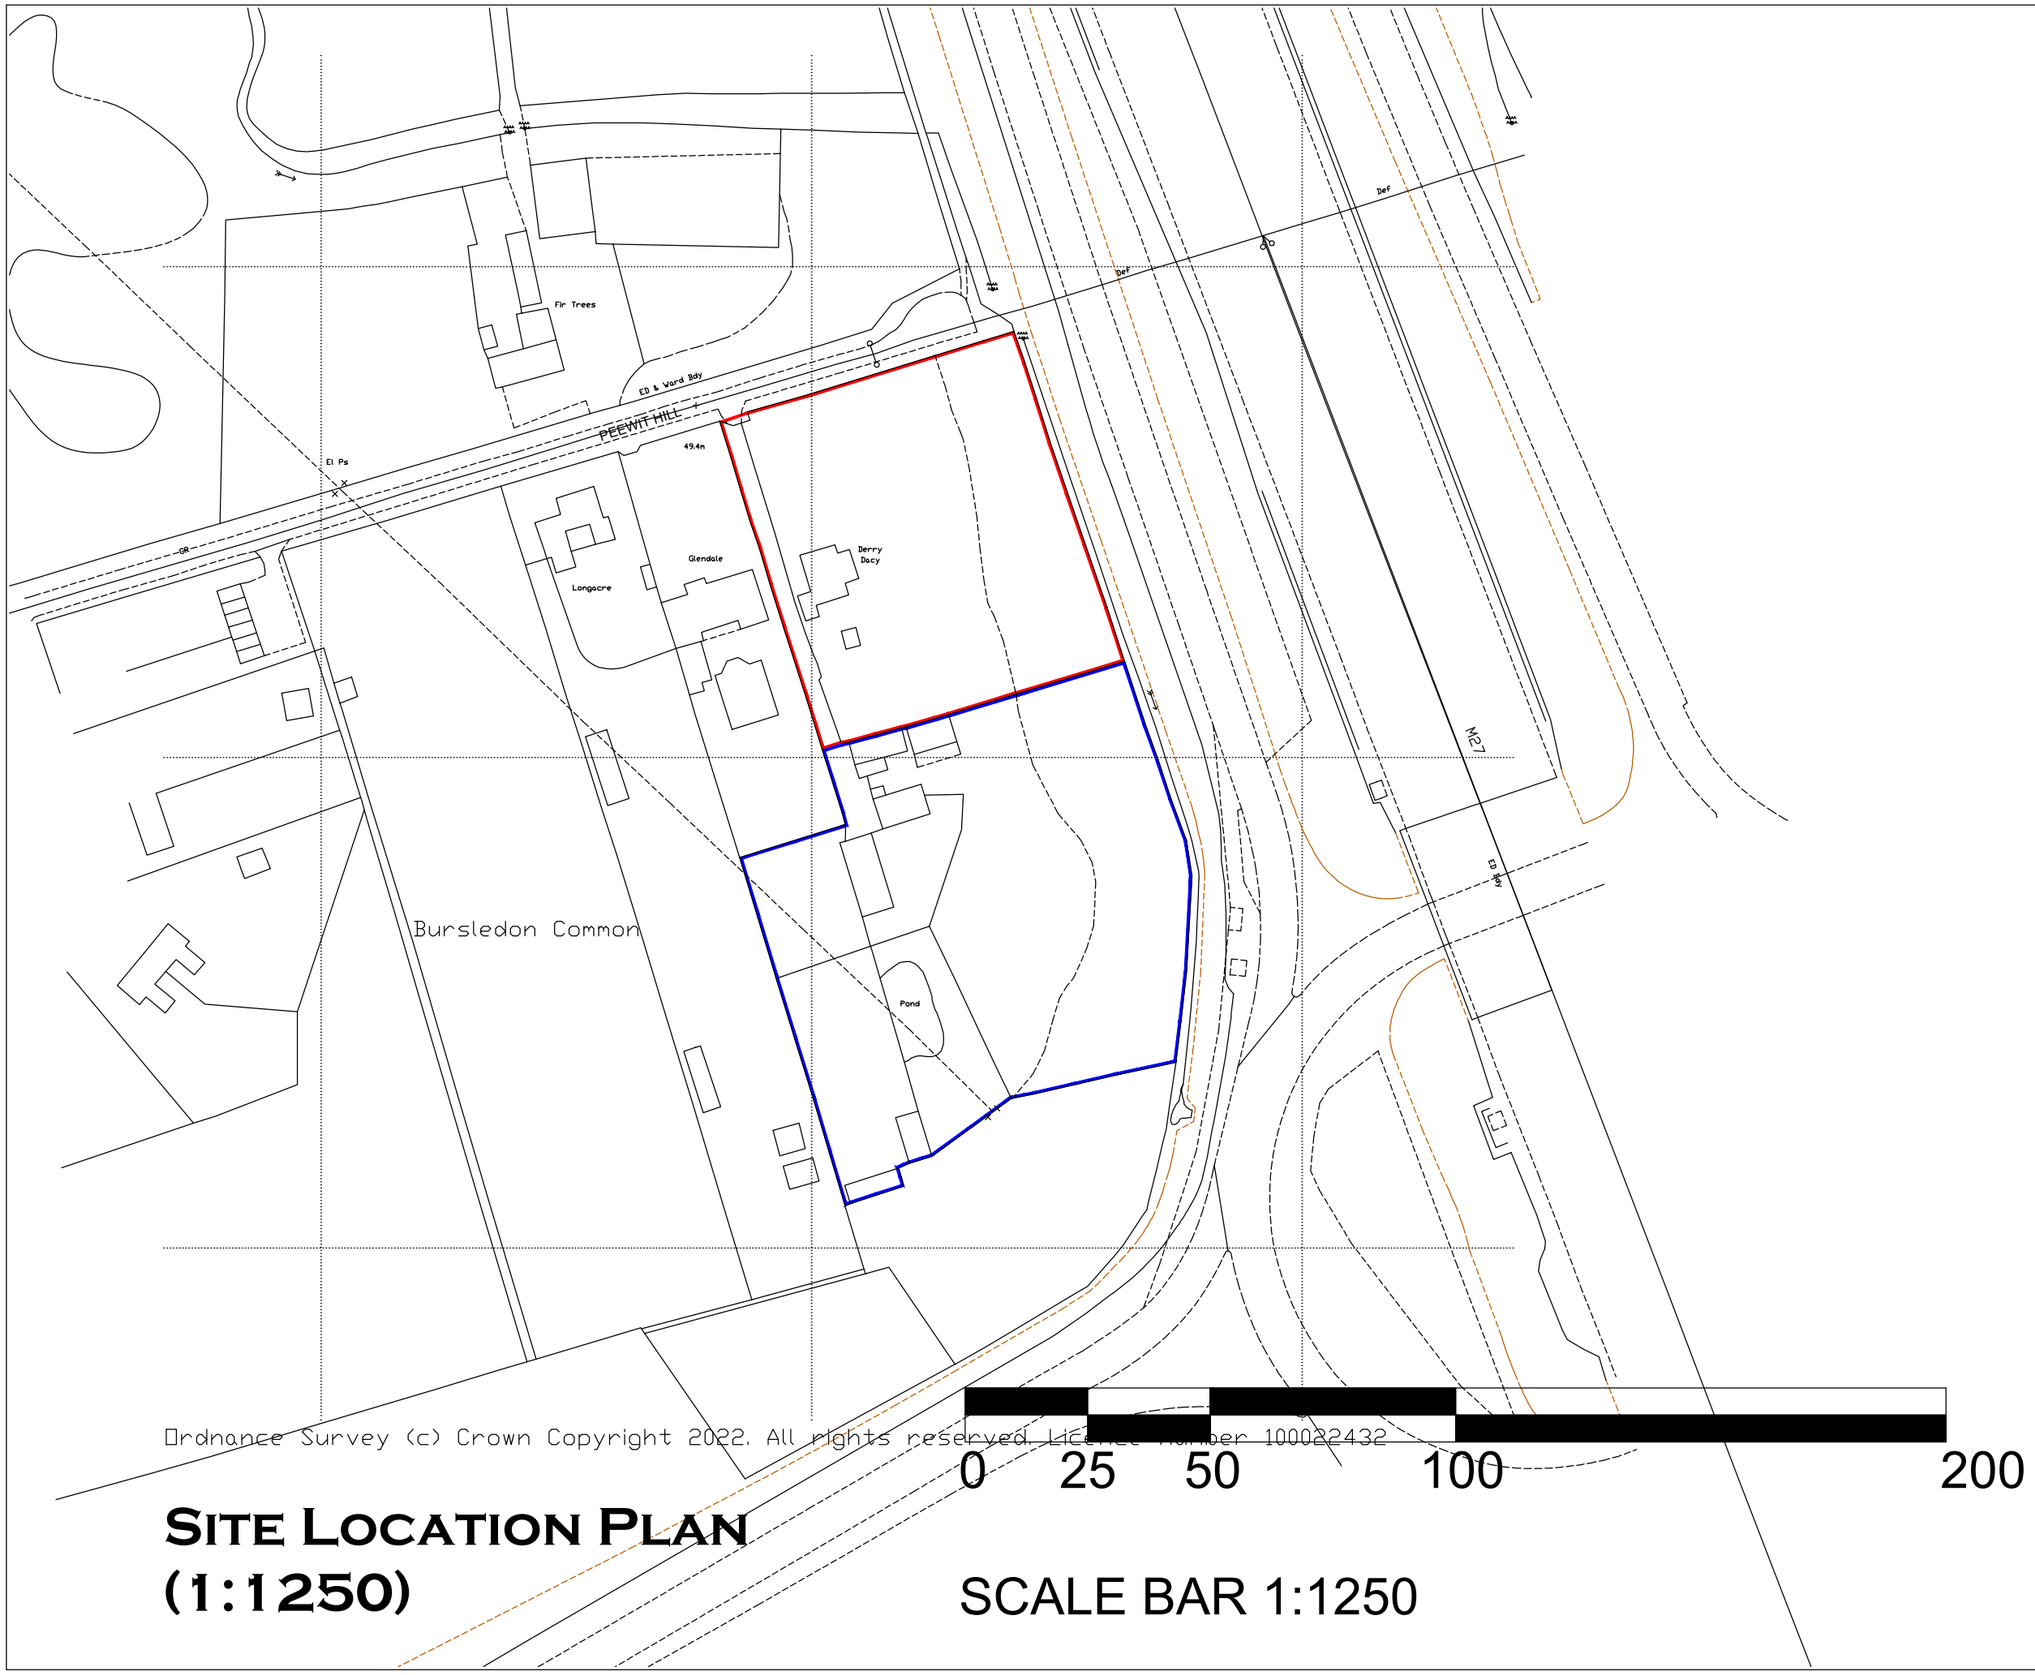


Ordnance Survey (c) Crown Copyright 2022. All rights reserved. Licence Number 100022432

# Site Location Plan (1:1250)

SCALE BAR 1:1250

## Notes

THIS DRAWING IS THE COPYRIGHT OF VIVID DESIGN STUDIO LTD AND MUST NOT BE COPIED, ALTERED OR REPRODUCED IN ANY WAY NEITHER PASSED TO A THIRD PARTY WITHOUT THEIR WRITTEN PERMISSION.

DIMENSIONS TO BE CHECKED ON SITE BEFORE COMMENCING WORK AND ANY DISCREPANCIES SHALL BE REPORTED TO THE DESIGNER. FIGURED DIMENSIONS MUST BE TAKEN IN PREFERENCE TO SCALED DIMENSIONS.

| Rev:- | Description:- | Date:- | Chkd by:- |
|---|---|---|---|
| | | | |

N

VIVID design studio

The Barn, Calcot Mount Business Park, Calcot Lane,
Curdridge, Southampton, Hampshire, SO32 2BN
Tel: 01489 786670
Email: info@vividdesignstudio.co.uk
Website: www.vividdesignstudio.co.uk

Project:-
Proposed Extensions and Alterations
Derry Dacy
Peewit Hill
Bursledon
Hampshire

Title:-
Site Location Plan

Client:-
Mr Joe Dorrington

Scale:-
1:1250 (@A3)

Drawn By:- PJD
Checked By:-
Date:- 03/12/24
Date:-

Job.No:- 220008
Drg.No:- 50
Rev:-