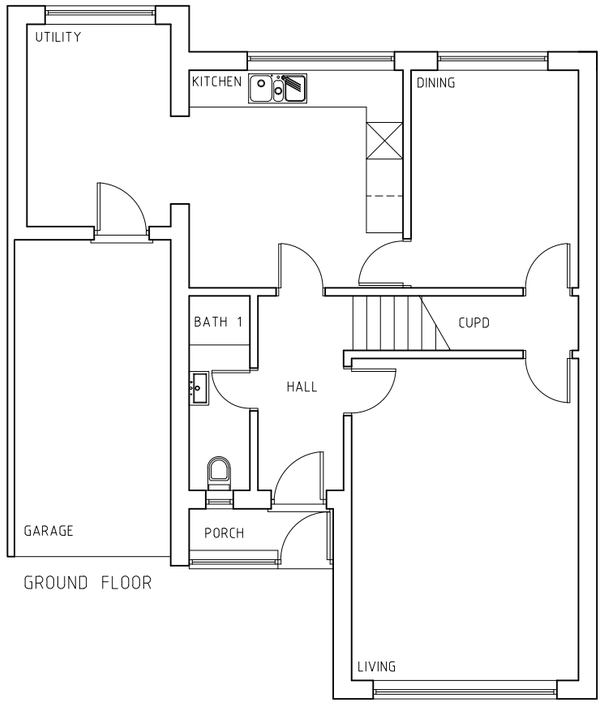

GROUND FLOOR

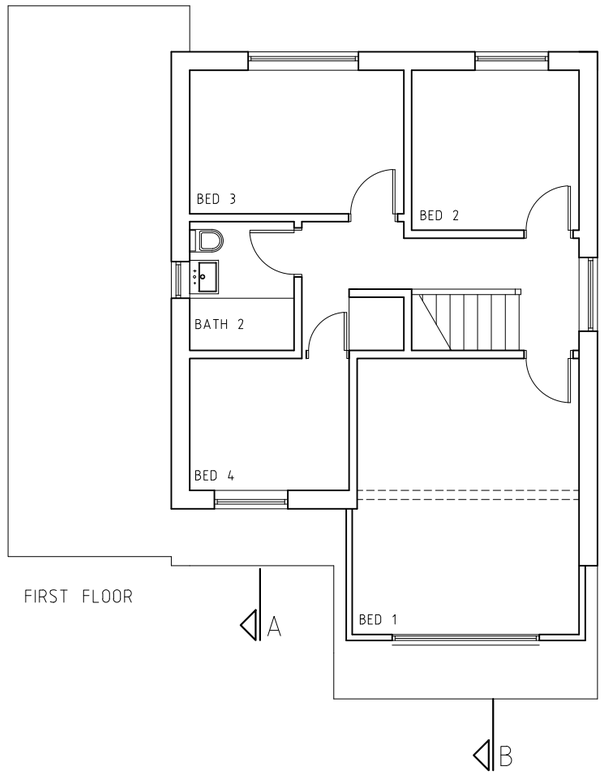

FIRST FLOOR

EXISTING, PROPOSED FRONT ELEVATION

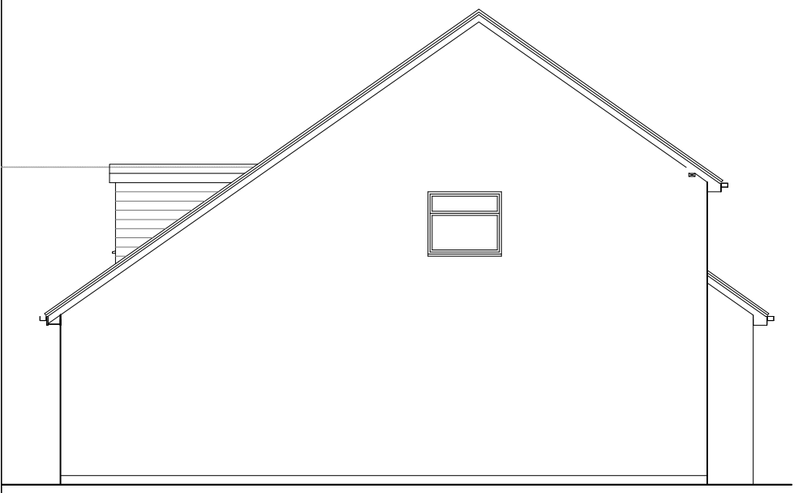

EXISTING SIDE ELEVATION

EXISTING REAR ELEVATION

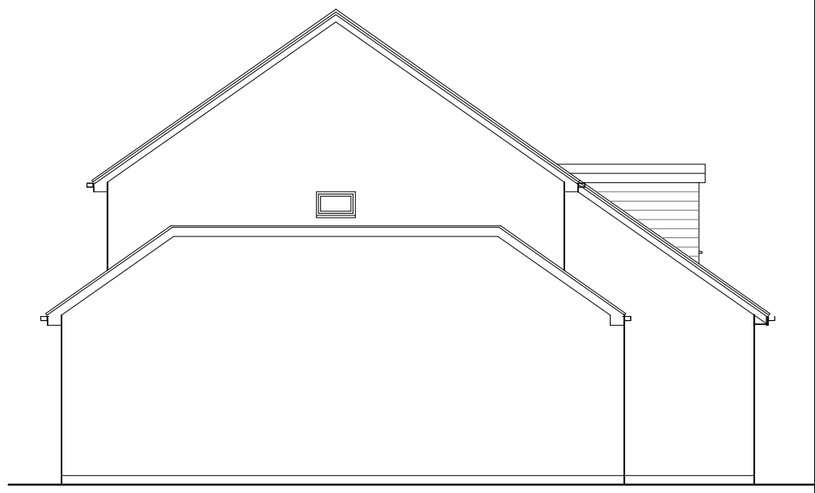

EXISTING SIDE ELEVATION

revisions	client	project	drawing no.	revision
	MR, MRS ELSEY	30 LONGFIELD RD, FAIR OAK, EASTLEIGH, SO50 7LX ALTERATIONS	22436/101	
0 1 2 3 4 5m	scale 1:100@A3	drawing title / status **CERTIFICATE OF LAWFUL DEVELOPMENT PROPOSED USE** EXISTING PLANS	date DEC 2024	checked

David Wright
ARCHITECTURAL DESIGN

5 Firgrove, 61 Bournemouth Road
Lower Parkstone, Poole - BH14 0EP
t: 01202 739591
e: mail@davidwrightdesign.com
w: www.davidwrightdesign.com