
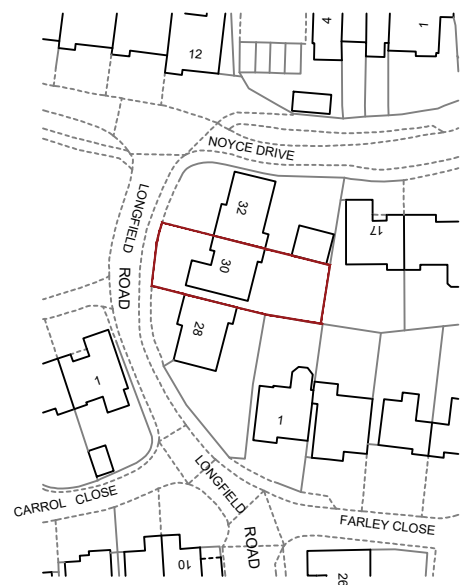


revisions	client MR, MRS ELSEY	project 30 LONGFIELD RD, FAIR OAK, EASTLEIGH, SO50 7LX LOFT CONVERSION	drawing no. 22436/001	revision
	scale 1:200 & 1:1250 @ A3	drawing title / status CERTIFICATE OF LAWFUL DEVELOPMENT PROPOSED USE SITE AND LOCATION PLANS	date DEC 2024	checked

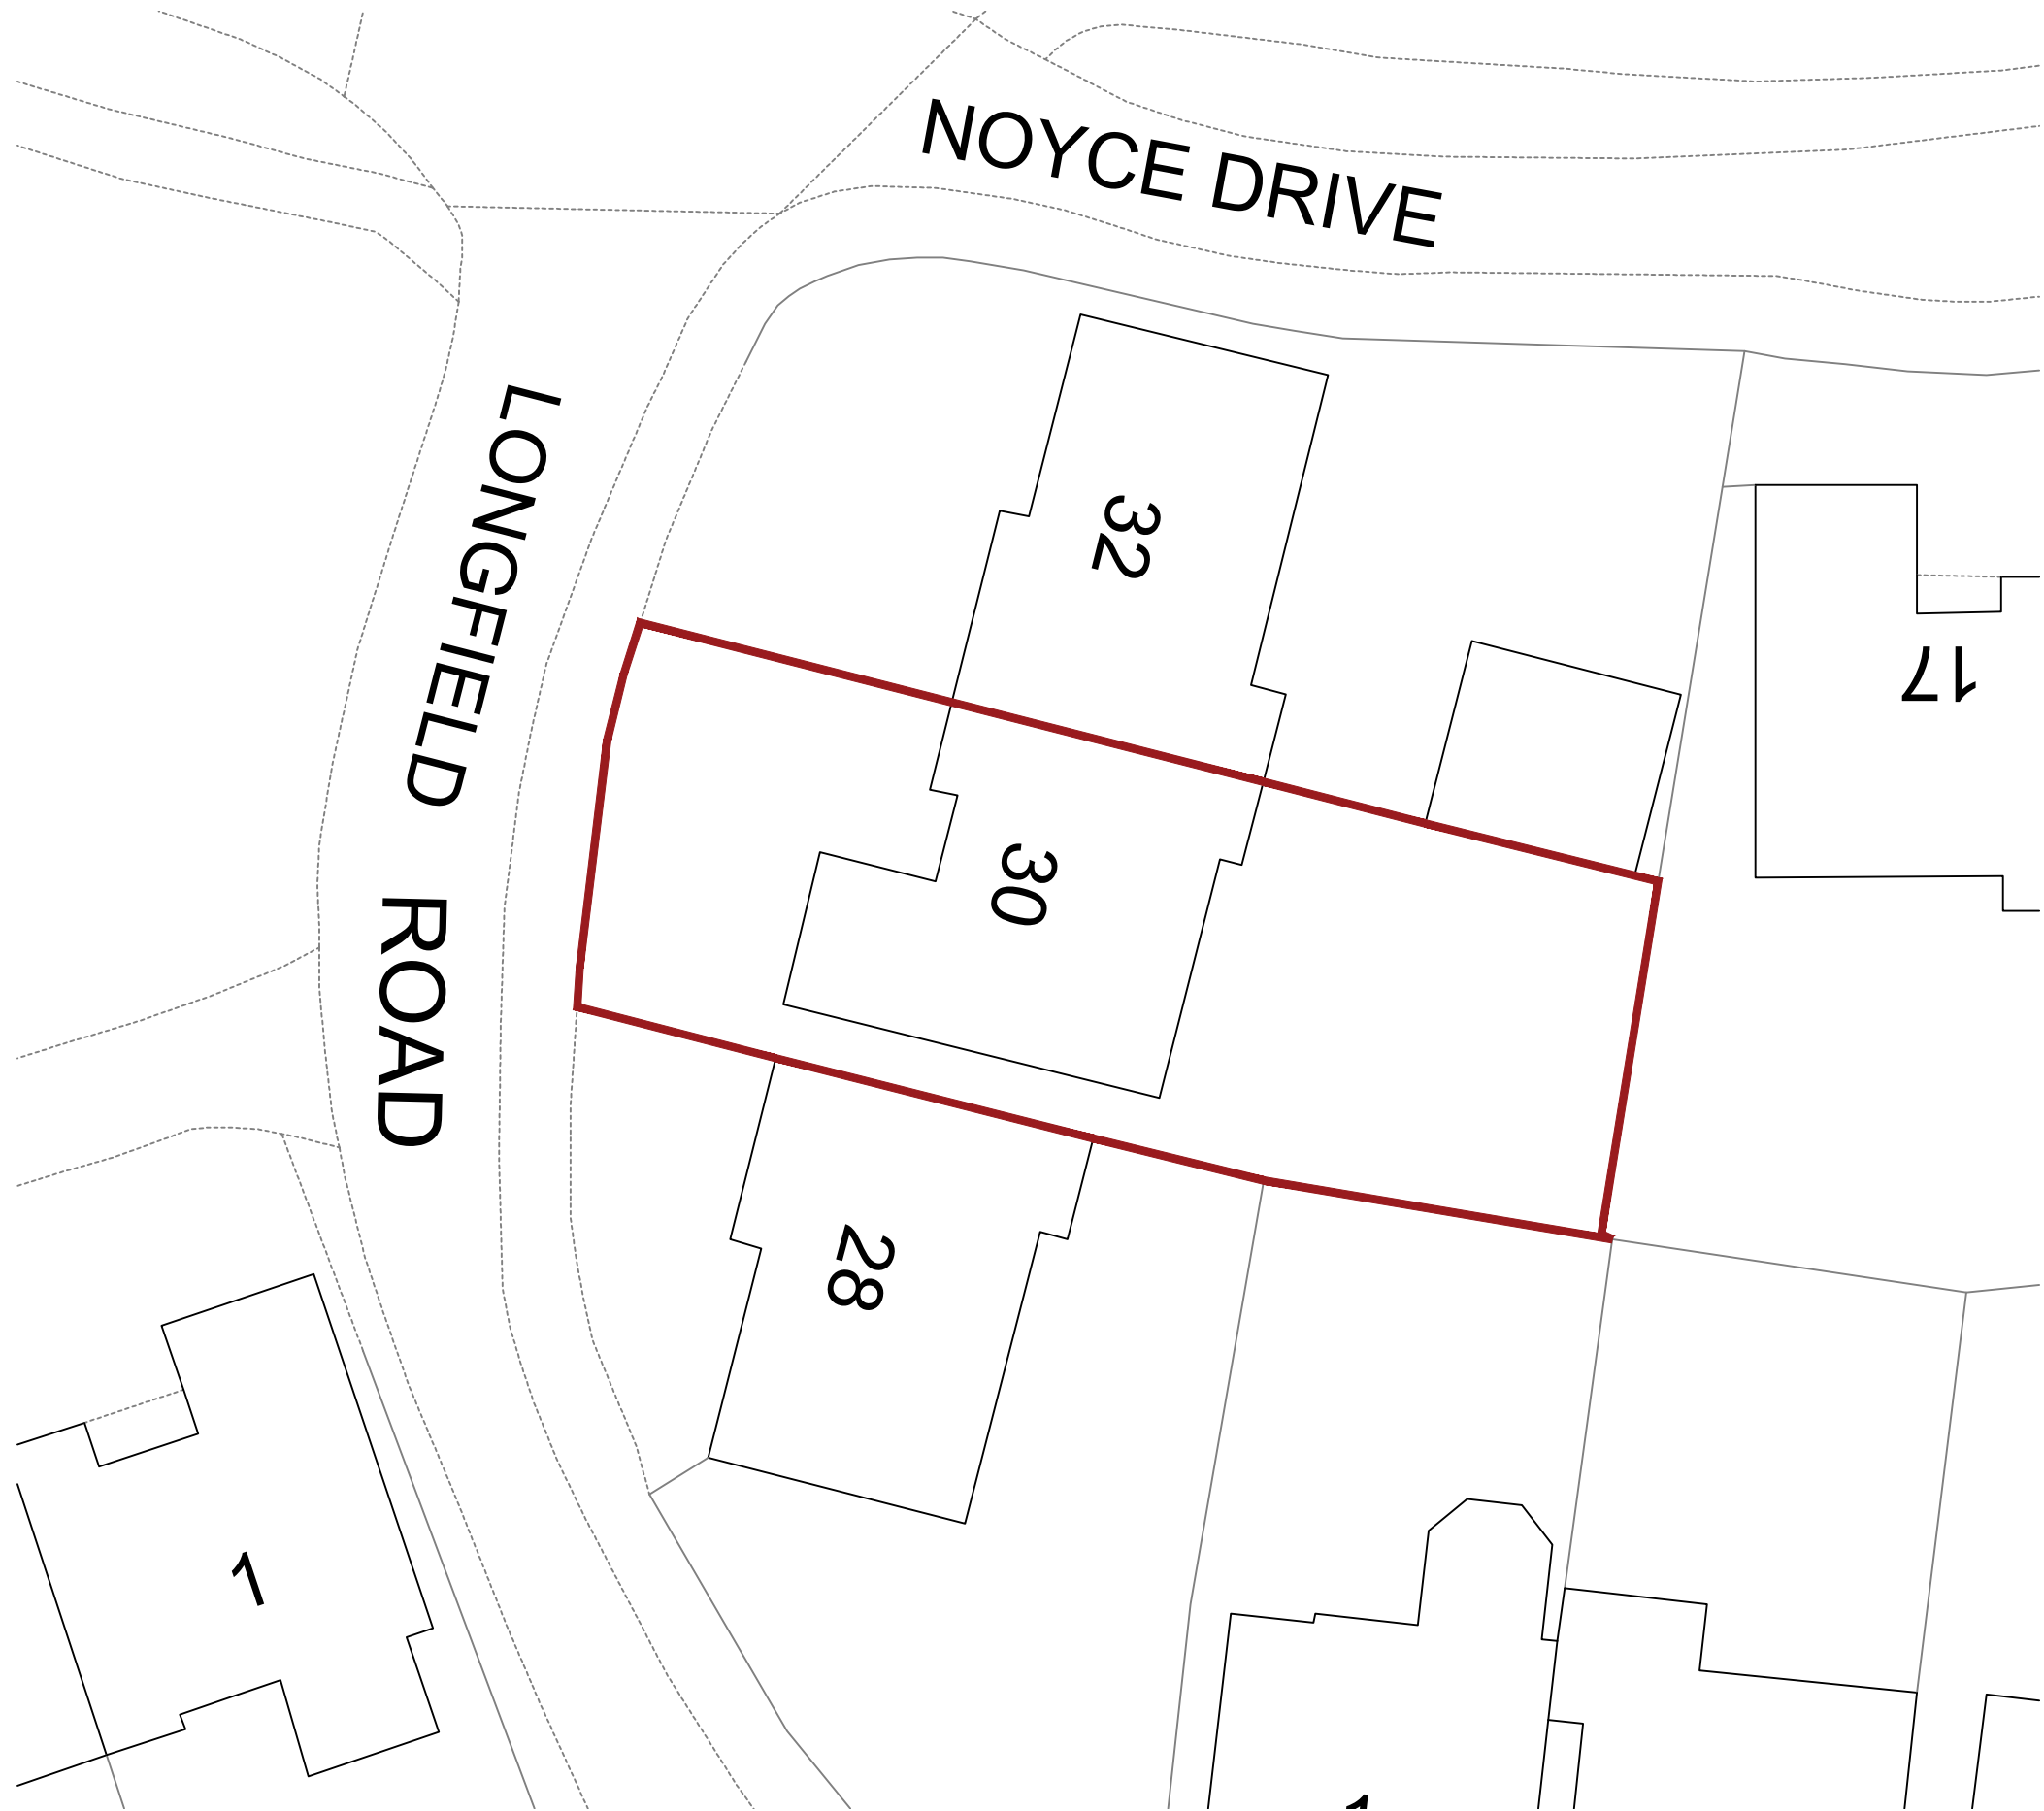

5 Firgrove, 61 Bournemouth Road
Lower Parkstone, Poole - BH14 0EP
t: 01202 739591
e: mail@davidwrightdesign.com
w: www.davidwrightdesign.com