



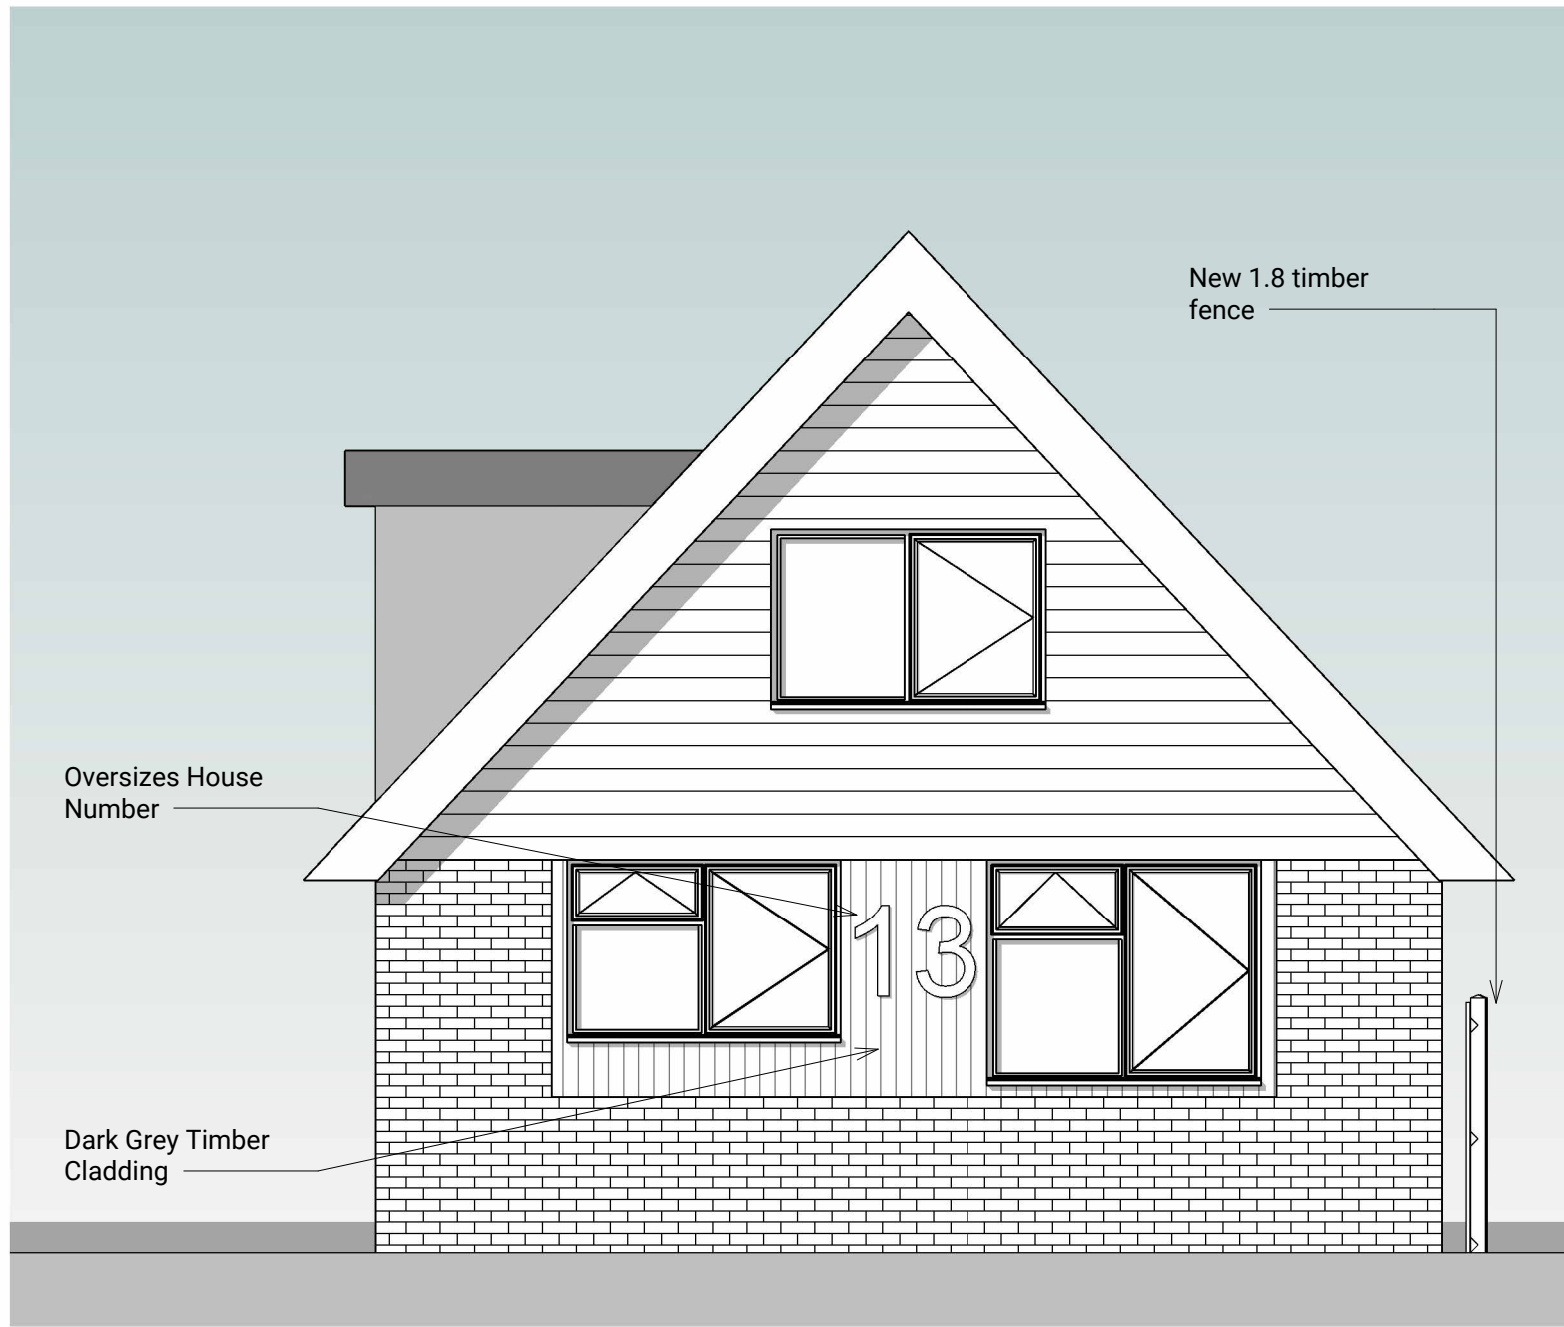

Front Elevation as Proposed
1 : 50




Side Elevation (West) as Proposed
1 : 50

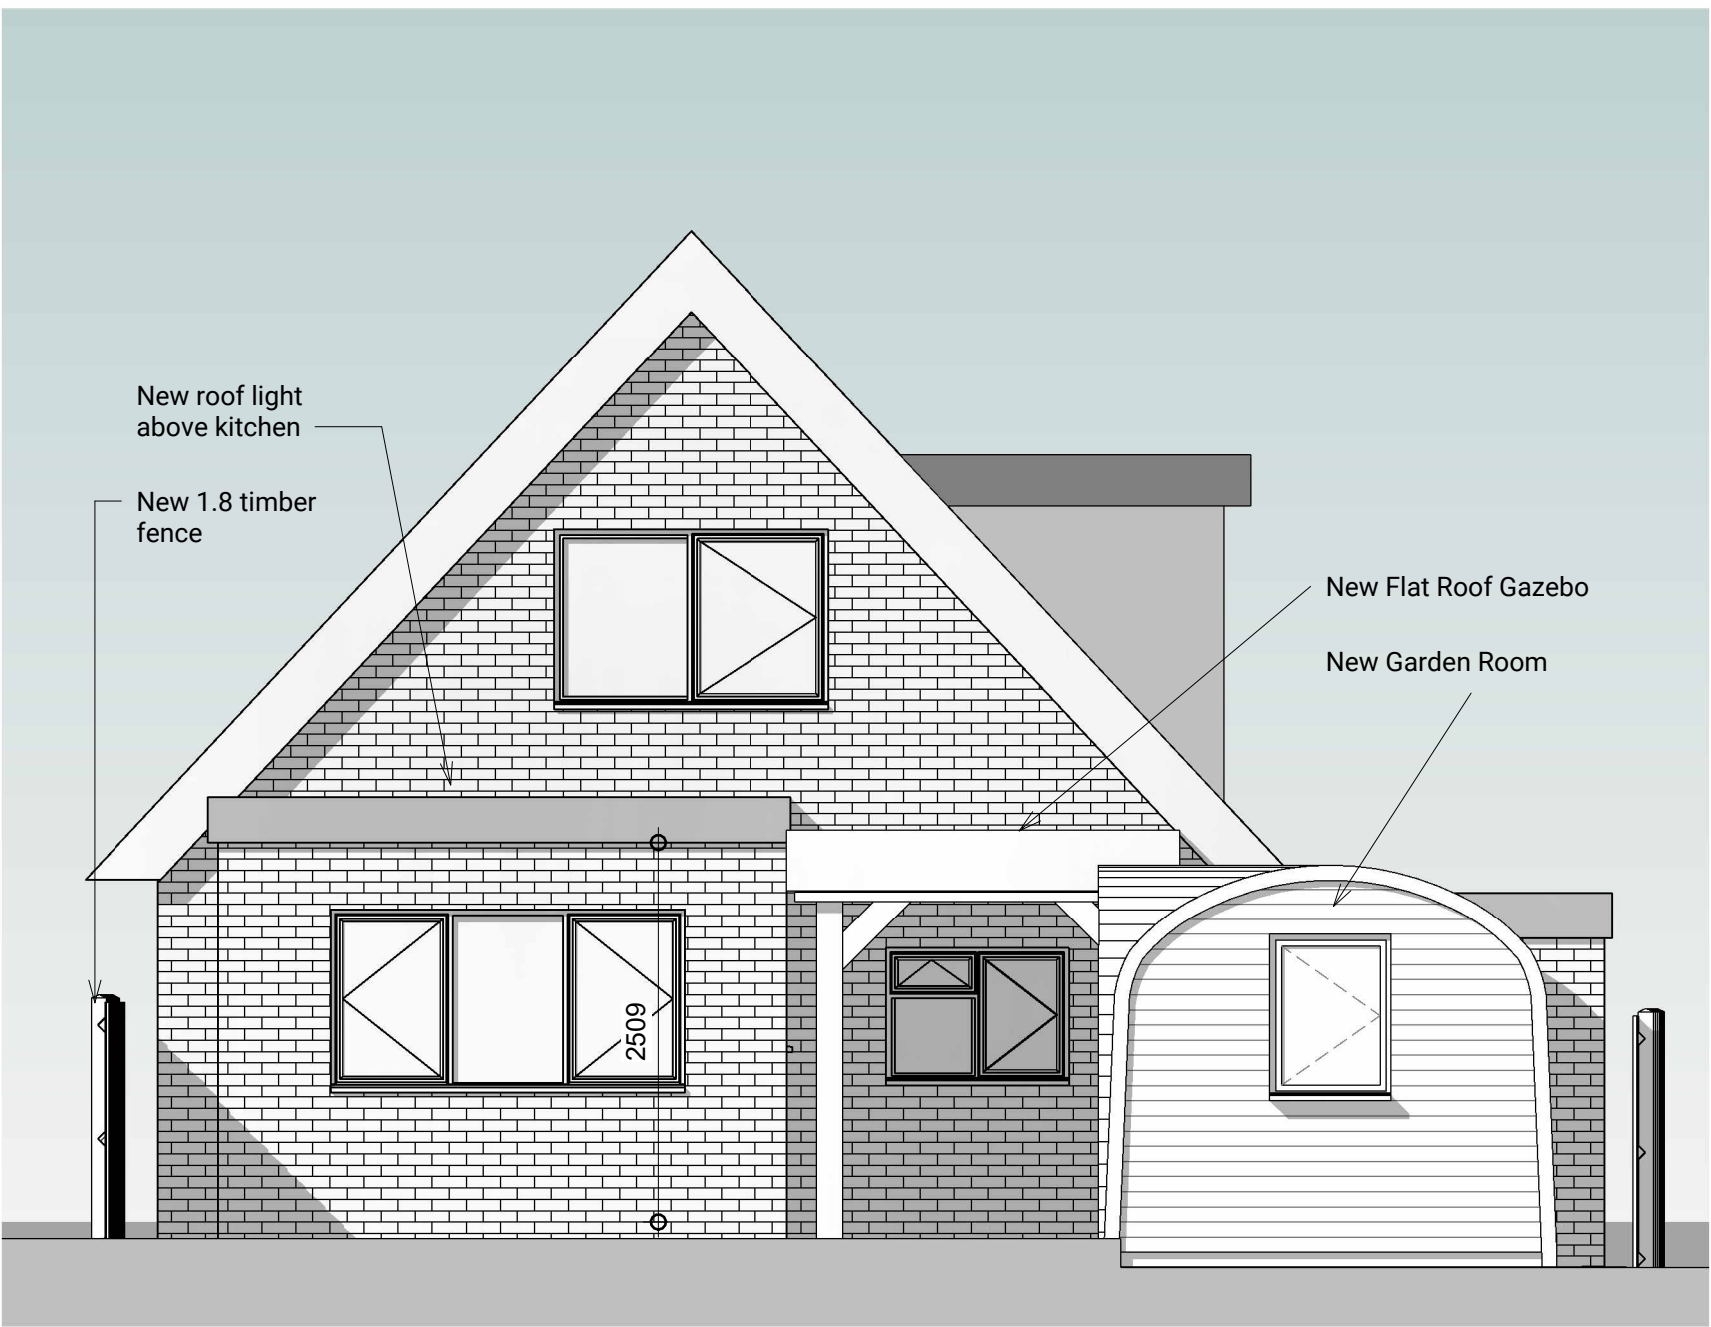

Rear Elevation as Proposed
1 : 50



Ground Floor Plan as Proposed
1 : 50

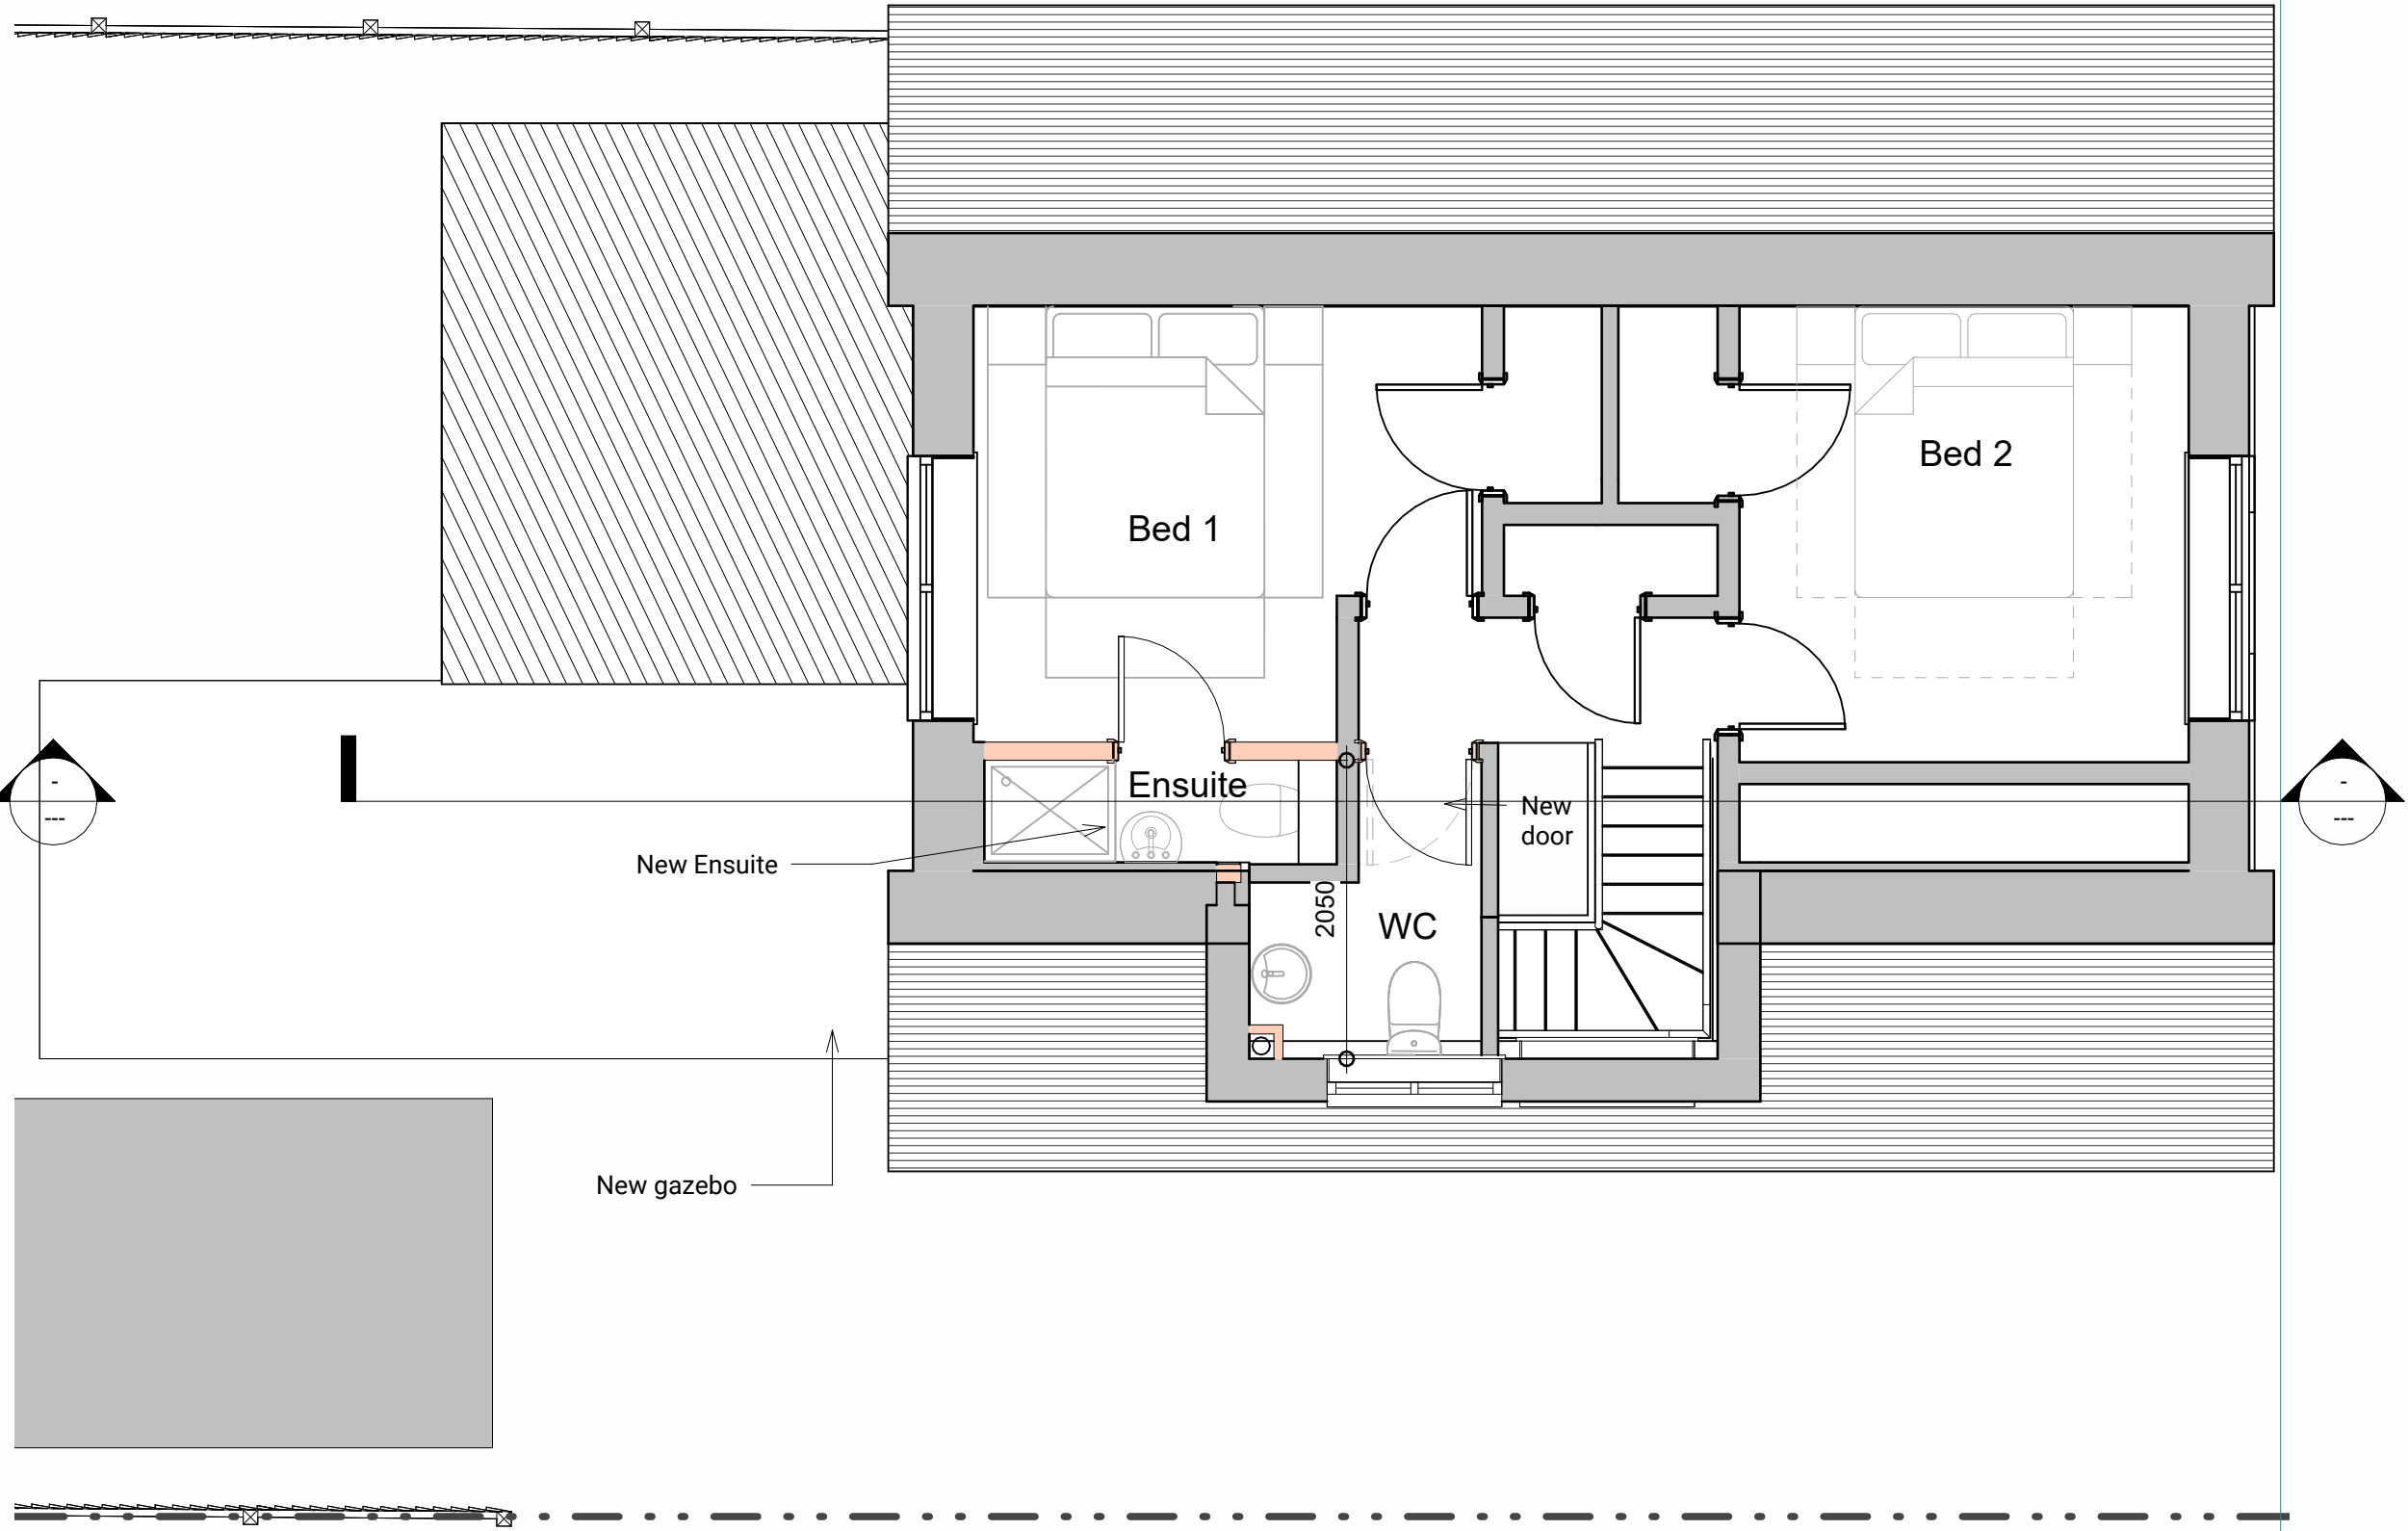

First Floor Plan as Proposed
1 : 50