


Signage Specifications


Detailed specification of signage

- S3
- Totem Sign - grey aluminium composite with white and green backlit acrylic logos (both faces).

Outside returns wrapped in green, with green LED strip running vertically in recessed channel.

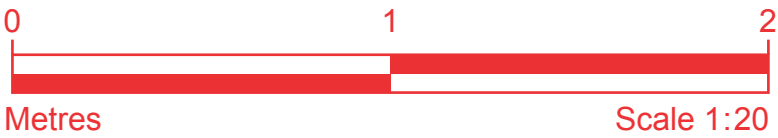


Colour Palette

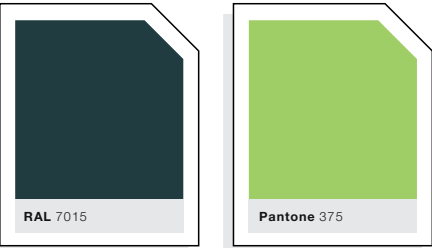

Graphic Panel Inserts




Face mounted panel holding frames to both sides of totem. RAL 7015 ACM 1000x550mm

 

Changeable promotional graphic panels 2.5mm PVC 915x472mm



Replace with this panel on 6th jan

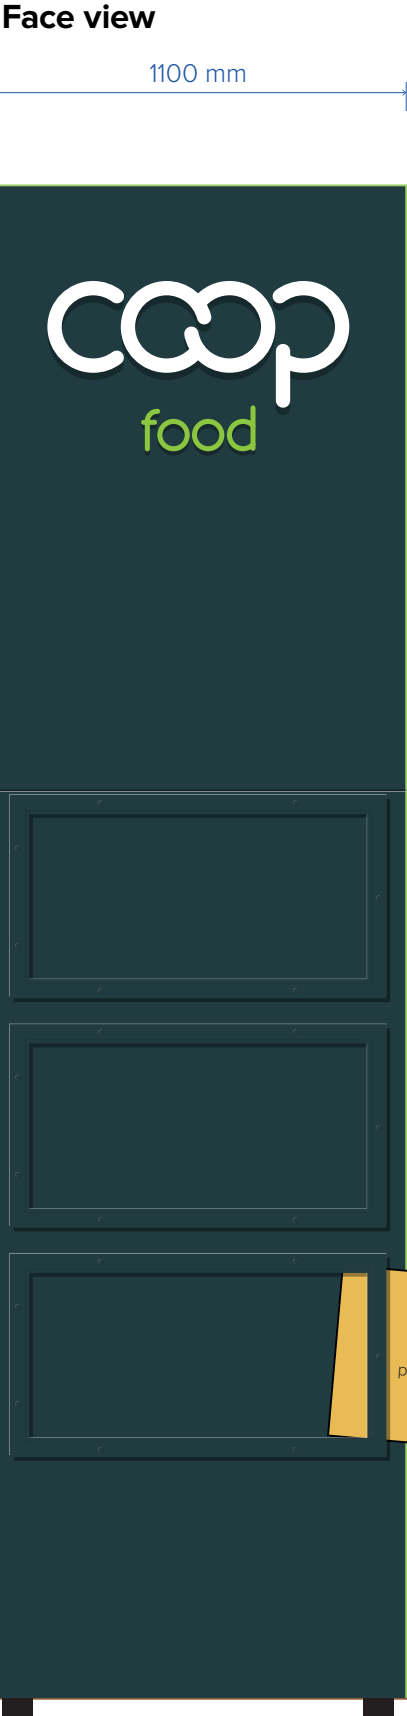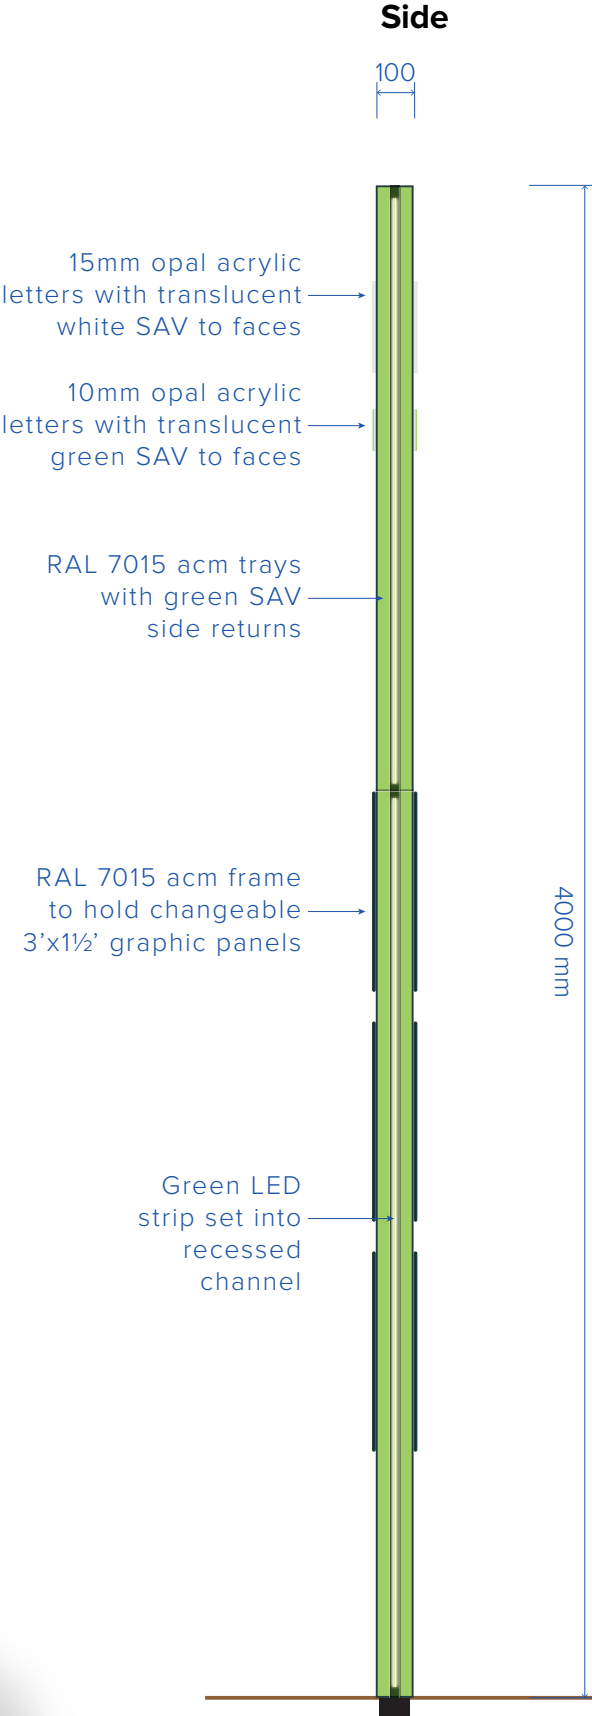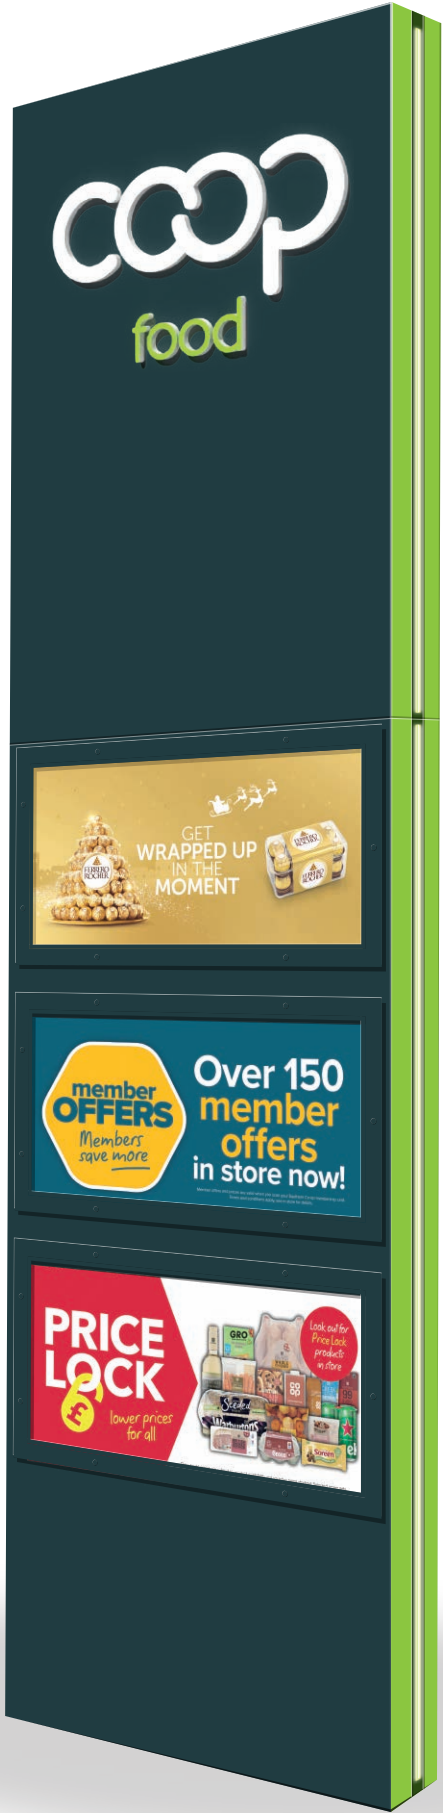

Key2Group

Client
southern coop

Location / Unit / Job
Hursley Rd
14 Hursley Rd, Chandler's Ford, SO53 2FU

Drawing
001-178-Brand Update EXT- I

SCALE	SHEET SIZE	DRAWN	CHECKED	DATE
1:20	A3	JG	PT	03/12/24

Key2Group
signage | plastics | printing

Tel. **08450 55 44 33** www.key2uk.com
C4 Hazleton Interchange, Lakesmere Road
Horndean, Hampshire, PO8 9JU

THIS DRAWING IS THE COPYRIGHT OF THE KEY2 GROUP AND MAY NOT BE COPIED, ALTERED OR REPRODUCED IN ANY FORM, OR PASSED TO A THIRD PARTY WITHOUT THE WRITTEN CONSENT OF THE KEY2 GROUP. DIMENSIONS SHOULD BE CHECKED AND VERIFIED ON SITE AND ANY DISCREPANCIES SHOULD BE REPORTED TO THE DESIGNER. DO NOT SCALE FROM THIS DRAWING. EXCEPT FOR PLANNING PURPOSES, USE FIGURED DIMENSIONS ONLY. IF IN DOUBT ASK FOR CONFIRMATION