


AREA HATCHED RED DENOTES EXISTING CRUSHED HARDCORE TO BE REMOVED AFTER WORKS ARE COMPLETED AND NEW TOPSOIL MINIMUM 150MM TO BE FORMED TO ORIGINAL GROUND LEVELS WITH NEW WILD FLOWER MEADOW PLANTING

Proposed Temporary Ground Level

Existing Original Ground Level

PROPOSED SITE SECTION A-A (1:200)

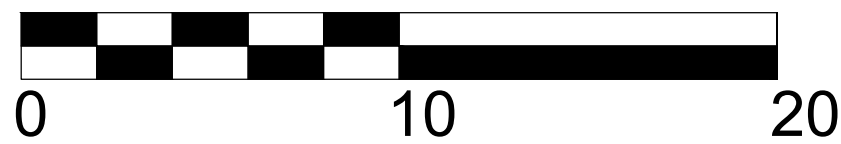

SCALE BAR 1:200

Notes

THIS DRAWING IS THE COPYRIGHT OF VIVID DESIGN STUDIO LTD AND MUST NOT BE COPIED, ALTERED OR REPRODUCED IN ANY WAY NEITHER PASSED TO A THIRD PARTY WITHOUT THEIR WRITTEN PERMISSION.

DIMENSIONS TO BE CHECKED ON SITE BEFORE COMMENCING WORK AND ANY DISCREPANCIES SHALL BE REPORTED TO THE DESIGNER. FIGURED DIMENSIONS MUST BE TAKEN IN PREFERENCE TO SCALED DIMENSIONS.

Rev:-	Description:-	Date:-	Chkd by:-
A	Adjusted scale bars	12/12/24	




PROPOSED SITE SECTION B-B (1:200)

AREA HATCHED RED DENOTES EXISTING CRUSHED HARDCORE TO BE REMOVED AFTER WORKS ARE COMPLETED AND NEW TOPSOIL MINIMUM 150MM TO BE FORMED TO ORIGINAL GROUND LEVELS WITH NEW WILD FLOWER MEADOW PLANTING

Proposed Temporary Ground Level

Existing Original Ground Level

PROPOSED SITE SECTION C-C (1:200)

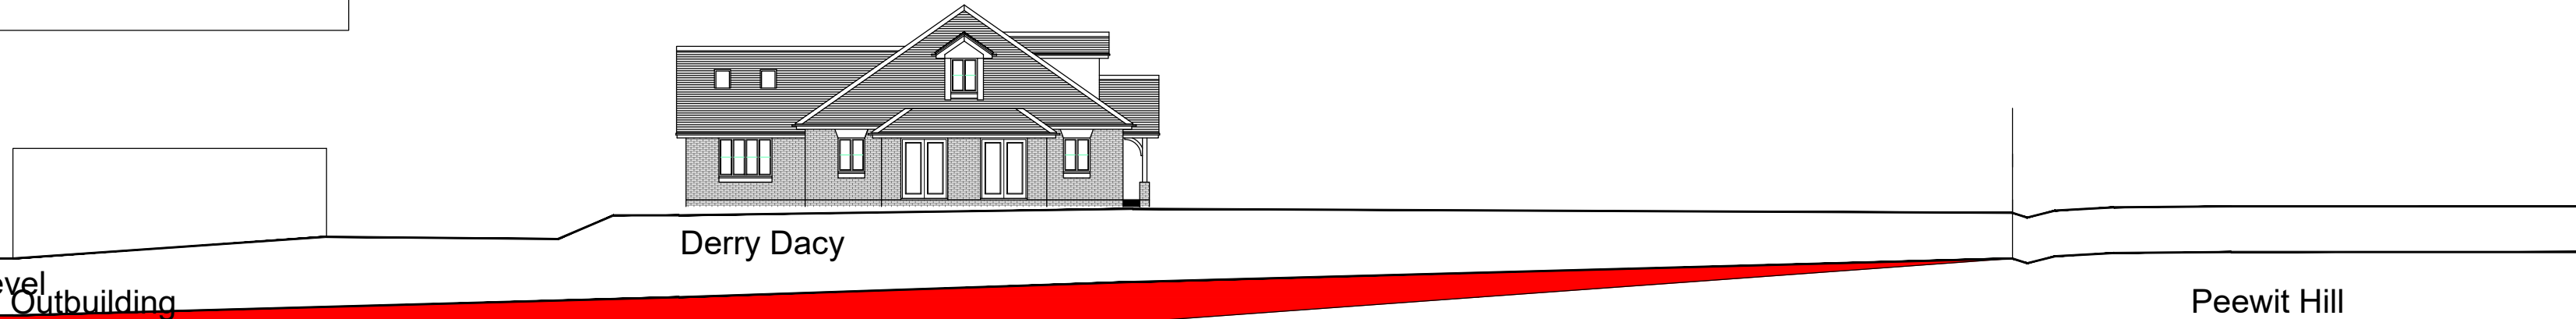

The Barn, Calcot Mount Business Park, Calcot Lane,
Curdridge, Southampton, Hampshire, SO32 2BN
Tel: 01489 786670
Email: info@vividdesignstudio.co.uk
Website: www.vividdesignstudio.co.uk

Project:-
Proposed Extensions and Alterations
Derry Dacy
Peewit Hill
Bursledon
Hampshire

Title:-
Proposed Site Sections

Client:-
Mr Joe Dorrington

Scale:-
1:200 (@A1)

Drawn By:- PJD Checked By:- PJD

Date:- 03/12/24 Date:- 03/12/24

Job.No:- 220008 Drg.No:- 58 Rev:- A