



73 monks way

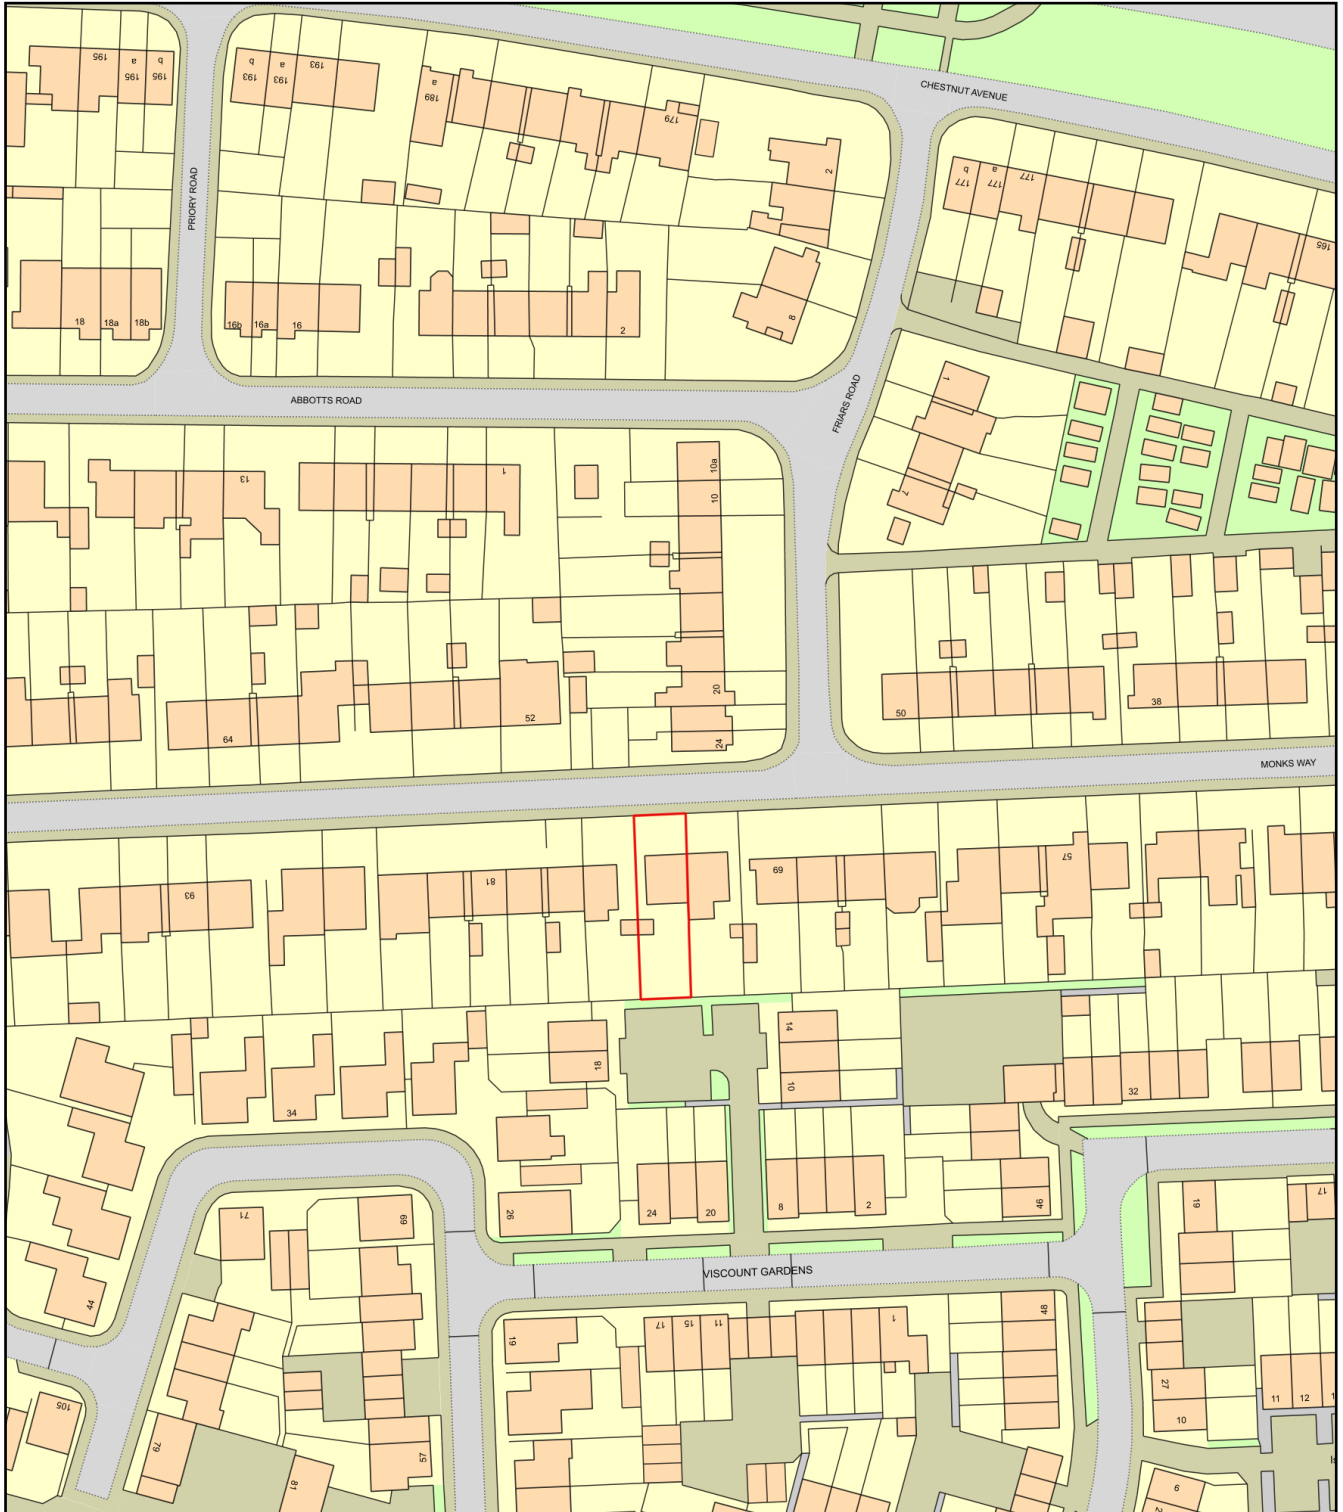

0 50
Metres

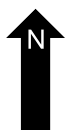

Plan Produced for: steve smith

Date Produced: 15 Dec 2024

Plan Reference Number: TQRQM2435020555123

Scale: 1:1250 @ A4