



73 monks way

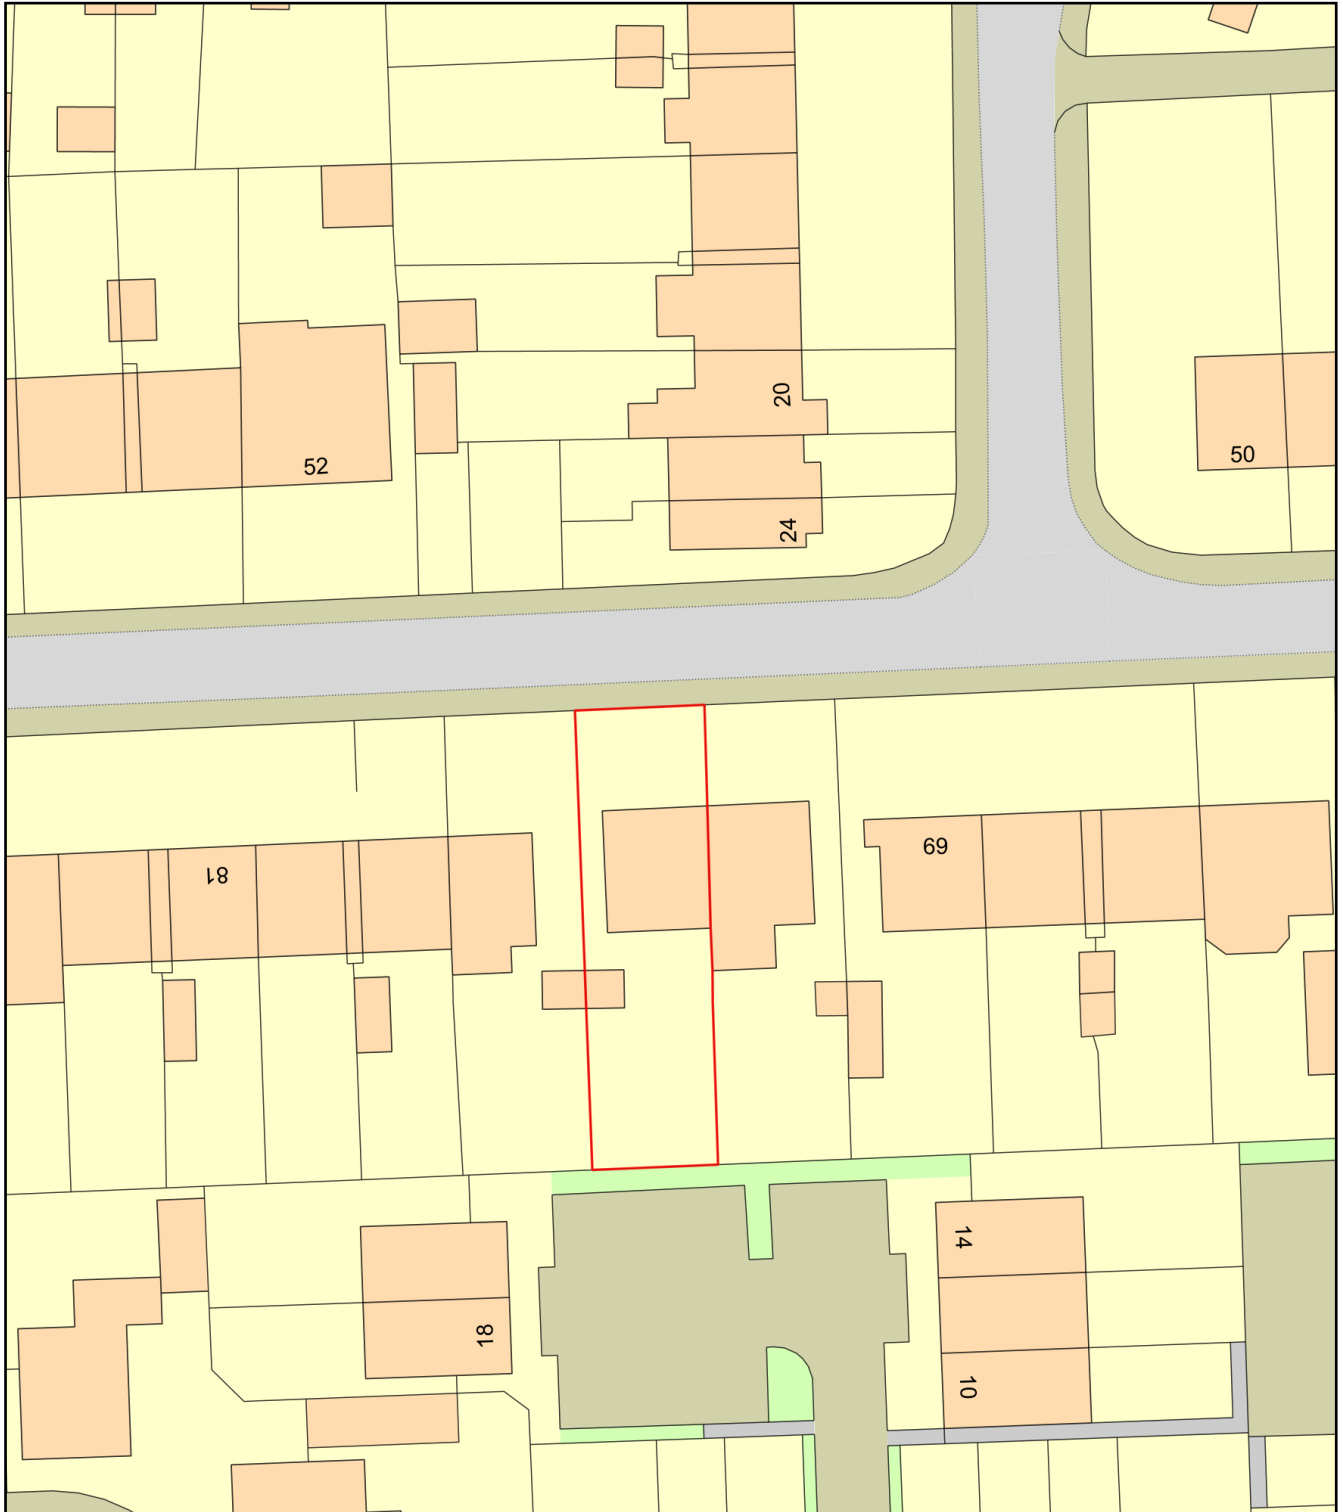

0 20
Metres

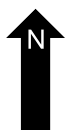

Plan Produced for: **steve smith**

Date Produced: 15 Dec 2024

Plan Reference Number: TQRQM24345201938536

Scale: 1:500 @ A4