




PROPOSED

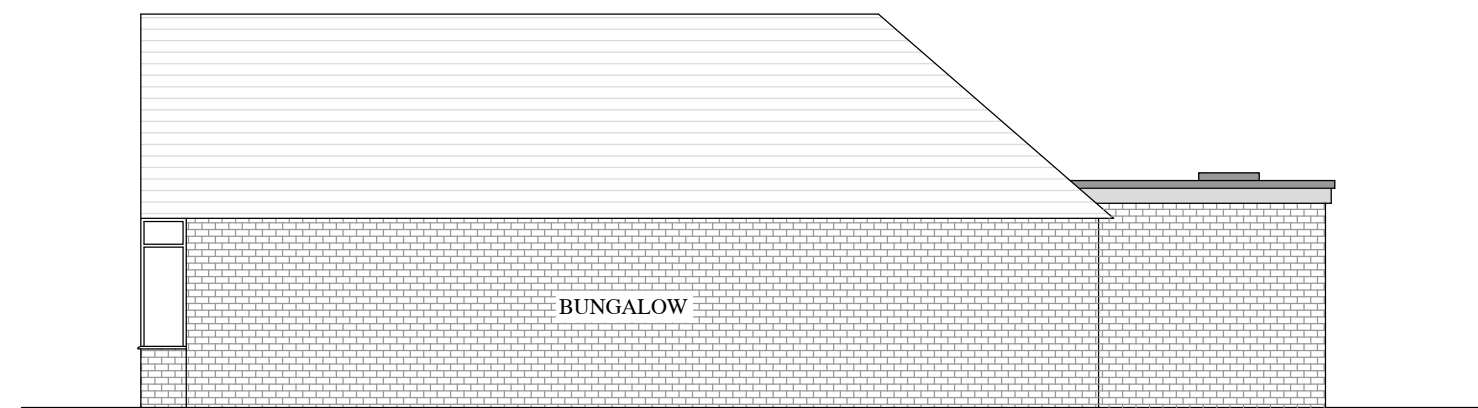

NORTH ELAVATION
SCALE 1:100

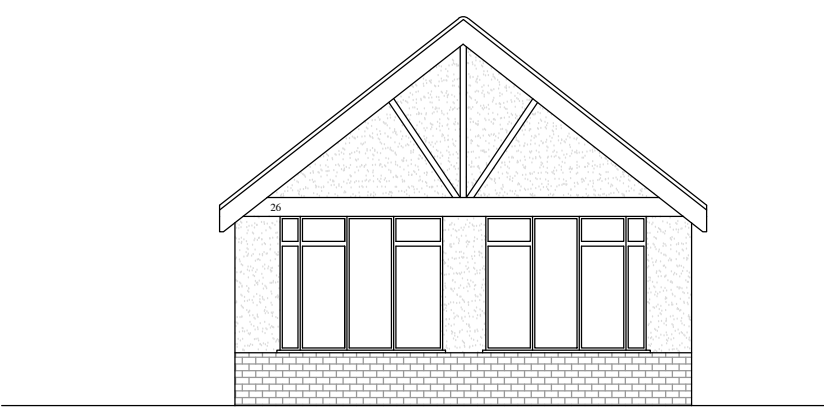

EAST ELAVATION
SCALE 1:100

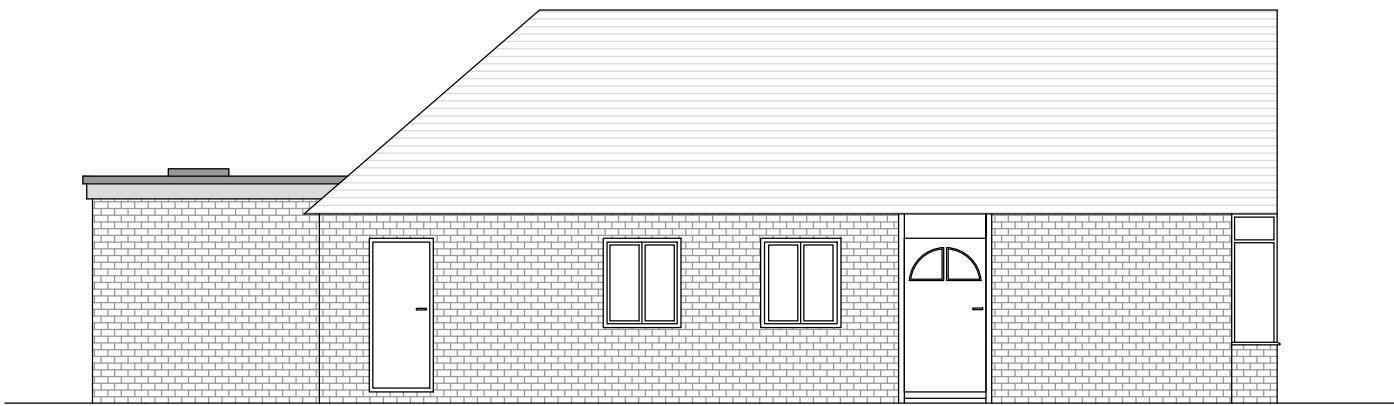

SOUTH ELAVATION
SCALE 1:100



WEST ELAVATION
SCALE 1:100

SCALE BAR IN METER



- MATERIALS USED**
- BRICK AND BLOCK TO MATCH EXISTING.
 - WOOD BEAM ROOF BOARDED WITH GPR WEATHER PROOF
 - SKY LIGHT ON ROOF OF EXTENSION
 - RSJ FOR FRENCH DOORS AND WINDOWS.

CONSERVATORY TO BE TAKEN DOWN AND
EXTENSION TO BE PUT IN PLACE.

TITLE		
26 BROWN HILL ROAD		
ORDER N°	Rev	
XXXX	01	
DWG N°		
ZR 01 LB		
CLIENT		
LEIGH BROWN / ZOE REED		
DRAWN BY	CHECKED BY	DATE
LB		X/X/24
26 BROWN HILL ROAD CHANDLERS FORD EASTLEIGH SO53 2EA 07495775642		