


ISSUE:



ELEVATION AA



ELEVATION BB

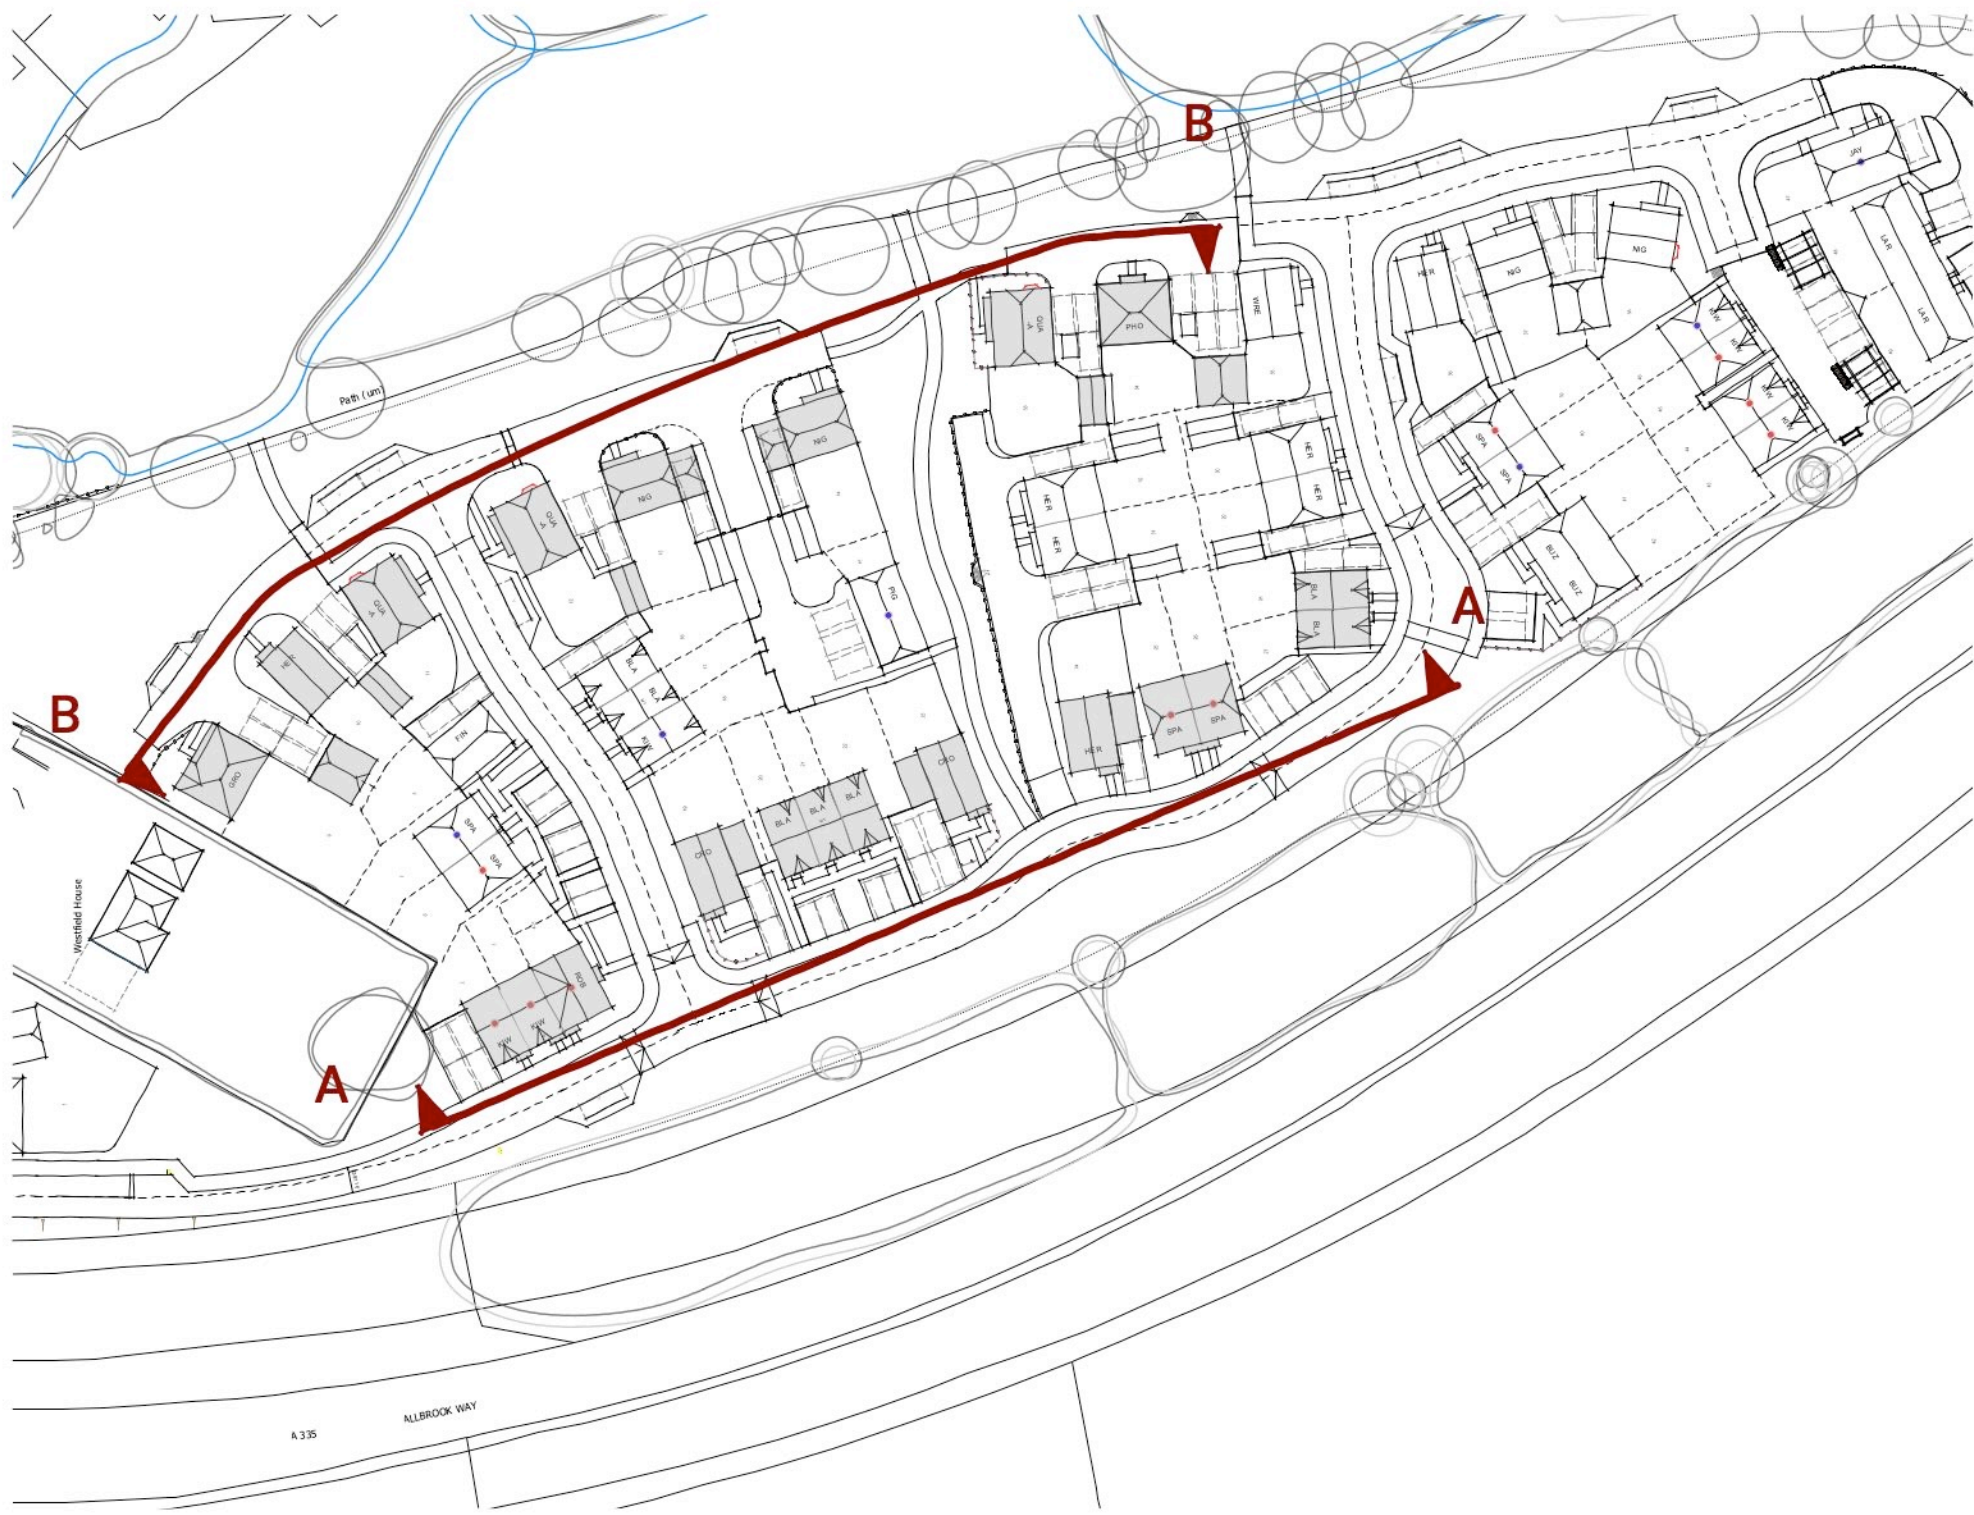

KEY PLAN: 1:1000

LAND WEST OF ALLBROOK LANE, EASTLEIGH - STREET SCENES

PEGASUS
GROUP

0 5 10 m