



No.	Description	Date
1	Revision 2	29/11/2024
2	Revision 3	15/12/2024



1 3D-Existing

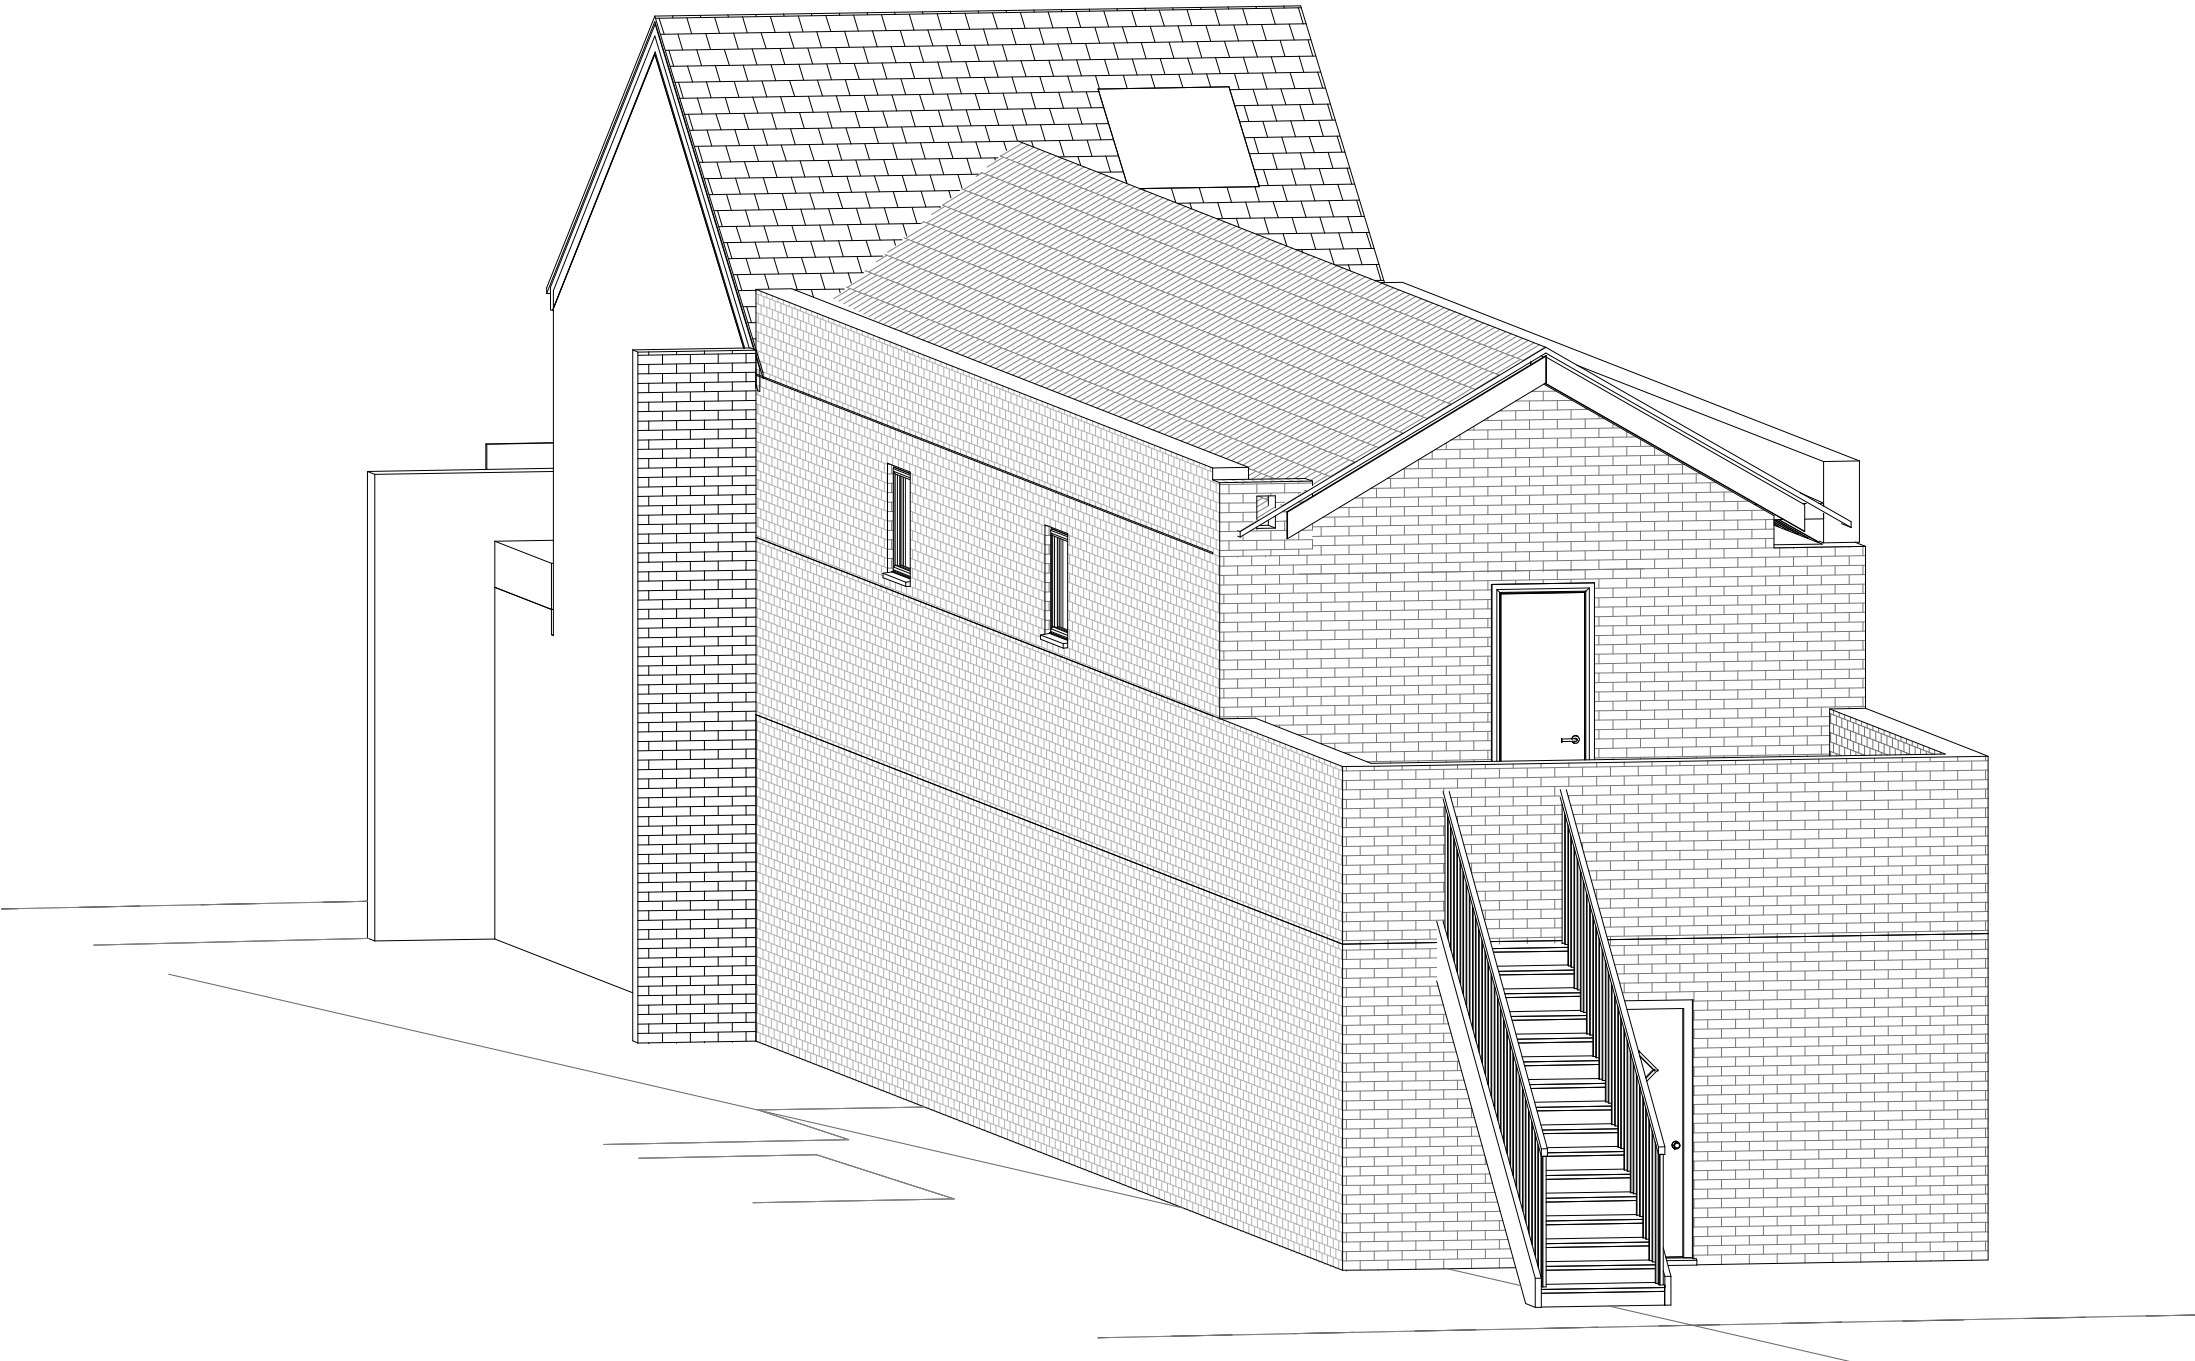

2 3D-Proposed North

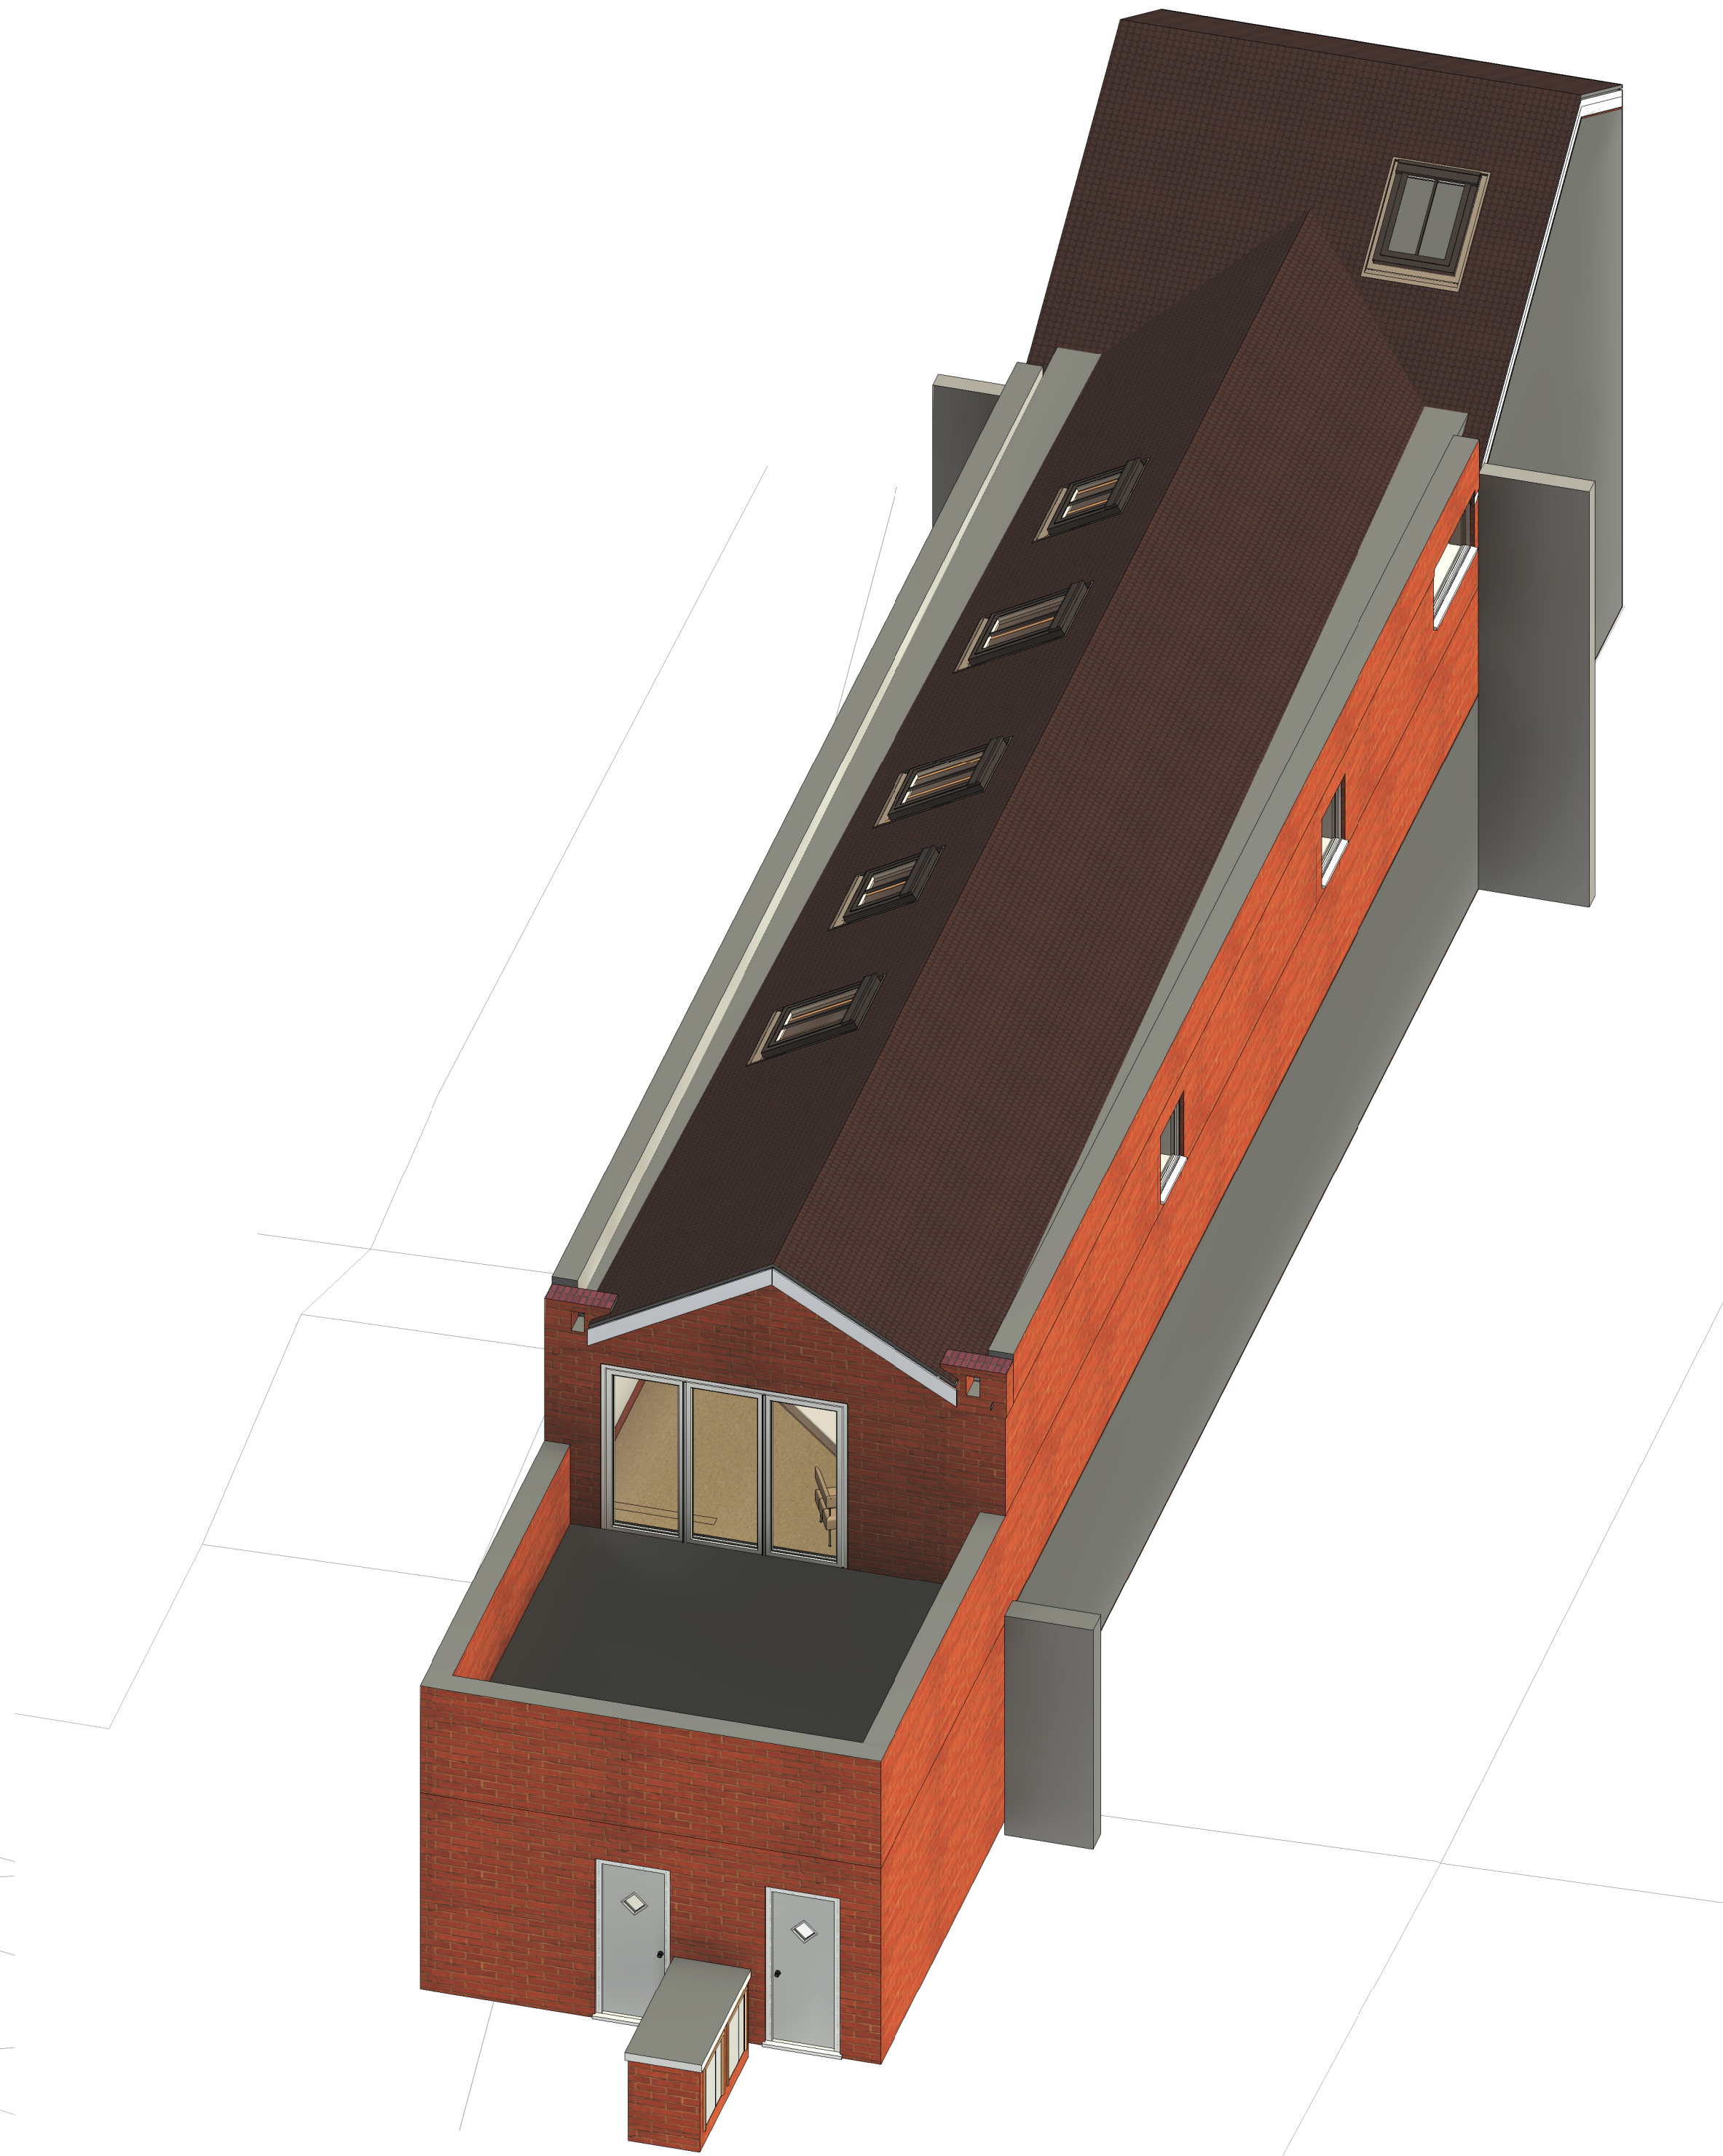

3 3D-Proposed Roof transparency

cs architecture

Chris Stone, The Garage
Montessori School, Lymington,
SO41 3RH
T: 01534 687000
E: chris@csarchitecture.design

Client Clive	Project Ref. Project _Number	Scale @ A1	Date 15/12/2024
Project Address 9 High Street, Eastleigh, SO50 5LF	Issue Purpose Planning	Drawing No. 004	Rev. 2
Project Title Flats	Drawing Title 3D Images		

Written dimensions supersede scaled dimension. All dimensions to be checked on site by contractor before commencement of the works.
This drawing is to be used only for the purposes intended as described in the drawing title box.
This drawing is to be read in conjunction with all other consultants drawings as applicable to this project.
All proprietary products are to be installed in accordance with their manufacturer's instructions