




MATERIALS
KEY:

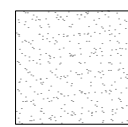

: WHITE RENDER

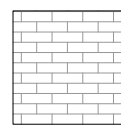

: FACING BRICKWORK

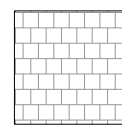

: SLATE





: POWDER COATED ALUMINIUM

OUTLINE OF APPROVED
APPEAL REF: APP/
W1715/D/24/3339148


OUTLINE OF APPROVED
LDC/24/98459





EAST ELEVATION | PROPOSED

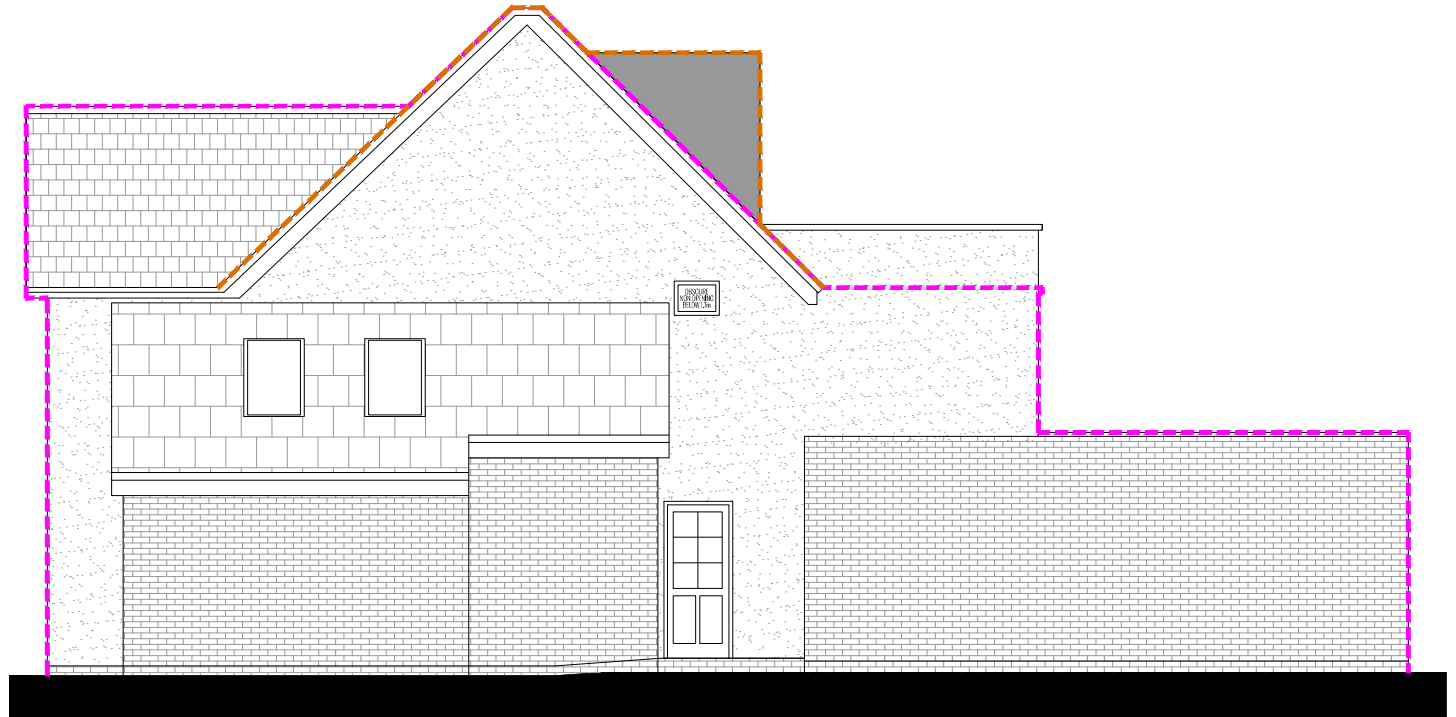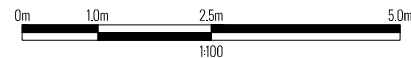

NORTH ELEVATION | PROPOSED

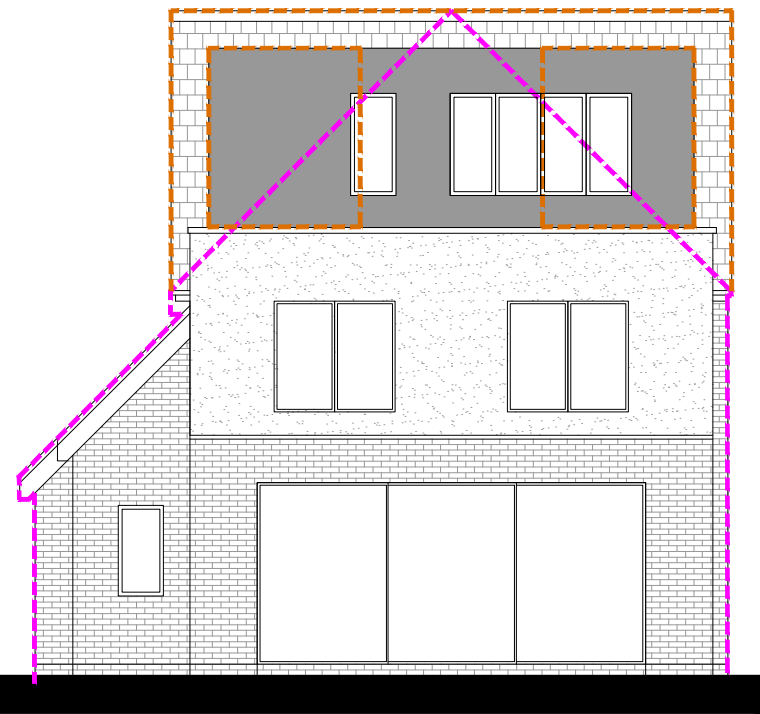

WEST ELEVATION | PROPOSED

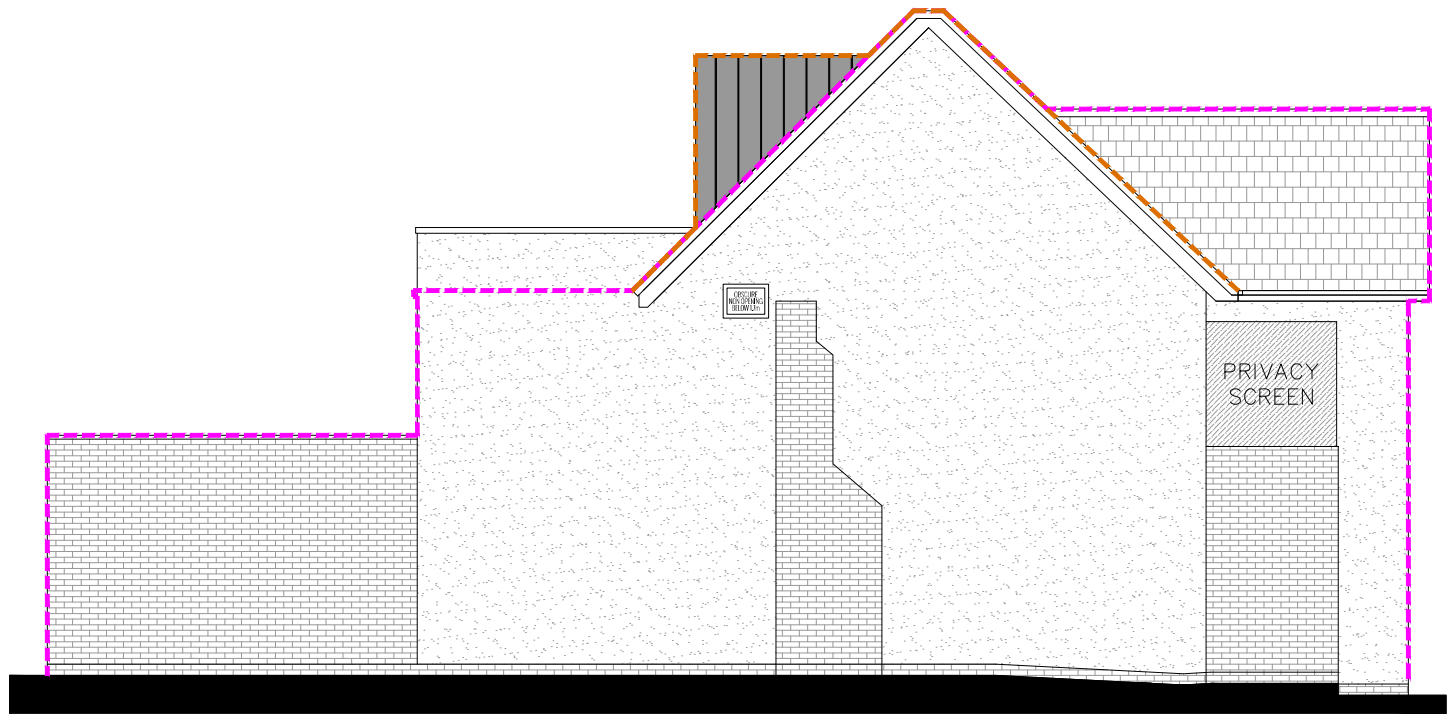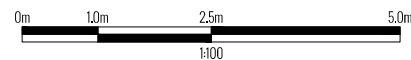

SOUTH ELEVATION | PROPOSED

