
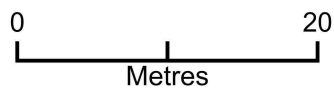


132 Nutbeem Road

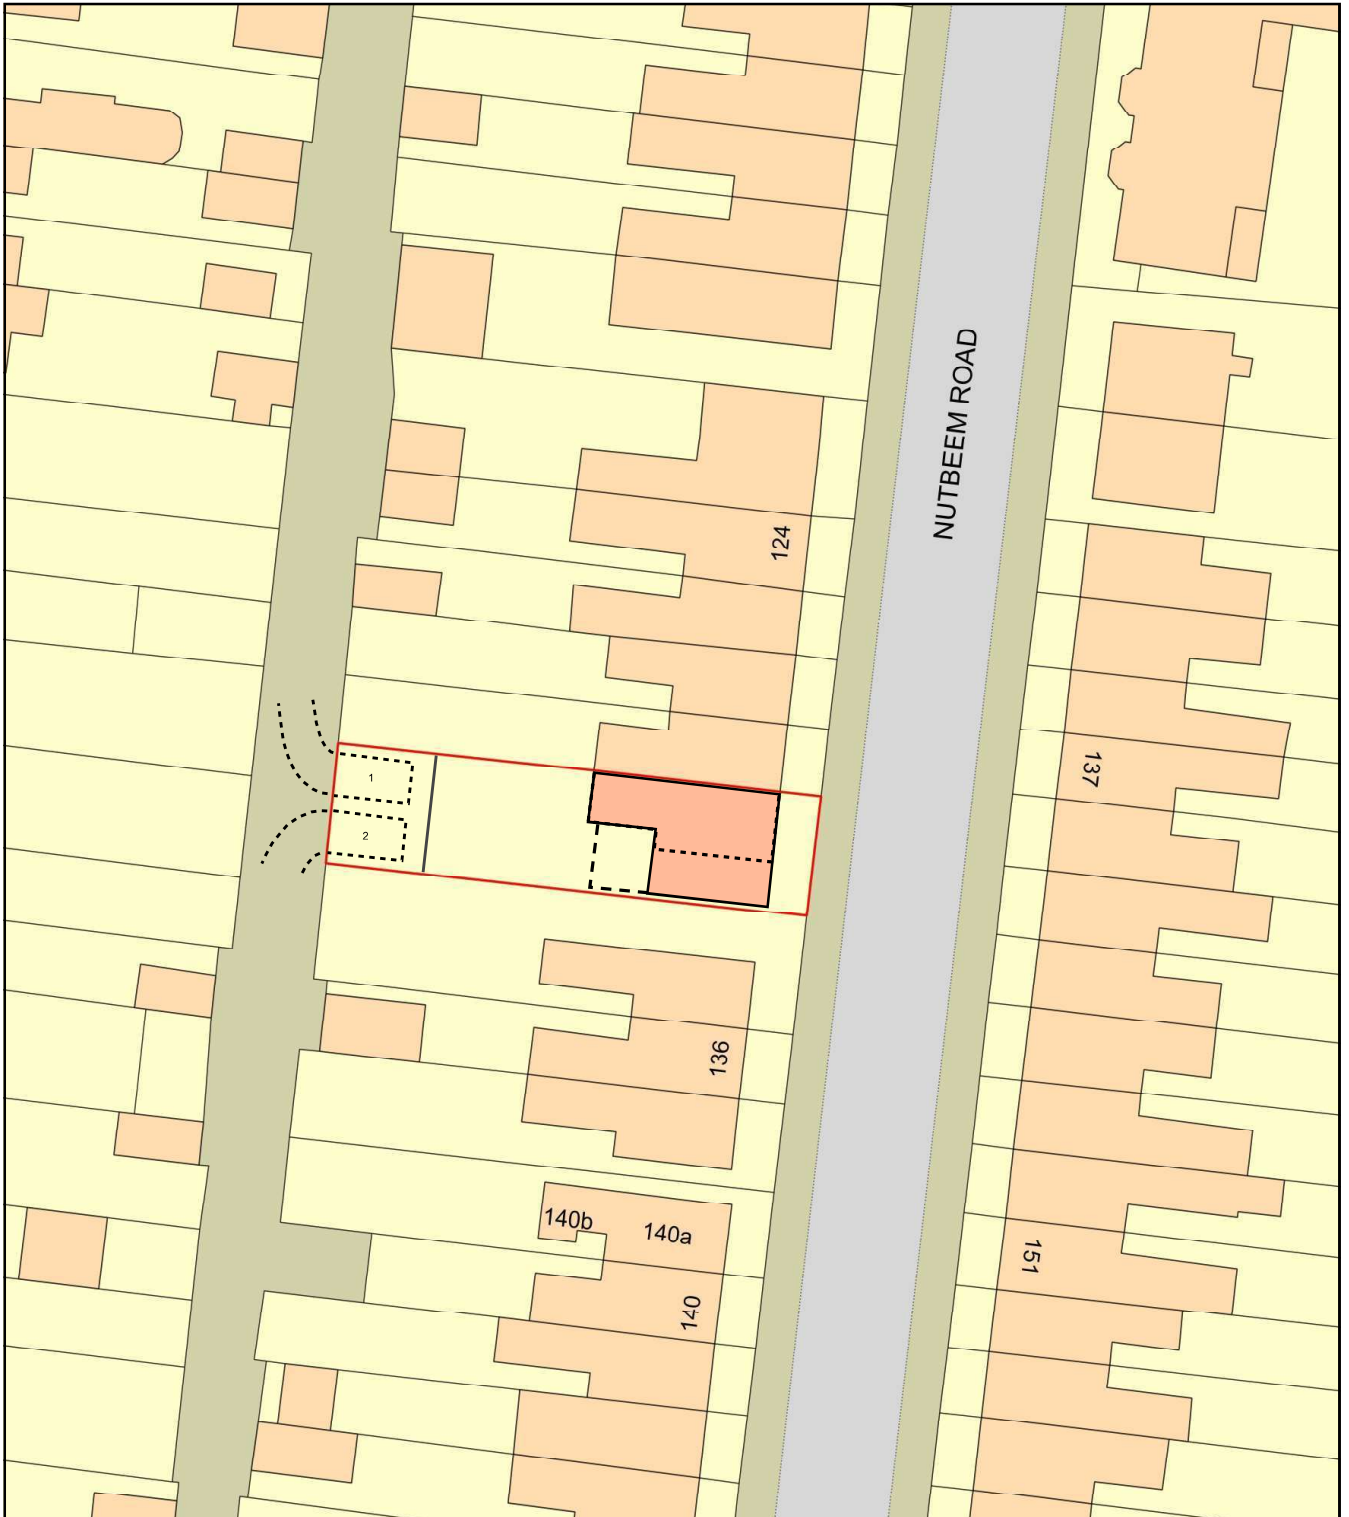

Plan Produced for: Applecore PDM

Date Produced: 21 Aug 2024

Plan Reference Number: TQRQM24234124549115

Scale: 1:500 @ A4

