




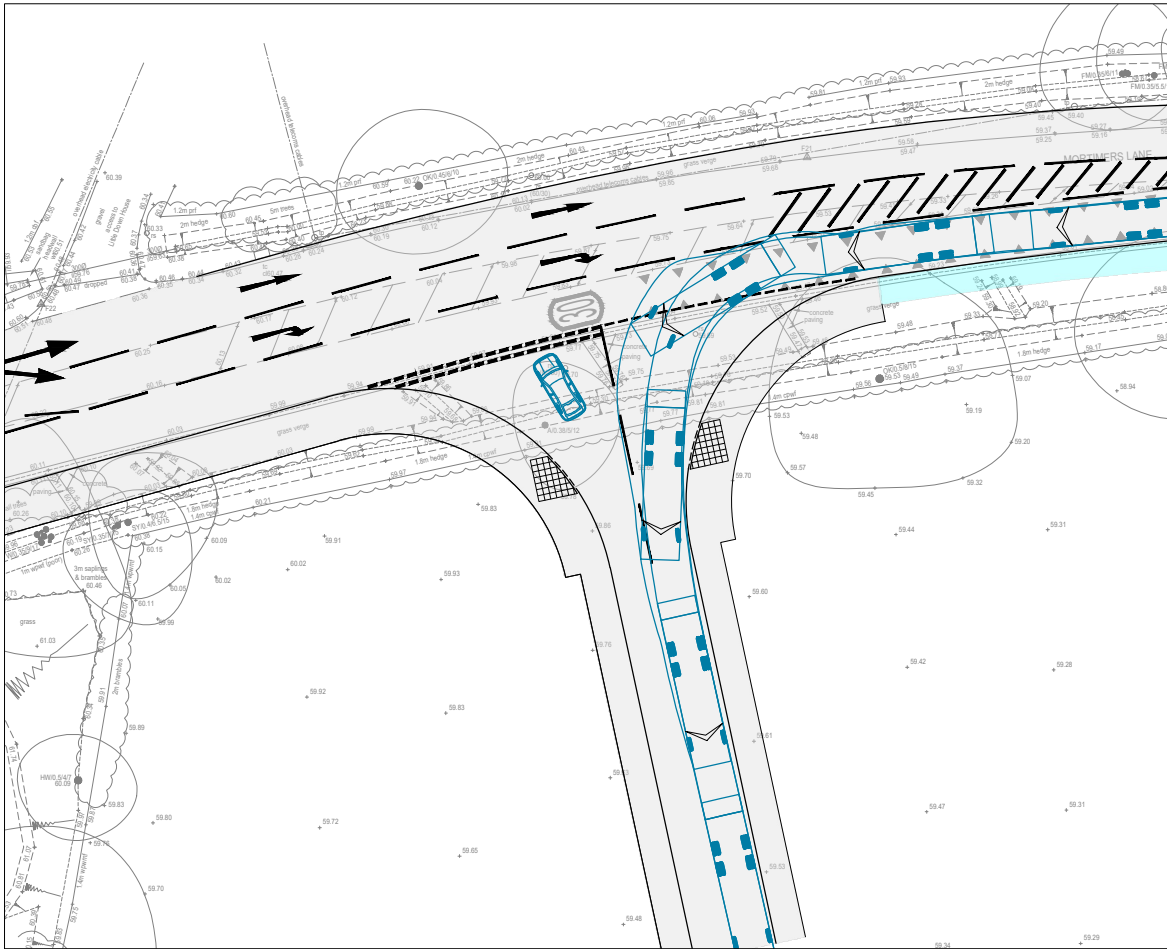


LEFT-TURN - ENTRY

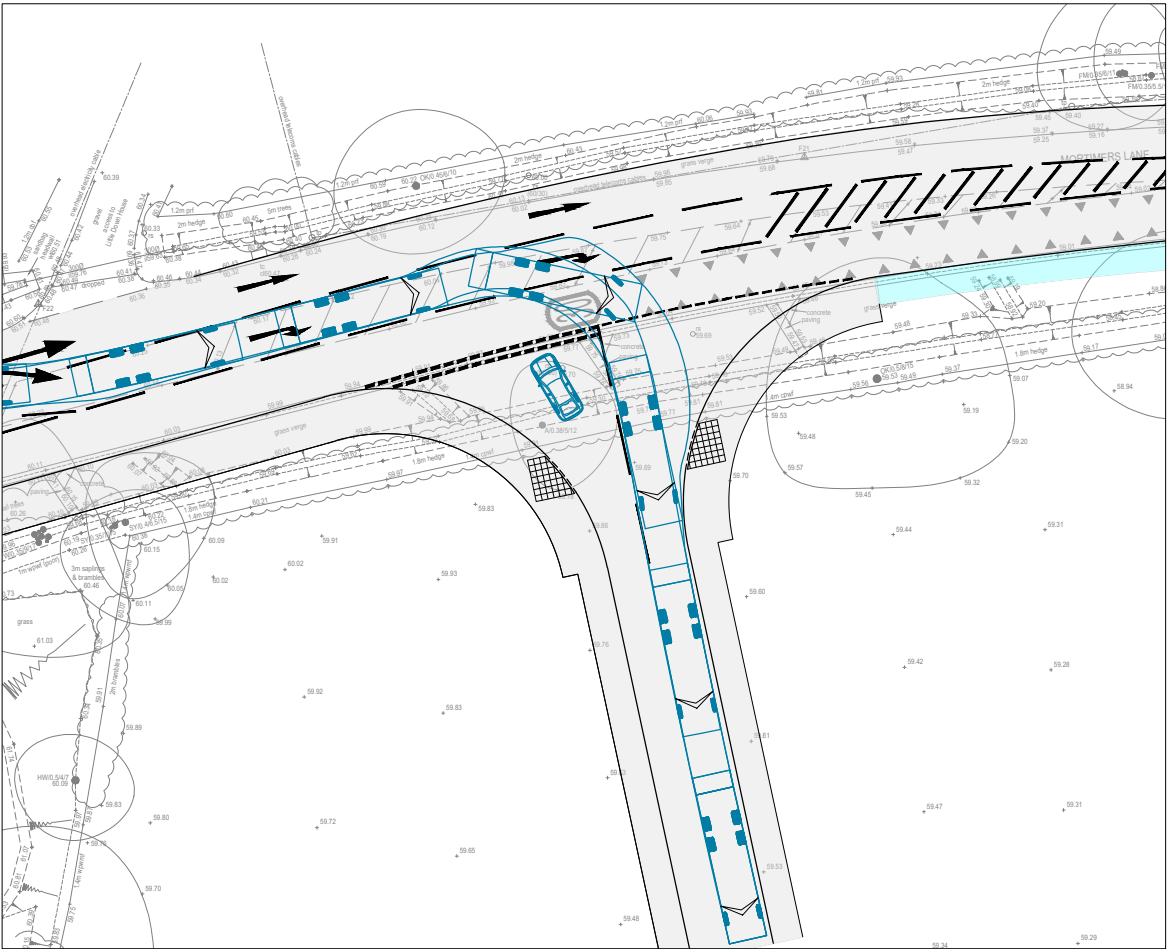

RIGHT-TURN - ENTRY

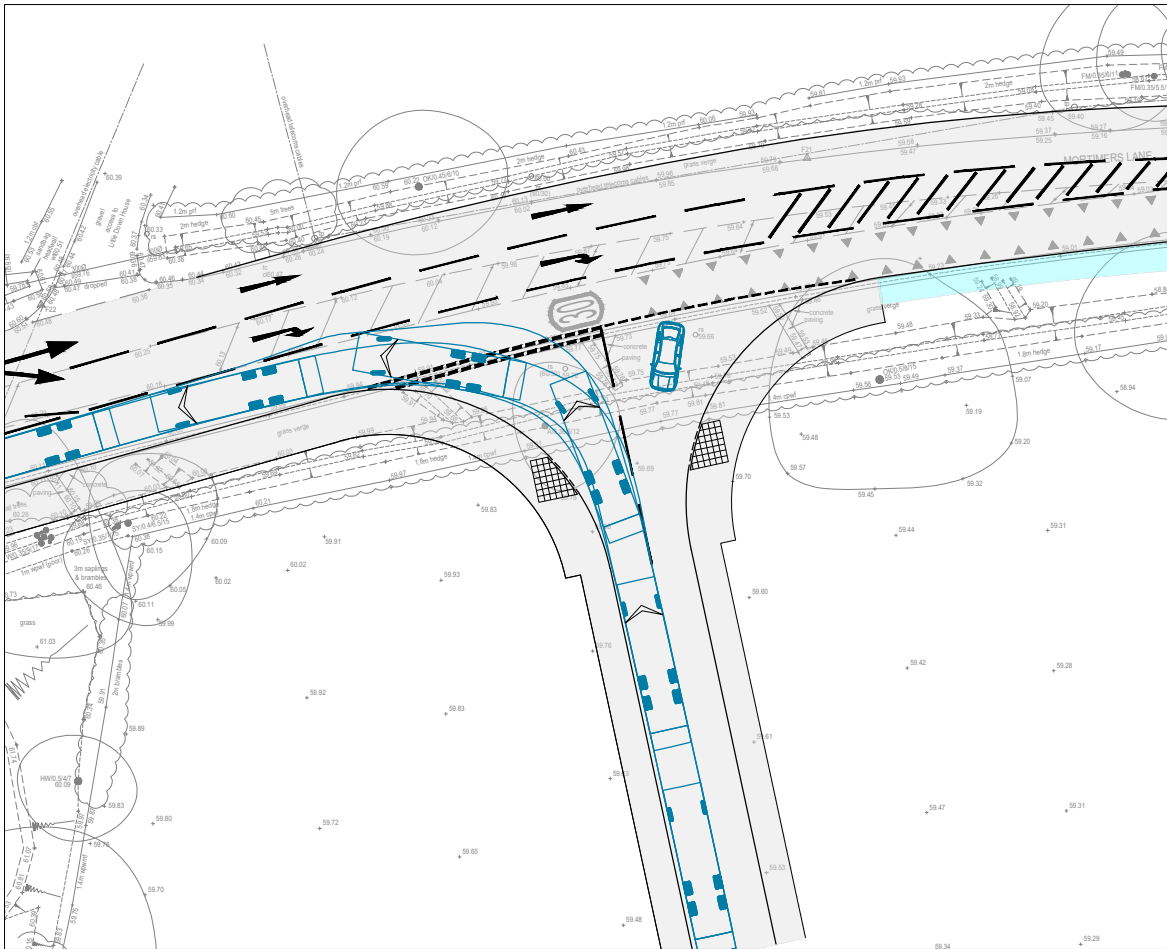

LEFT-TURN - EXIT

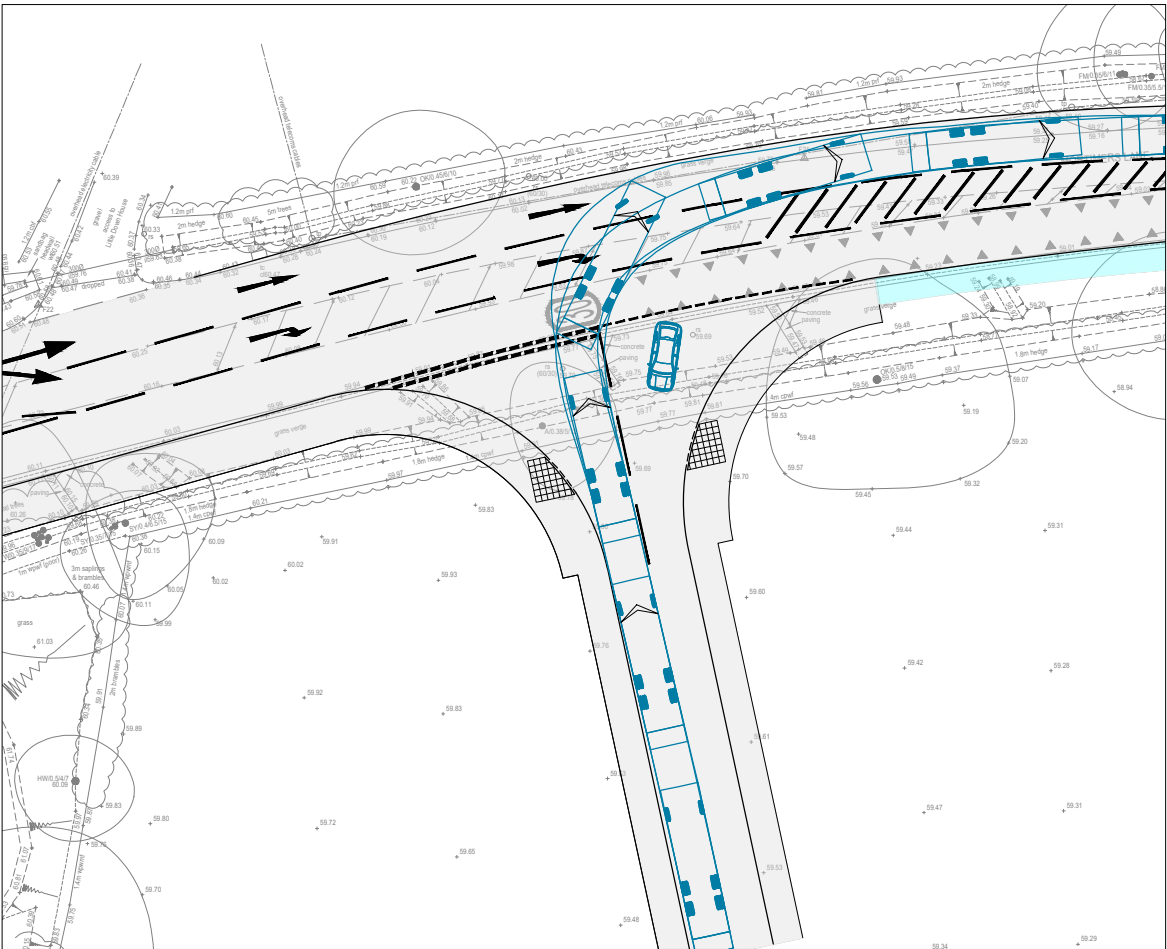

RIGHT-TURN - EXIT

NOTES

1. This drawing is to be read in conjunction with all relevant documents and specifications.
2. Dimensions are not to be scaled.

Source: Site Line's drawing number
01MK001 1 to 6

KEY



11.2m refuse vehicle - forward gear



B	Westbound bus stop option 2 removed.	11/10/24	TH	AD
A	Footway revised.	15/01/24	TH	AJ
Rev.	Description	Date	By	Chkd



Client :	Bloor Homes Southern
Project :	Land South of Mortimers Lane, Fair Oak, Eastleigh
Title :	Swept Path Analysis 11.2m Refuse Vehicle
Engineer : T. Hart	Date : November 2023
Director : A. Jones	Scale : 1:500 @ A3
Status :	PRELIMINARY
Drawing No.	8230679/6201
Rev	B