



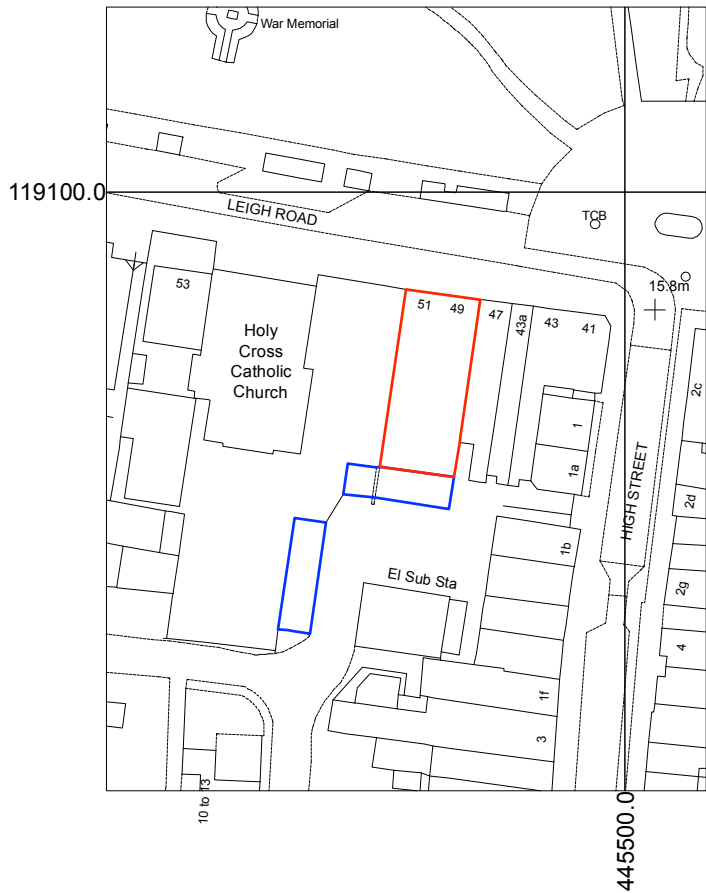

1 Location Plan
Scale: 1:1250

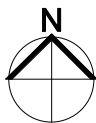


2 Existing Site Block Plan
Scale: 1:500



KEY

- A Access to upper floors / 49 Leigh Road
- B Access to commercial unit / 51 Leigh Road
- C Service access / 51 Leigh Road

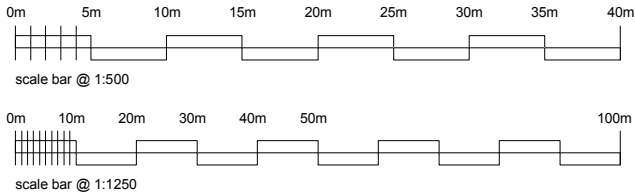

© Copyright applies to this drawing
Drawing to be used for the status as noted, do not scale from the drawing other than for planning purposes.
All sizes to be confirmed on site before construction. All works must be carried out in accordance with the relevant statutory authorities, in particular planning
regulations. Survey mapping data. Ownership boundaries depicted for the purposes of planning only; clients should notify Kode Architecture of any discrepancies.
Location plan is produced from data licensed from Ordnance Survey and is strictly for use with this project only.
Unless stated, no topographical survey carried out. Kode Architecture accept no responsibility for plans based on third party information or Ordnance
Survey mapping data. Ownership boundaries depicted for the purposes of planning only; clients should notify Kode Architecture of any discrepancies.
Where applicable, a suitably qualified fire consultant should be appointed to ensure the proposals are compliant with Part B / fire safety. This includes for
proposed dwellings where a fire appliance cannot achieve the access requirements and so the use of automatic fire suppression system / hydrants may
need to be investigated. Cladding, where shown to be at fire rated.

Notes:



Date: Revision:

Date: Dec 2024
Scale: As noted @ A3
Status: PLANNING

Project / Drawing Number:
24_J77 / A100
Revision:
*

Project title:
External Changes
51 Leigh Road, Eastleigh
Drawing title:
Existing:
Location / Block Plan

kodearchitecture
architectural design + planning studio
47 Ramley Road, Lymington, Hampshire, SO41 8GZ
Telephone: 01590 676137
Email: rob@kodearchitecture.co.uk
www.kodearchitecture.co.uk