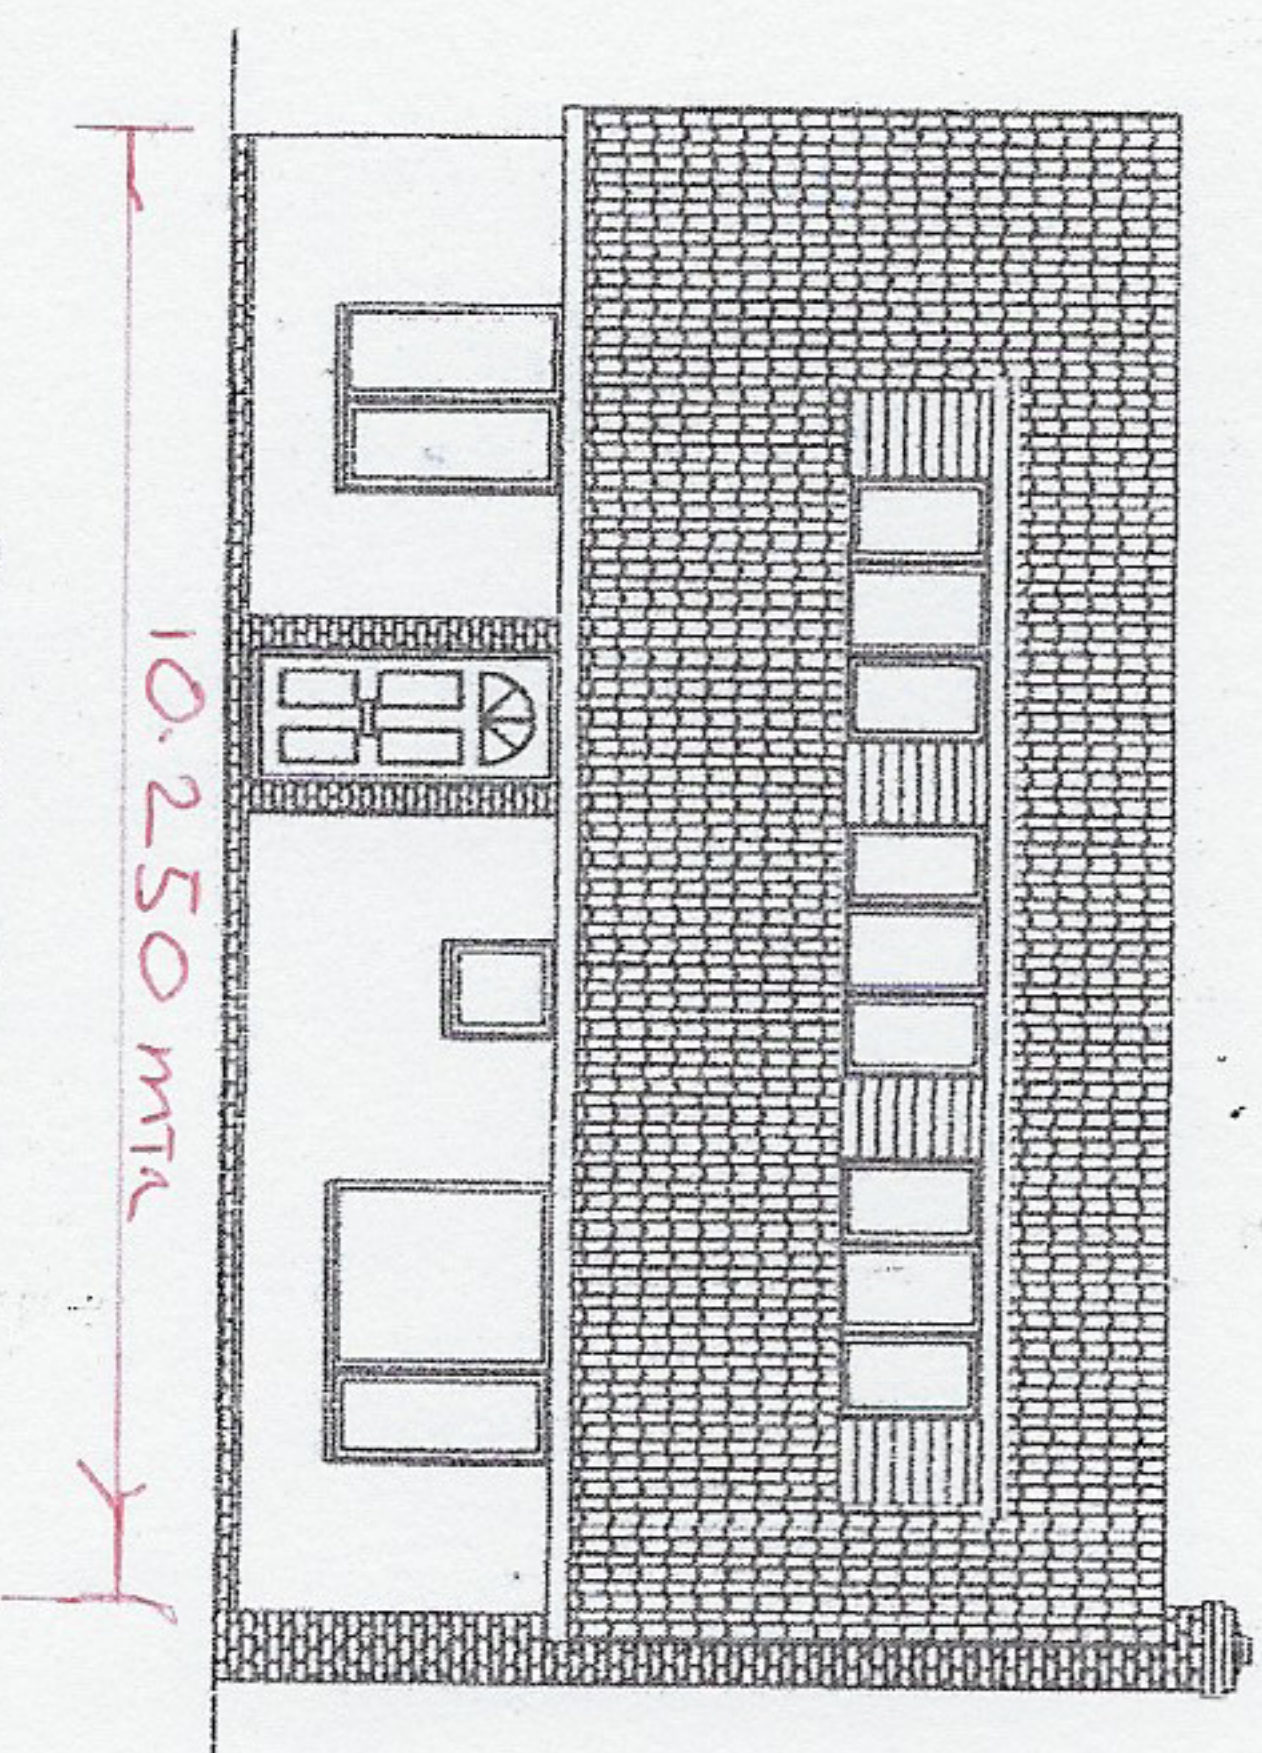
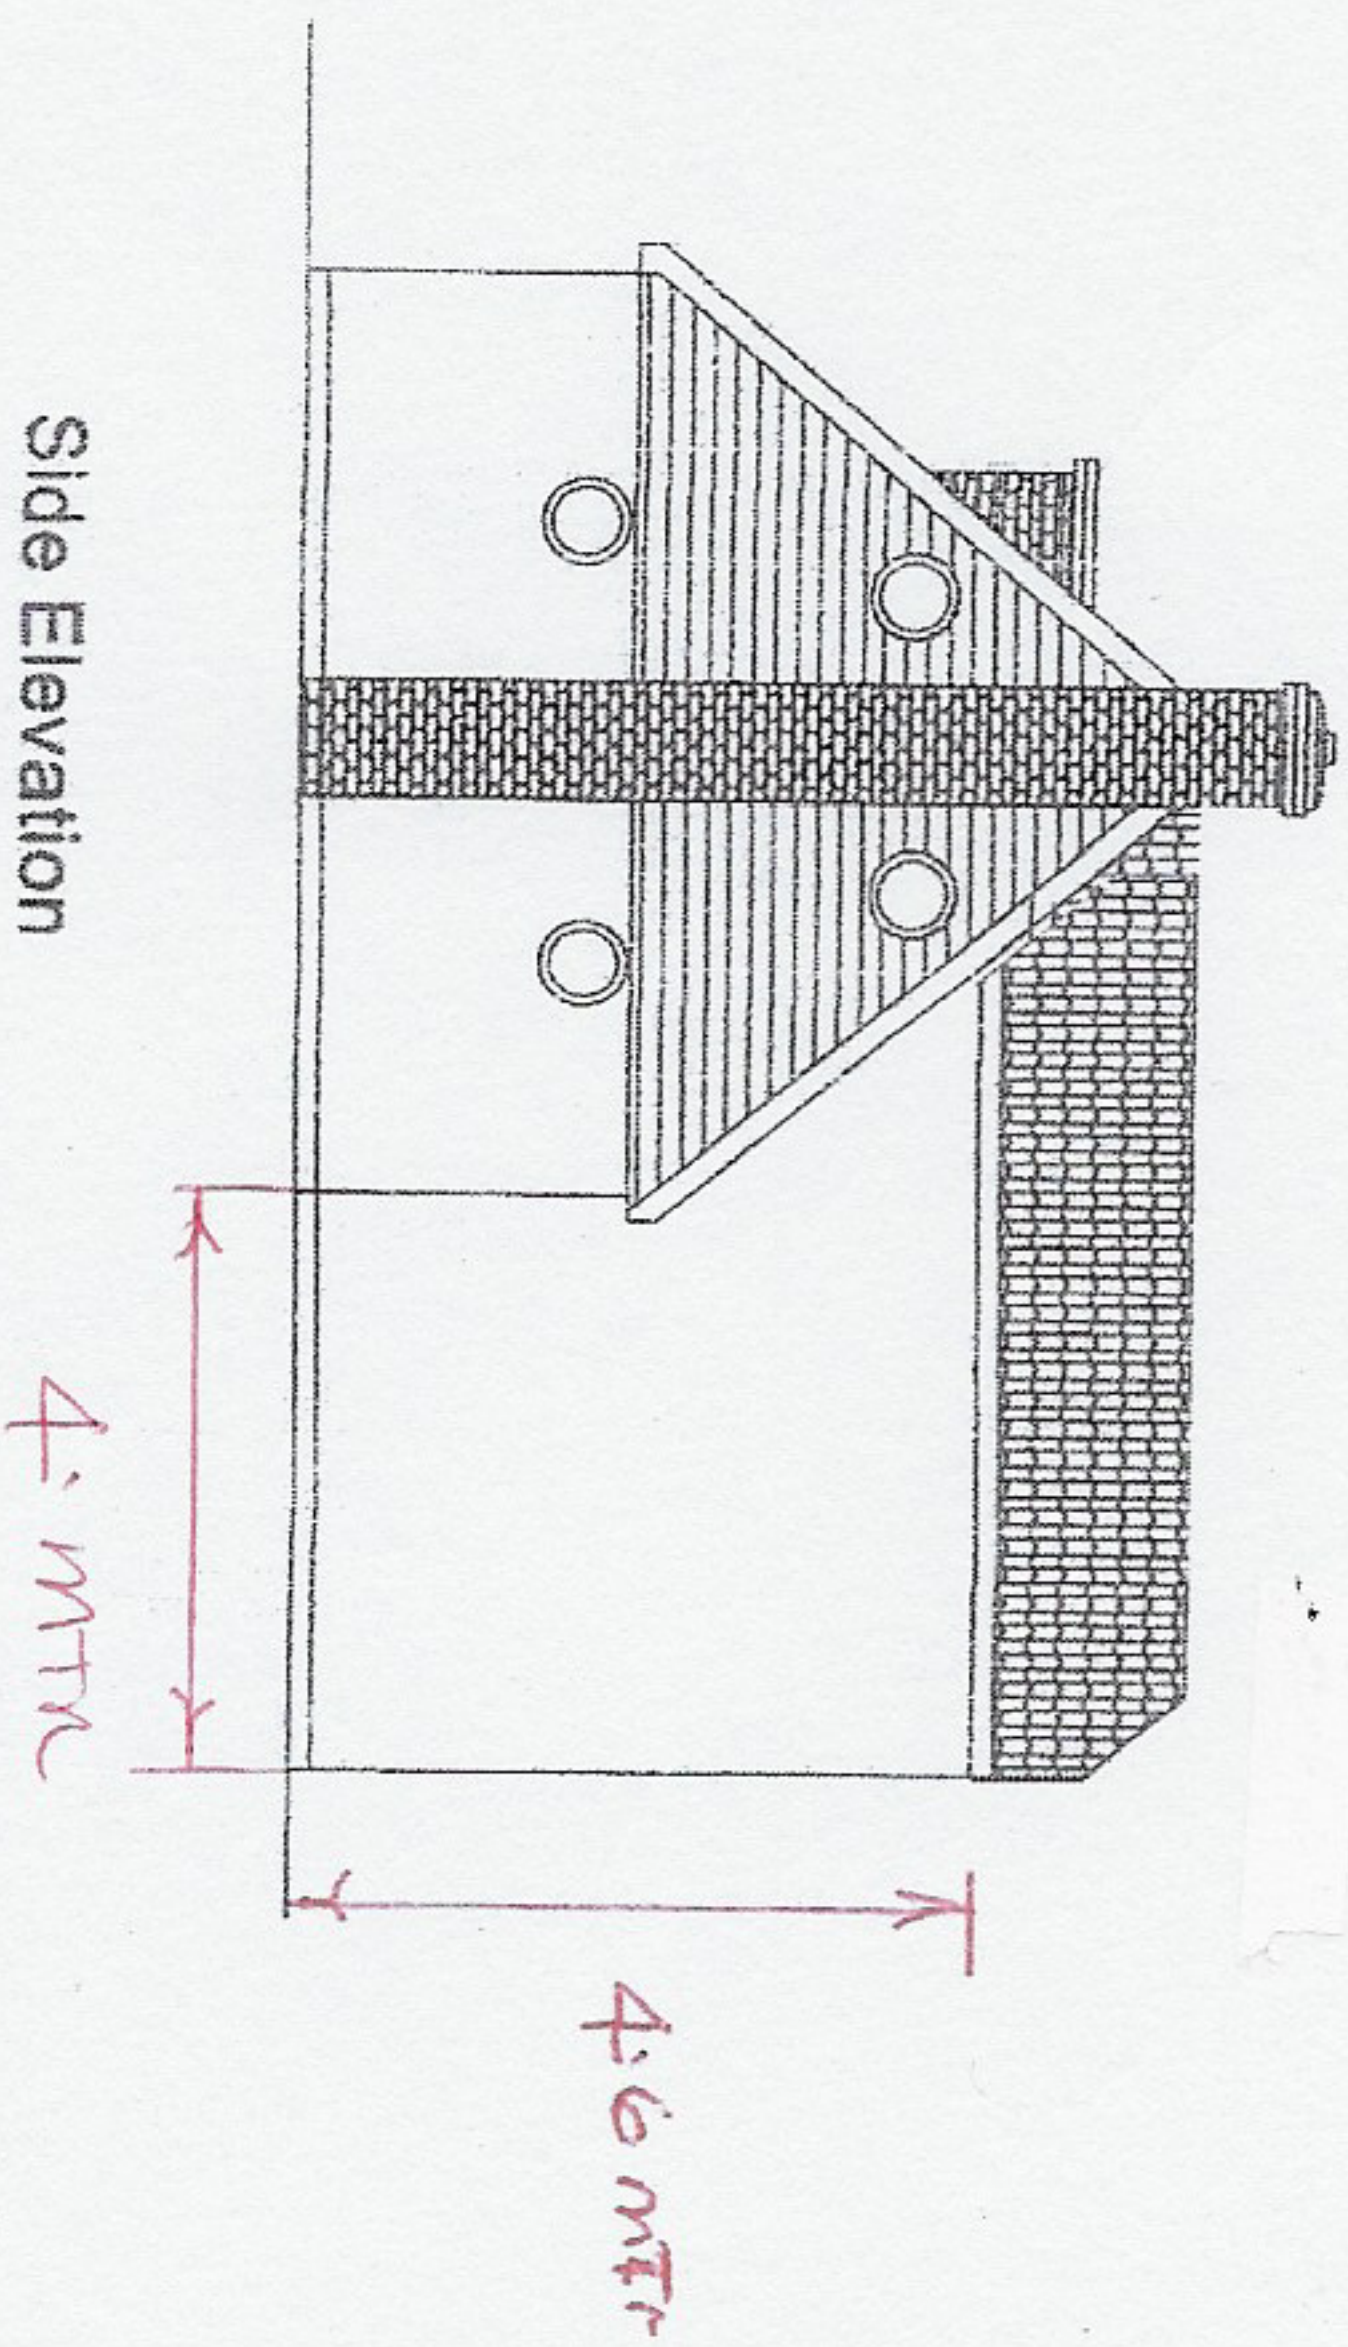
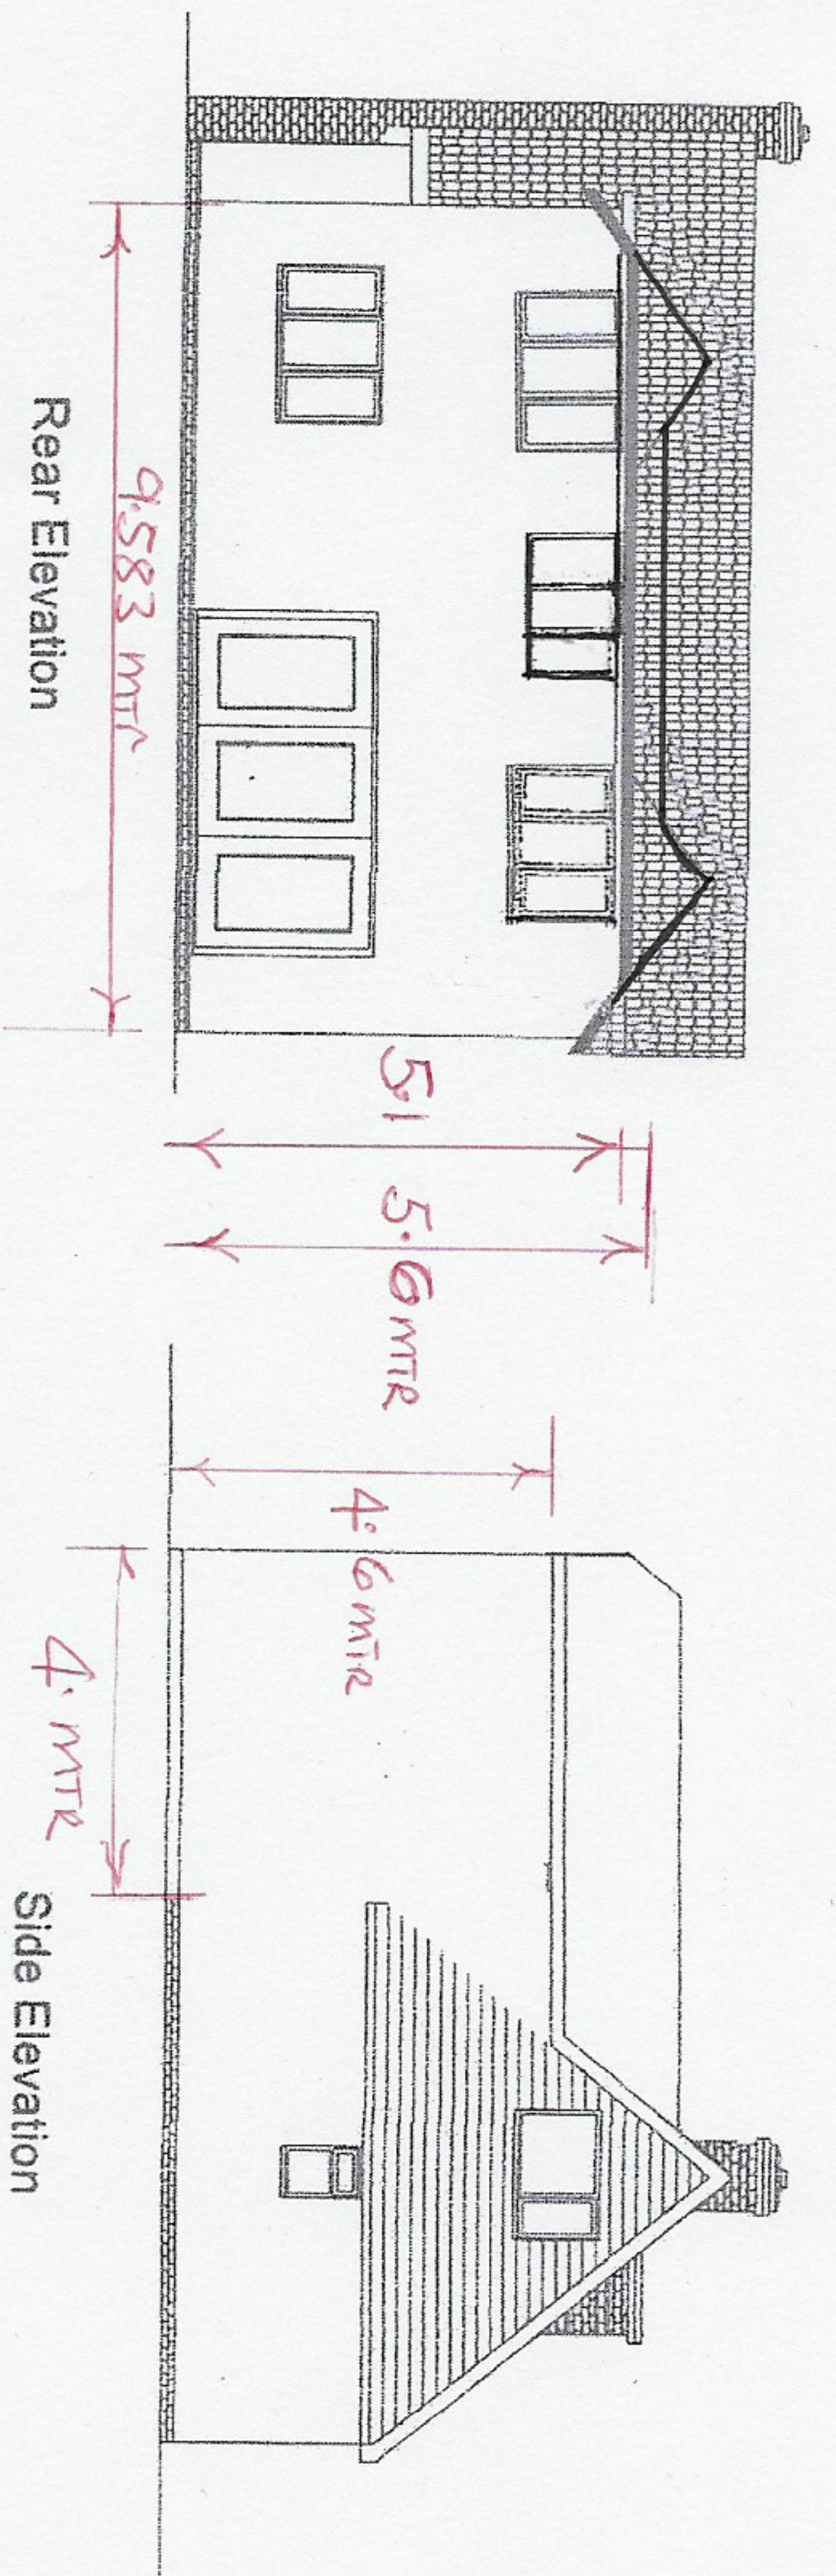


Client Purchase construction	
Site address 35 Gordon Road, Chandlers Ford, Hampshire	
Project First floor rear extension	
Drawing title Proposed elevations	
Revisions B+	
Scale 1/100 at A3	Drawing ref. E
Date	