


NOTES

All dimensions are in millimetres unless stated otherwise.


Drawings are not to be scaled for Construction purposes.

This drawing is to be read in conjunction with all other relevant drawings and specifications.

The copyright of this drawing is vested in Harris Irwin Associates Ltd. and must not be copied or reproduced without the written consent of a Director.

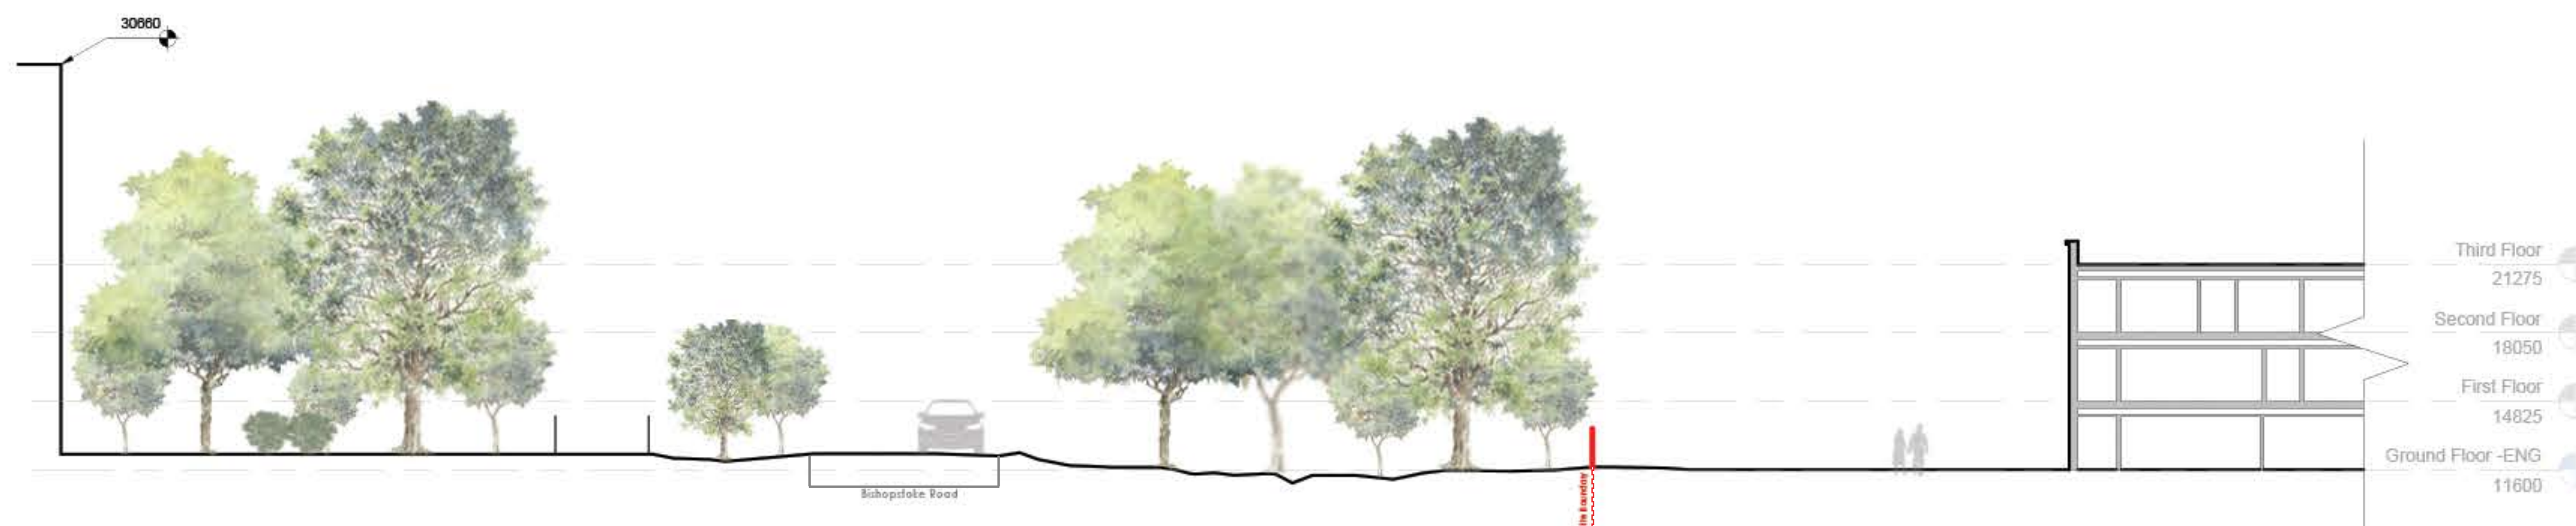

A Section A
1 : 200

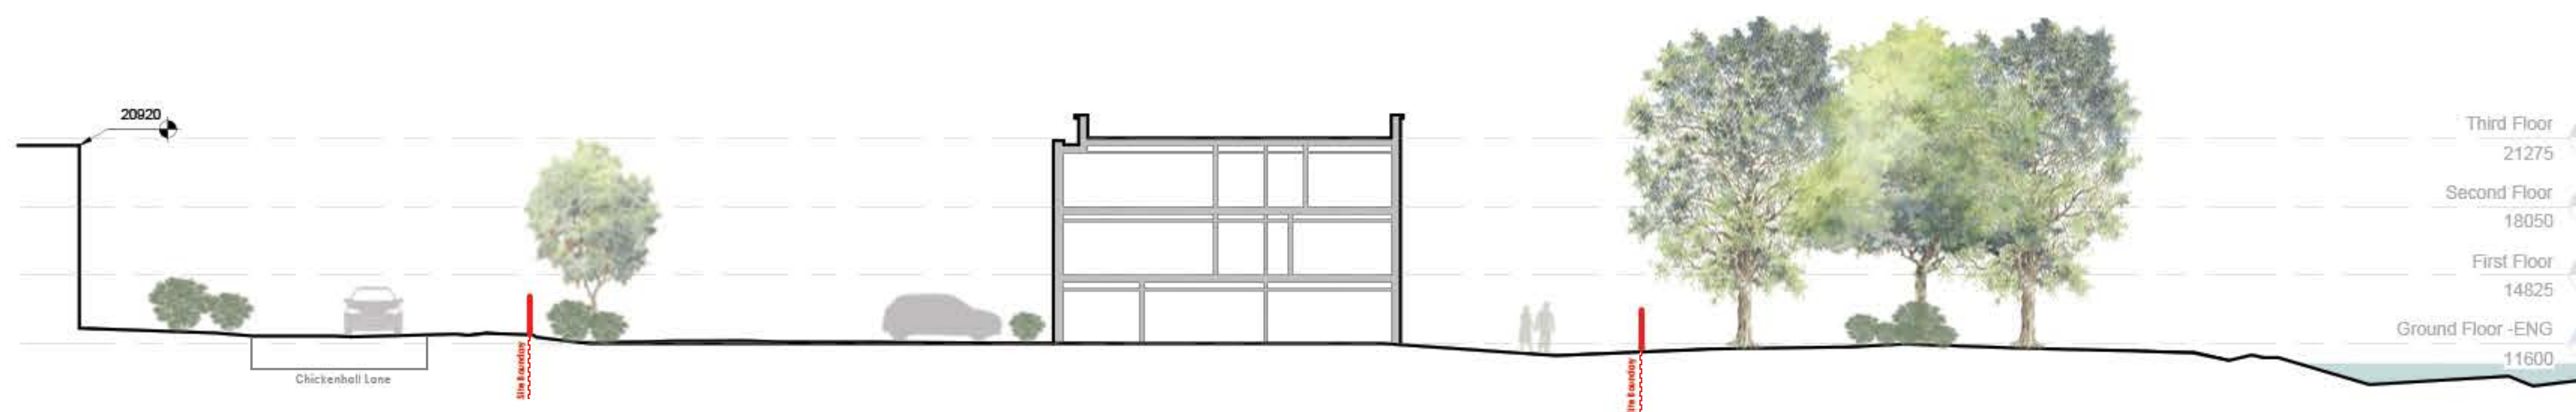

B Section B
1 : 200

0m 4m 8m 12m 16m 20m
SCALE 1:200 @ A1

Rev	Date	Description	Drawn By	Checked By
P3	27.11.24	Site Sections Updated	NR	RMc
P2	26.09.24	Site Sections Updated	NR	RMc
P1	07.08.24	First Draft	NR	RMc

HARRIS IRWIN
architects

Aske Stables, Aske, Richmond,
North Yorkshire. DL10 5HG
t: 01748 825675
e: enquiries@harrisirwin.com
w: www.harrisirwin.com

Project:
Proposed Care home
Chickenhall Lane,
Eastleigh,
Hampshire
Client: Highwood

Drawing Title:
Proposed Site Sections

For Planning Submission

HA Project Number	Scale @ A1	Subsidiary
3765	As indicated	D0

Project	Originator	Volume	Level	Type	Role	Number
3765	HIA	ZZ	XX	DR	A	0403