



- Site Ownership Boundary
- Application Boundary

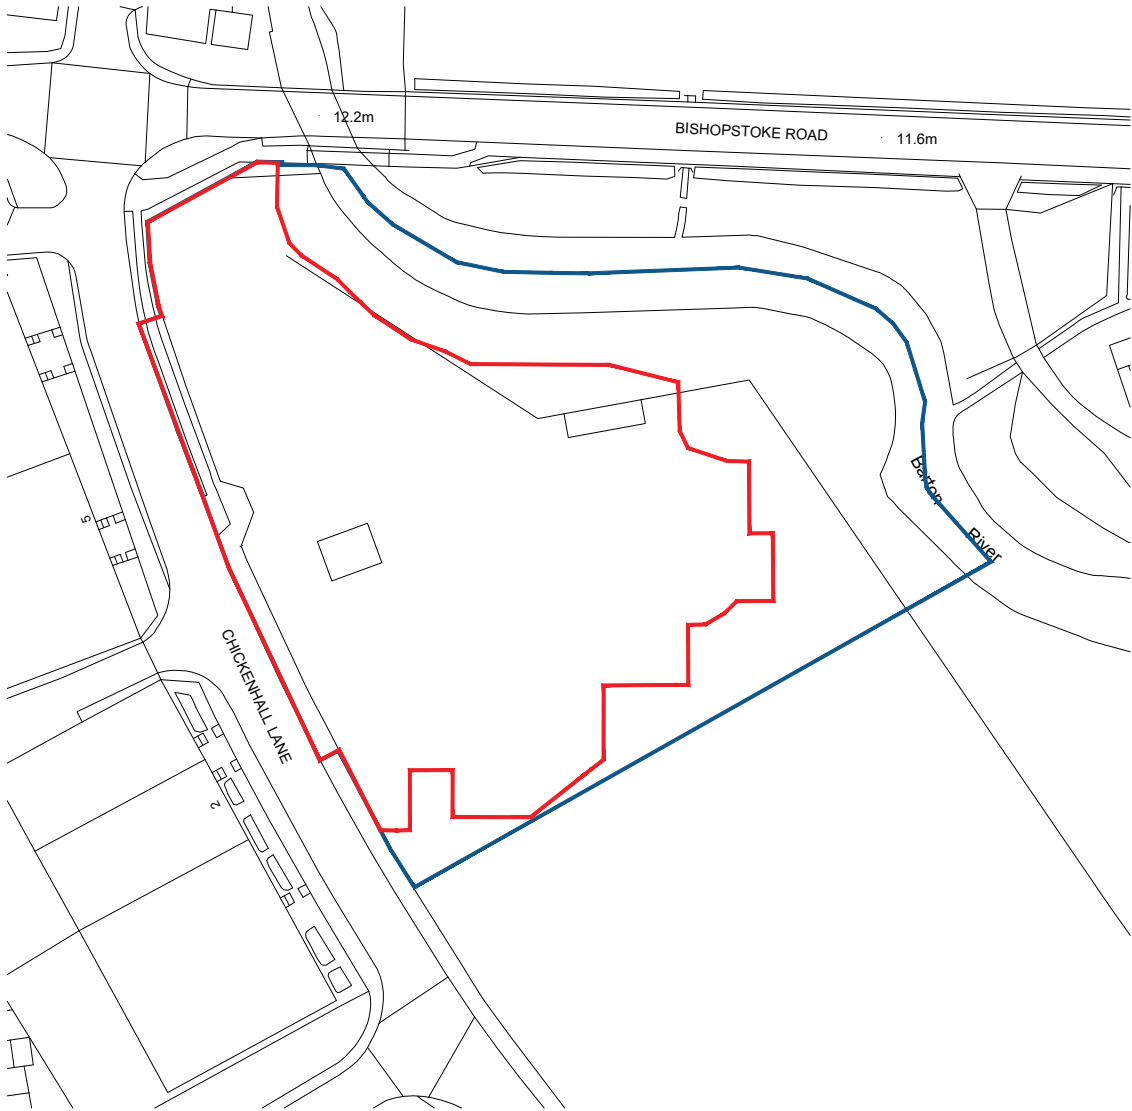

Ordnance Survey, (c) Crown Copyright 2024. All rights reserved. Licence number 100022432



Scale 1:500

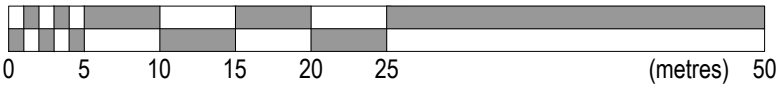

NOTES

Do not scale this drawing.

All dimensions are in millimetres unless stated otherwise.

This drawing is to be read in conjunction with all other relevant drawings and specifications.

The copyright of this drawing is vested in Harris Irwin Associates Ltd. and must not be copied or reproduced without his written consent of a Director.

P5	27.11.24	Red Line Boundary Amended	AH	RMc
P4	26.11.24	Red Line Boundary Amended	AH	RMc
P3	21.11.24	For Planning Submission	NR	BG
P2	03.10.24	Title Line Shown	NR	RMc
P1	19.06.24	For Information	NR	RMc
Rev	Date	Description	Drawn By	Checked By

HARRIS IRWIN
architects

Aske Stables, Aske, Richmond, North
Yorkshire. DL10 5HG

t: 01748 825675
e: enquiries@harrisirwin.com
w: www.harrisirwin.com

Project:
Chickenhall Lane

Client:
Highwood

Drawing Title:
Site Location Plan

For Planning Submission

HIA Project Number	Scale @ A3	Suitability
3765	1-500	D0

Project	Originator	Volume	Level	Type	Role	Number
3765	- HIA	- 01	- 00	- DR	- A	- 0101