


Document Path: P:\AN0735 Land West of Allbrook Way, Eastleigh, Eval\GIS\ArcGIS Pro\AN0735_survey_master.aprx

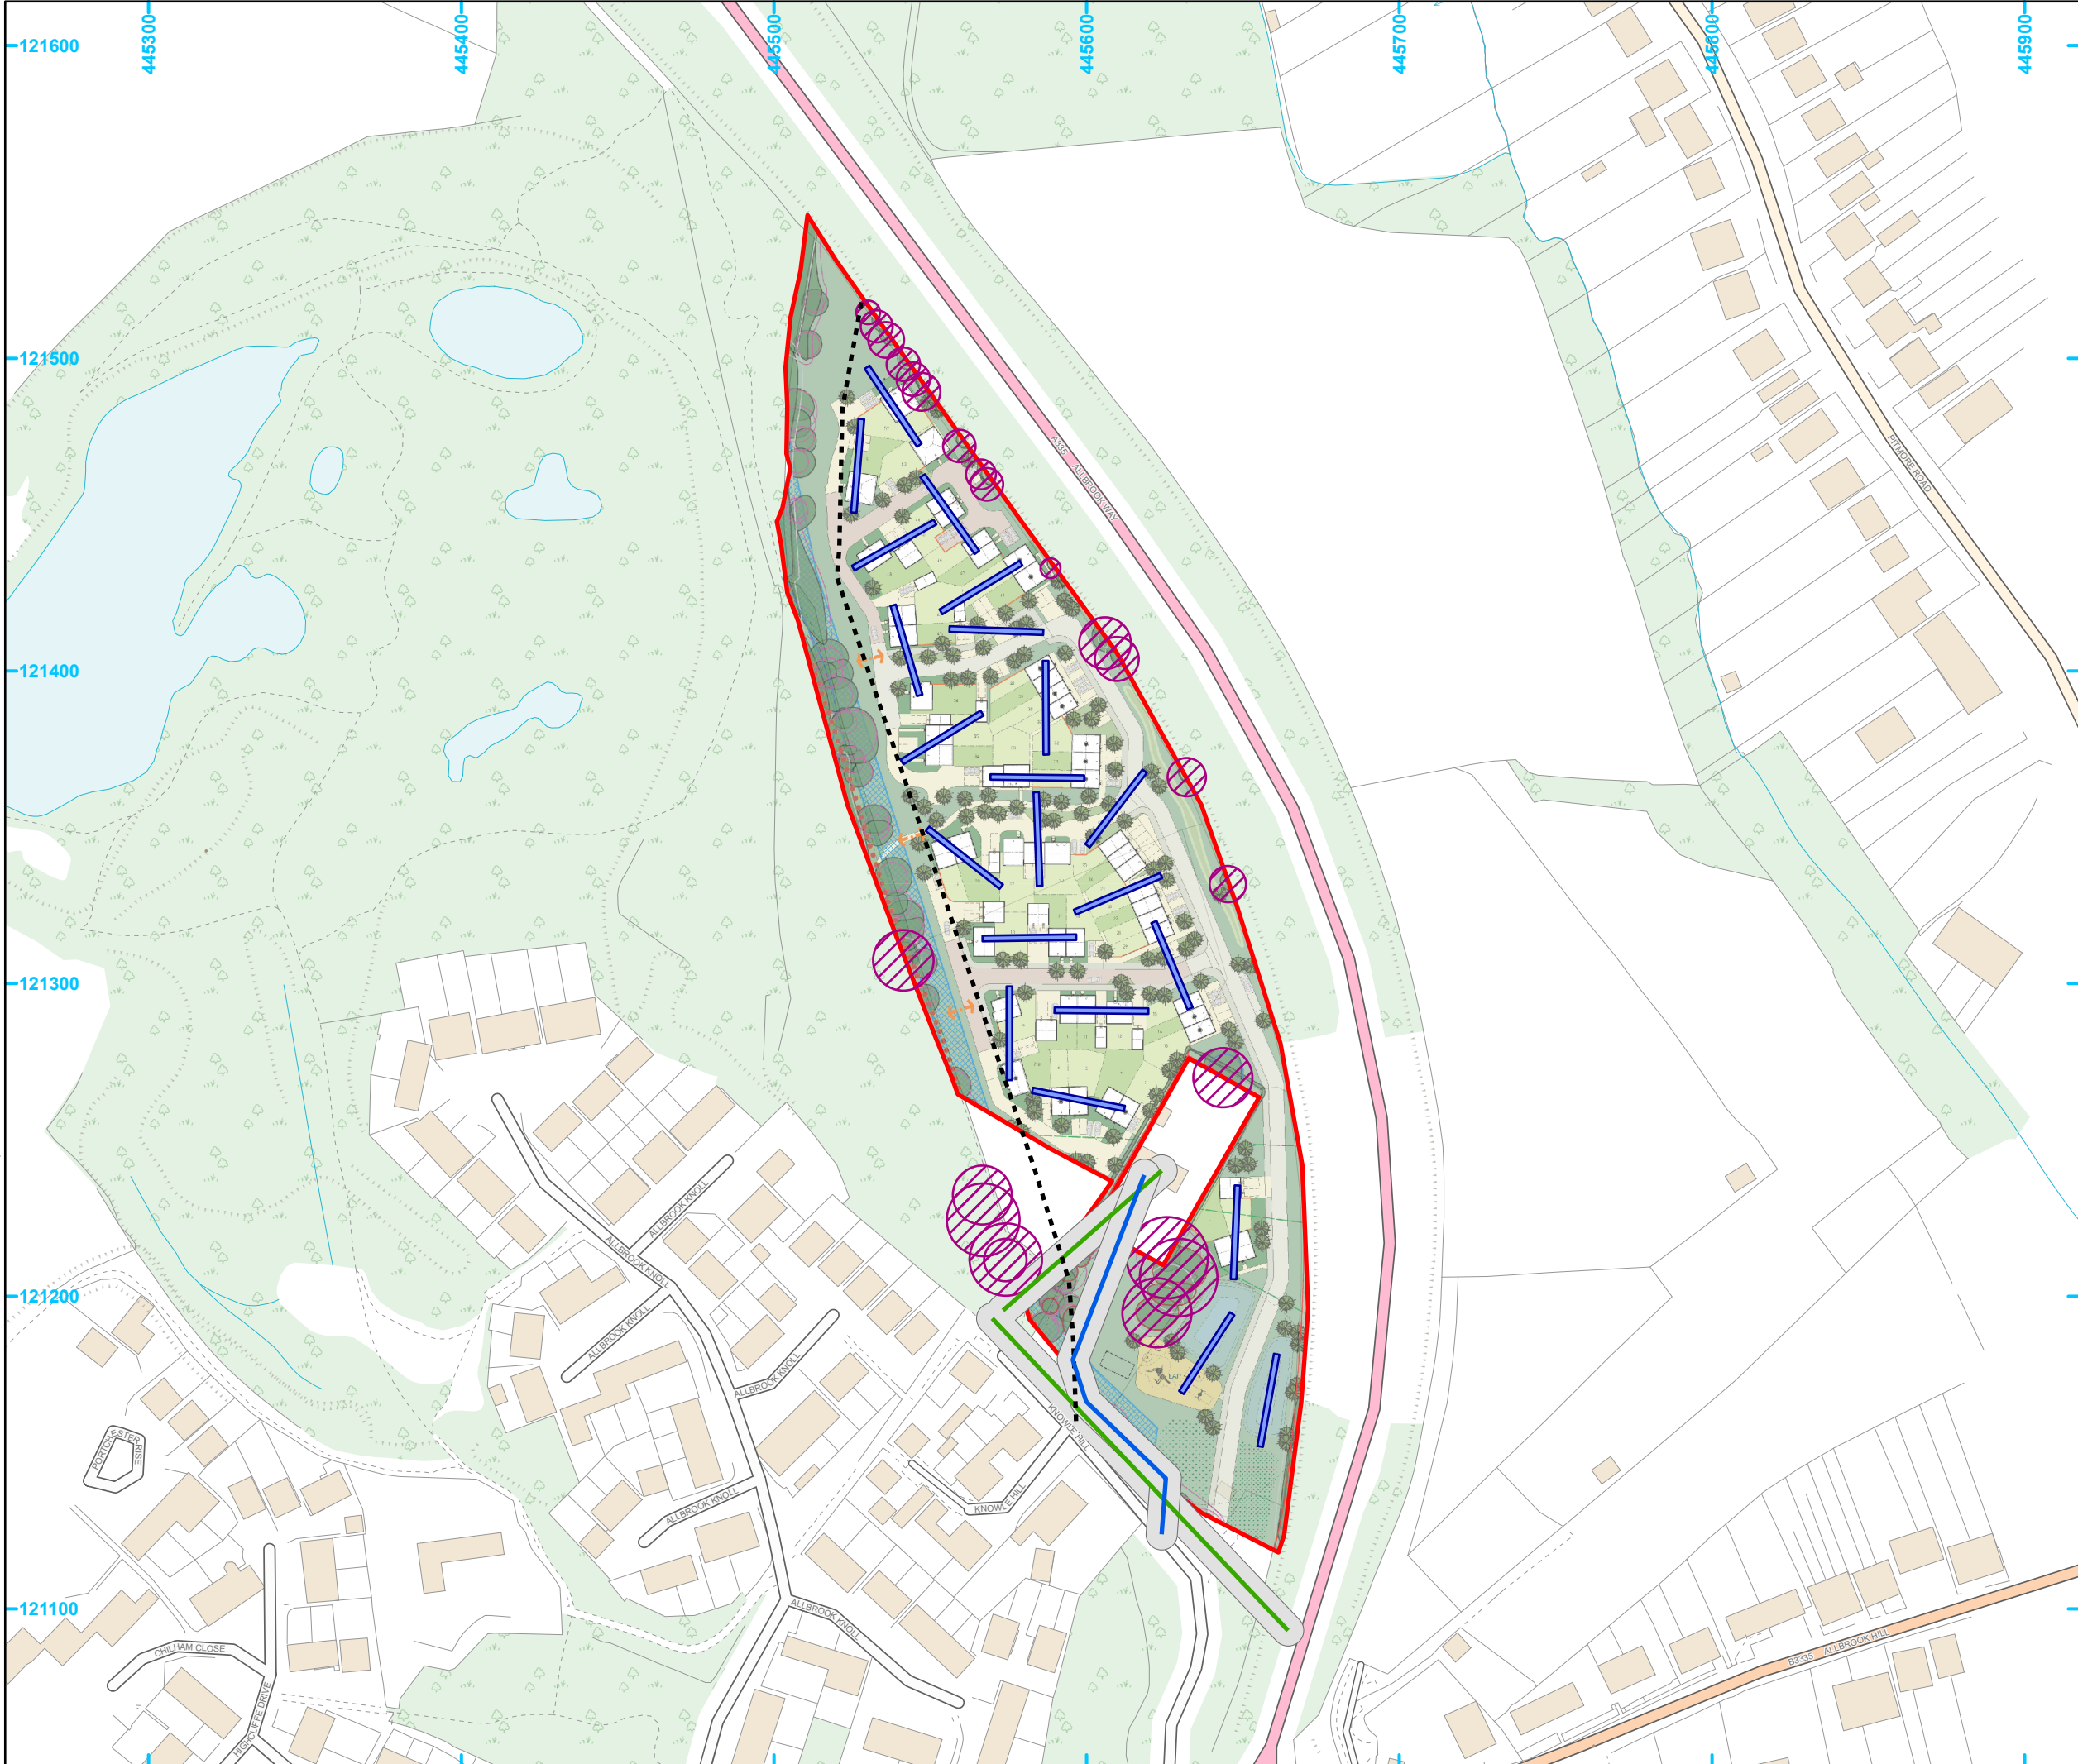

Legend

- Site Boundary
- Proposed evaluation trench
- Proposed 20m SINC buffer
- Water pipeline
- Electric cable
- Tree buffer
- Service buffer

0 100m

© Crown copyright and database rights 2023 Ordnance Survey 0100031673

Cotswold Archaeology

Andover 01264 347630
Cirencester 01285 771022
Milton Keynes 01908 564660
Suffolk 01449 900120
w www.cotswoldarchaeology.co.uk
e enquiries@cotswoldarchaeology.co.uk

PROJECT TITLE

Land West of Allbrook Way
Eastleigh, Hampshire

FIGURE TITLE

Trench location plan showing
proposed development

DRAWN BY	KW	PROJECT NO	AN0735	FIGURE NO.
CHECKED BY	NE	DATE	14/07/2023	2
APPROVED BY	NE	SCALE@A3	1:2,000	