No.12 Upper New Road, West End, Hampshire, SO30 3BA.

NOTES:

The contractor, sub-contractor or supplier is to check all relevant dimensions, levels, existing structure and materials together with existing service runs prior to commencing the works.
ANY DISCREPANCIES ARE TO BE BROUGHT TO THE ATTENTION OF THE ARCHITECTURAL DESIGNER.
© This drawing is copyright and may not be copied, traced, altered or reproduced without the express written permission of the Architectural Designer.

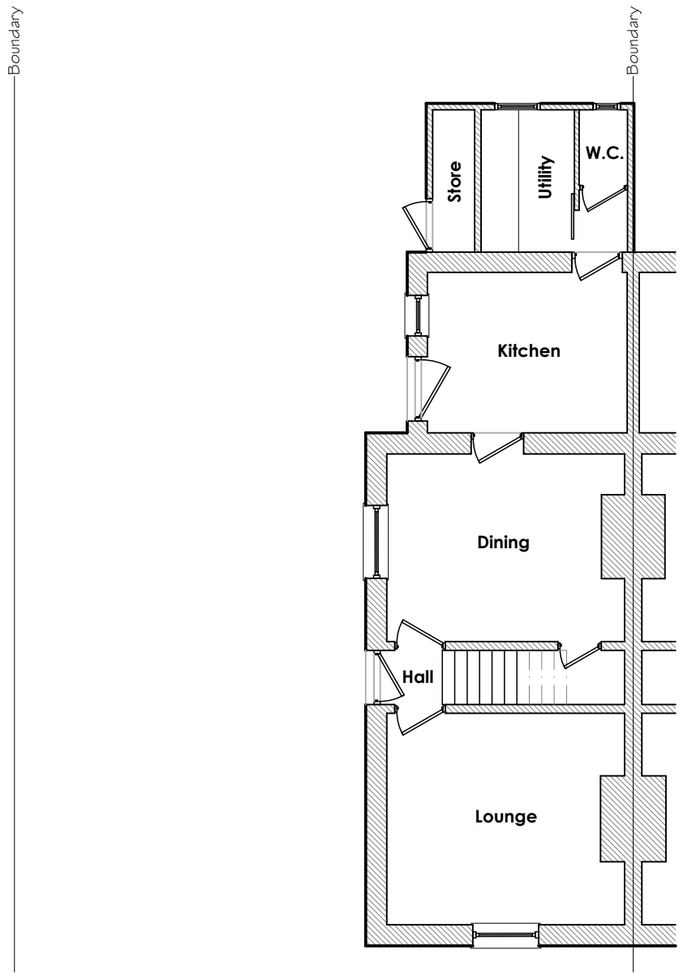

Existing Ground Floor Plan 1:100 @ A3

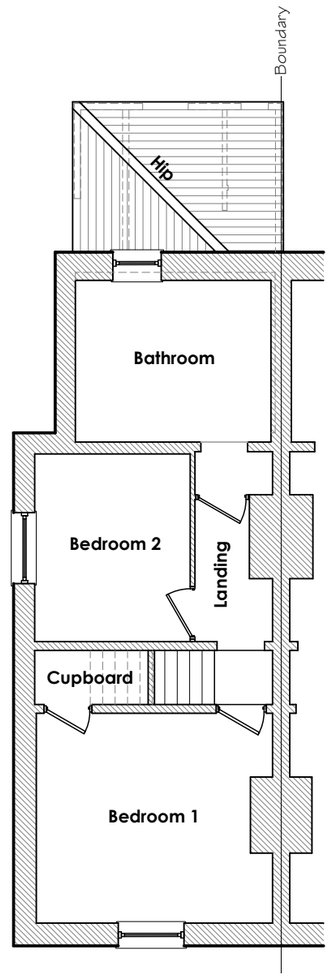

Existing First Floor Plan 1:100 @ A3

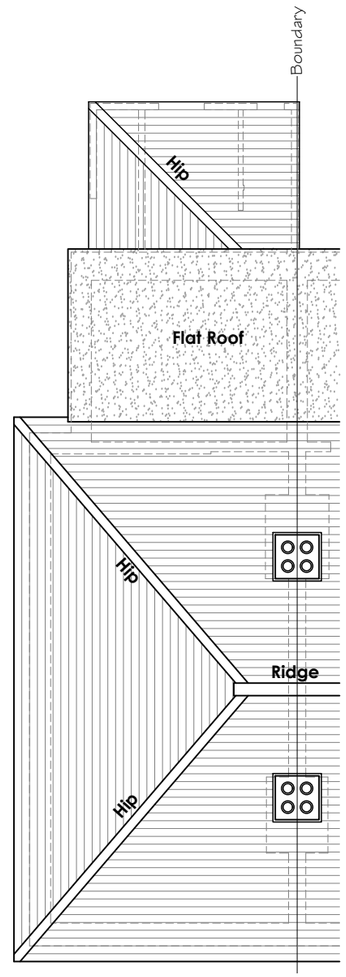

Existing Roof Plan 1:100 @ A3

Metres
0 1 2 3 4 5
Scale 1:100

L.M.D. Designs Ltd.
Architectural Design Services

4 Foxcombe Close, Swanmore,
Hampshire, SO32 2UJ.
Tel: 07876 712622
Email: Lmdarchitecture@aol.com

Job Title
Proposed Works at 12 Upper New Rd, West End, Southampton, Hampshire, SO30 3BA.

Client
Mr & Mrs J. Smith

Drawing Title
Planning
Floor and Roof Plans
Existing

CAD REF: 224998-12-Upr-Nw-Rd.dwg Scale 1:100

Drawn SLV Amended Checked Date Dec '24

Job No. 224998 Drg. No. 102 Rev.