



PLEASE NOTE:-
Figured dimensions to take preference to scaled dimensions. The contractor is responsible for checking all figured dimensions against actual dimensions on site prior to starting any work. Any discrepancies are to be reported prior to work being carried out.

COPYRIGHT
Drawing is the Copyright of the Architect Jon Tyrrell and must not be reproduced without the Architects permission.

CONSTRUCTION STANDARDS
Work shown on this drawing must be carried out to conform with relevant British Standards of Codes of Practice or any National or other standards applicable, then the higher standard shall prevail.

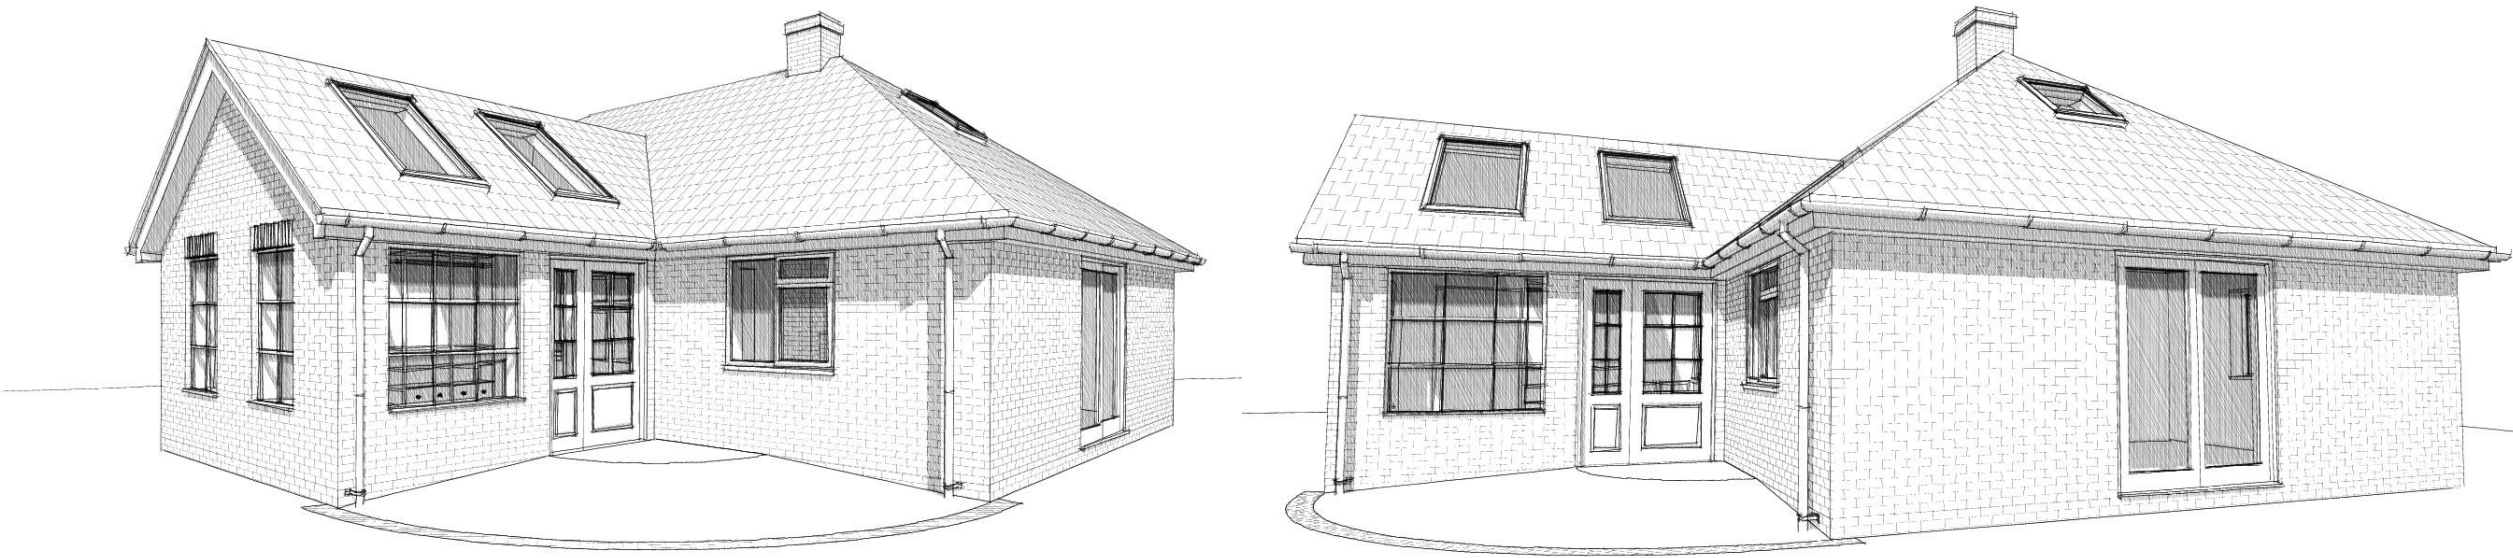

Proposed Perspective Views

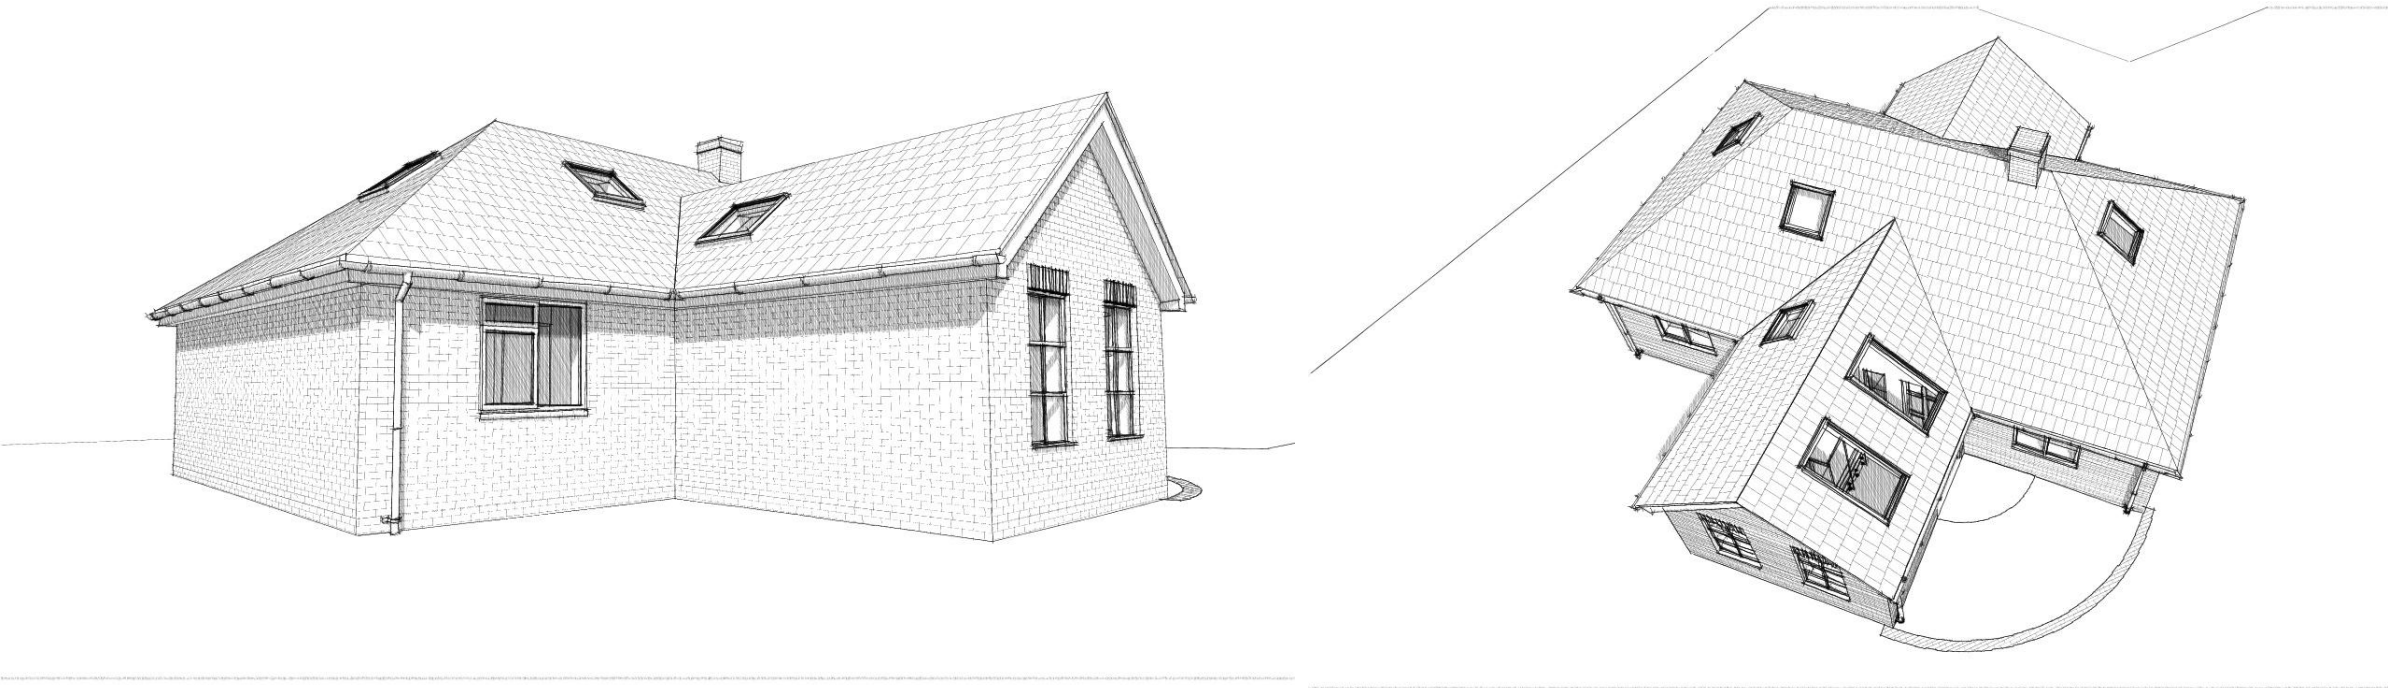

Architect
& Artist


R I B A

Jon Tyrrell

Studio

1a Admiralty Cottages Fort Road Gosport Hampshire
PO12 2AP

Tel:- 07501 831831 Email:- enquiry@jontyrrellstudio.co.uk
Website:- www.jontyrrellstudio.co.uk

Project Details	
Proposed Alteration to:- Tardis Beacon Road West End Southampton SO30 3BS	
Drawing Description	
3D Views as Proposed	
Drawing Type	
Planning Drawing	
Prepared by	Date
JMT	Jan 2025
Drawing Scale	
As Shown @ A3 size	
Drawing Number	
JTS-162-	P03
Jon Tyrrell Studio Ltd Company Reg Number 14099192	