
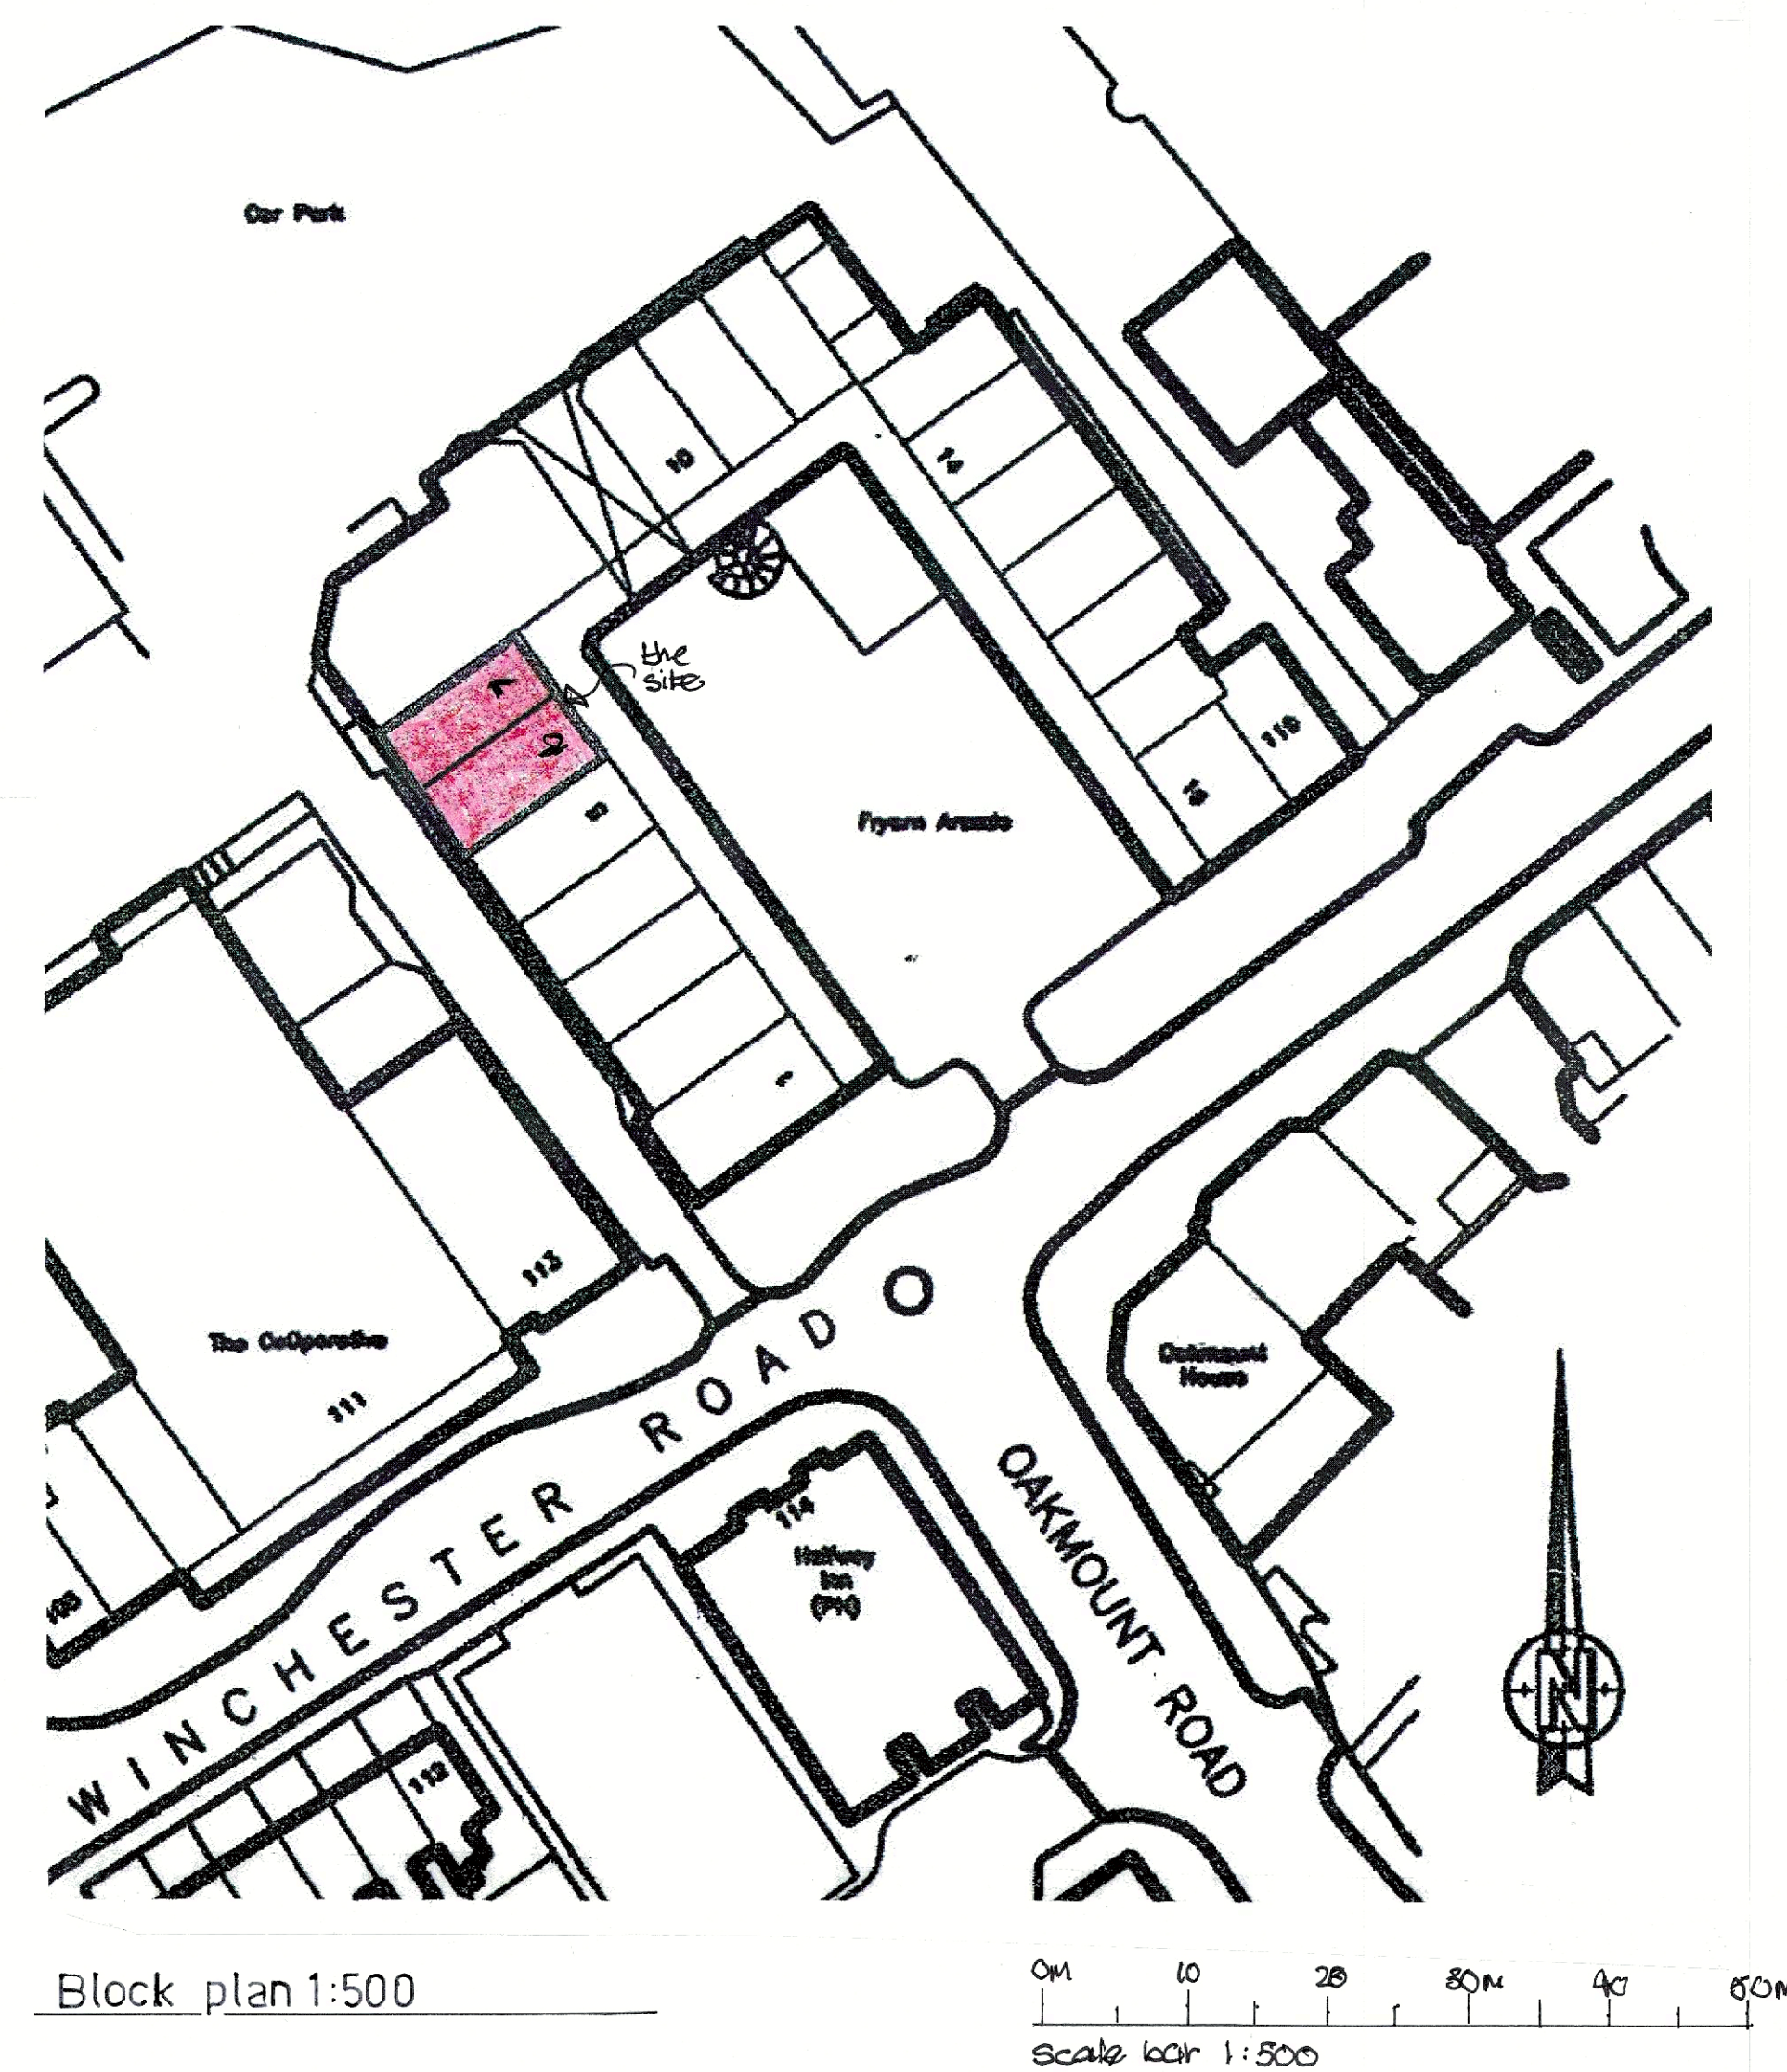
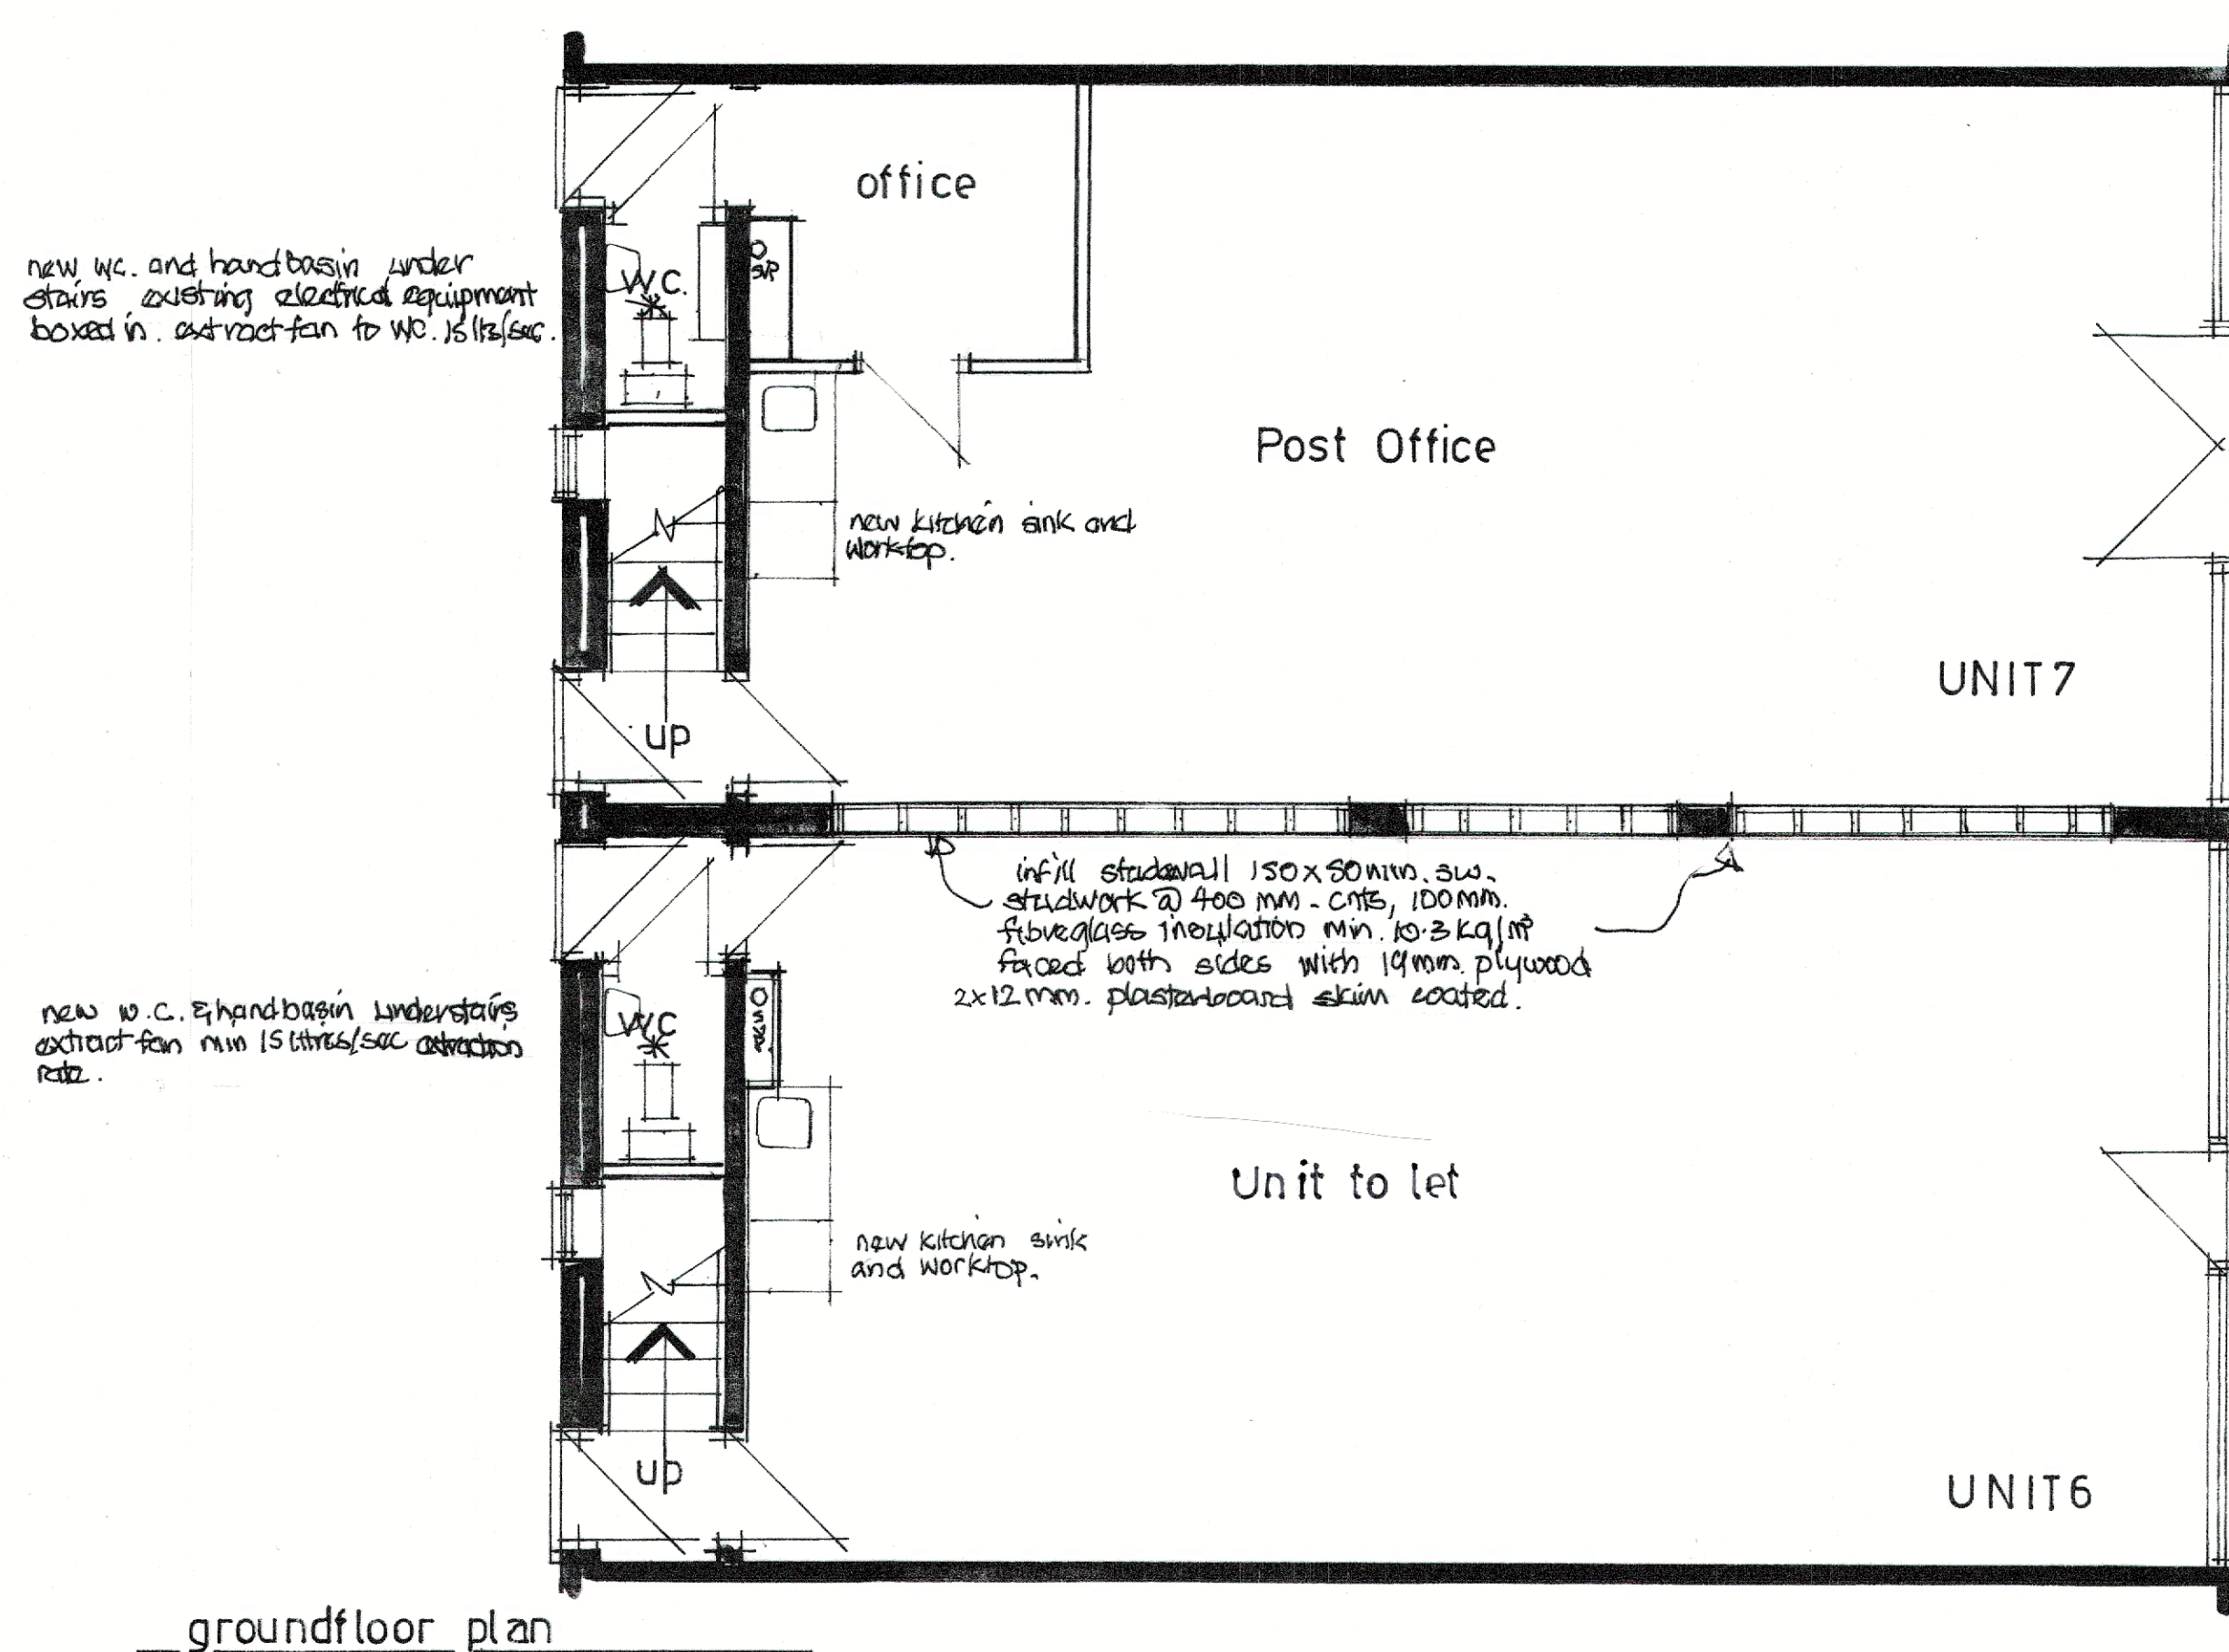
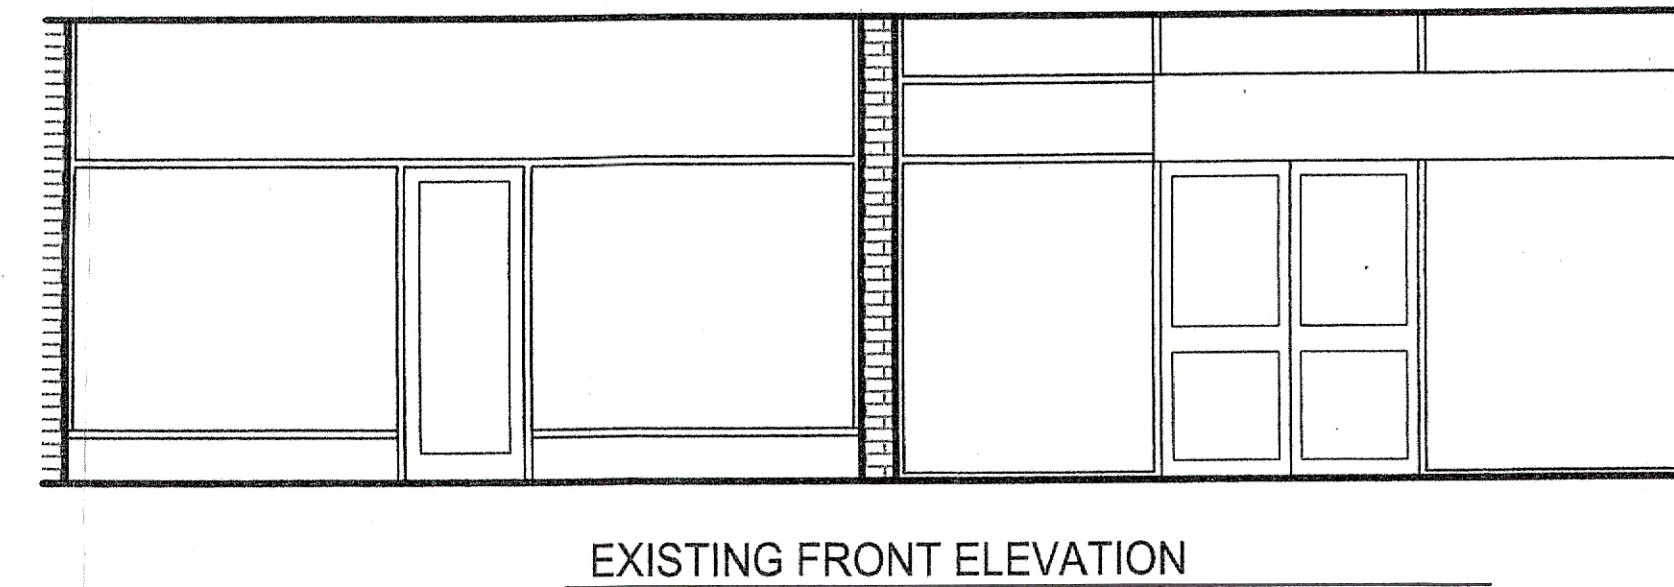


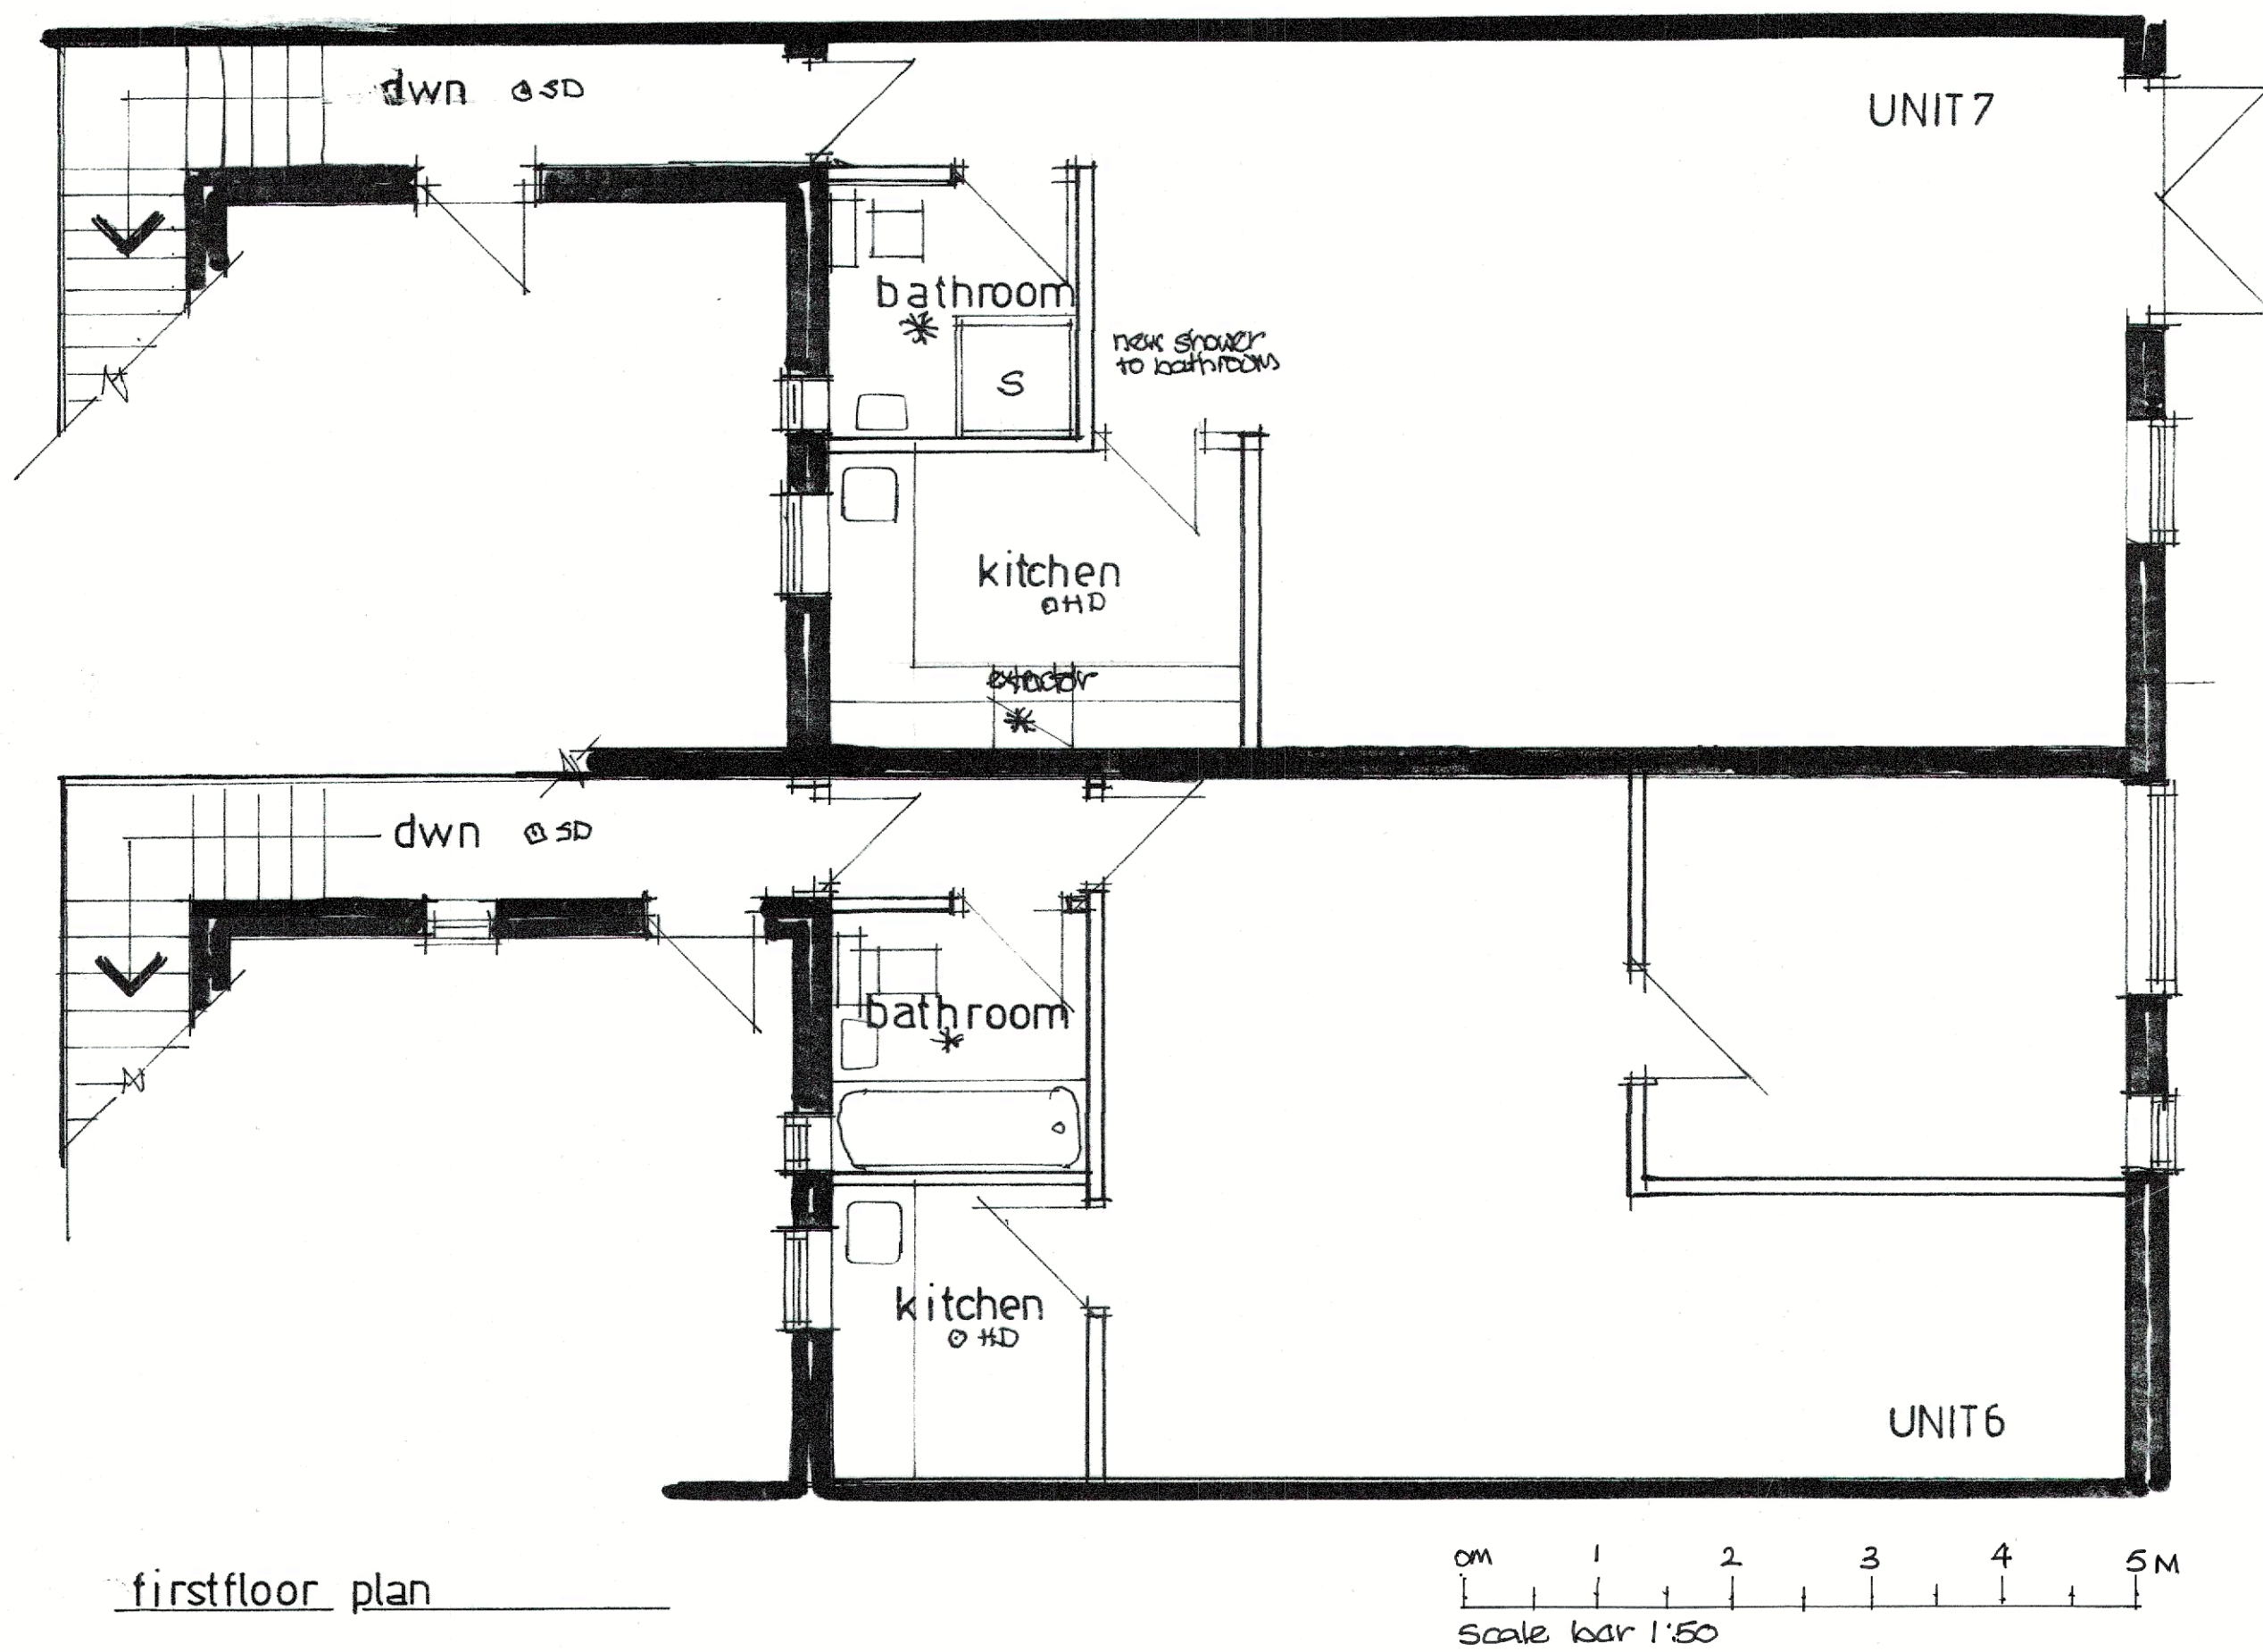

Drawing title	
Proposed plans elevation block plan. Proposed subdivision Units 6 and 7 Fryem Arcade, Chancellors, Ford Hants.	
Scale 1:50 @ A1.	
Date August 24	Drawn by David Windsor
Drawing no. FA.01.	