


UPPER NORTHAM ROAD

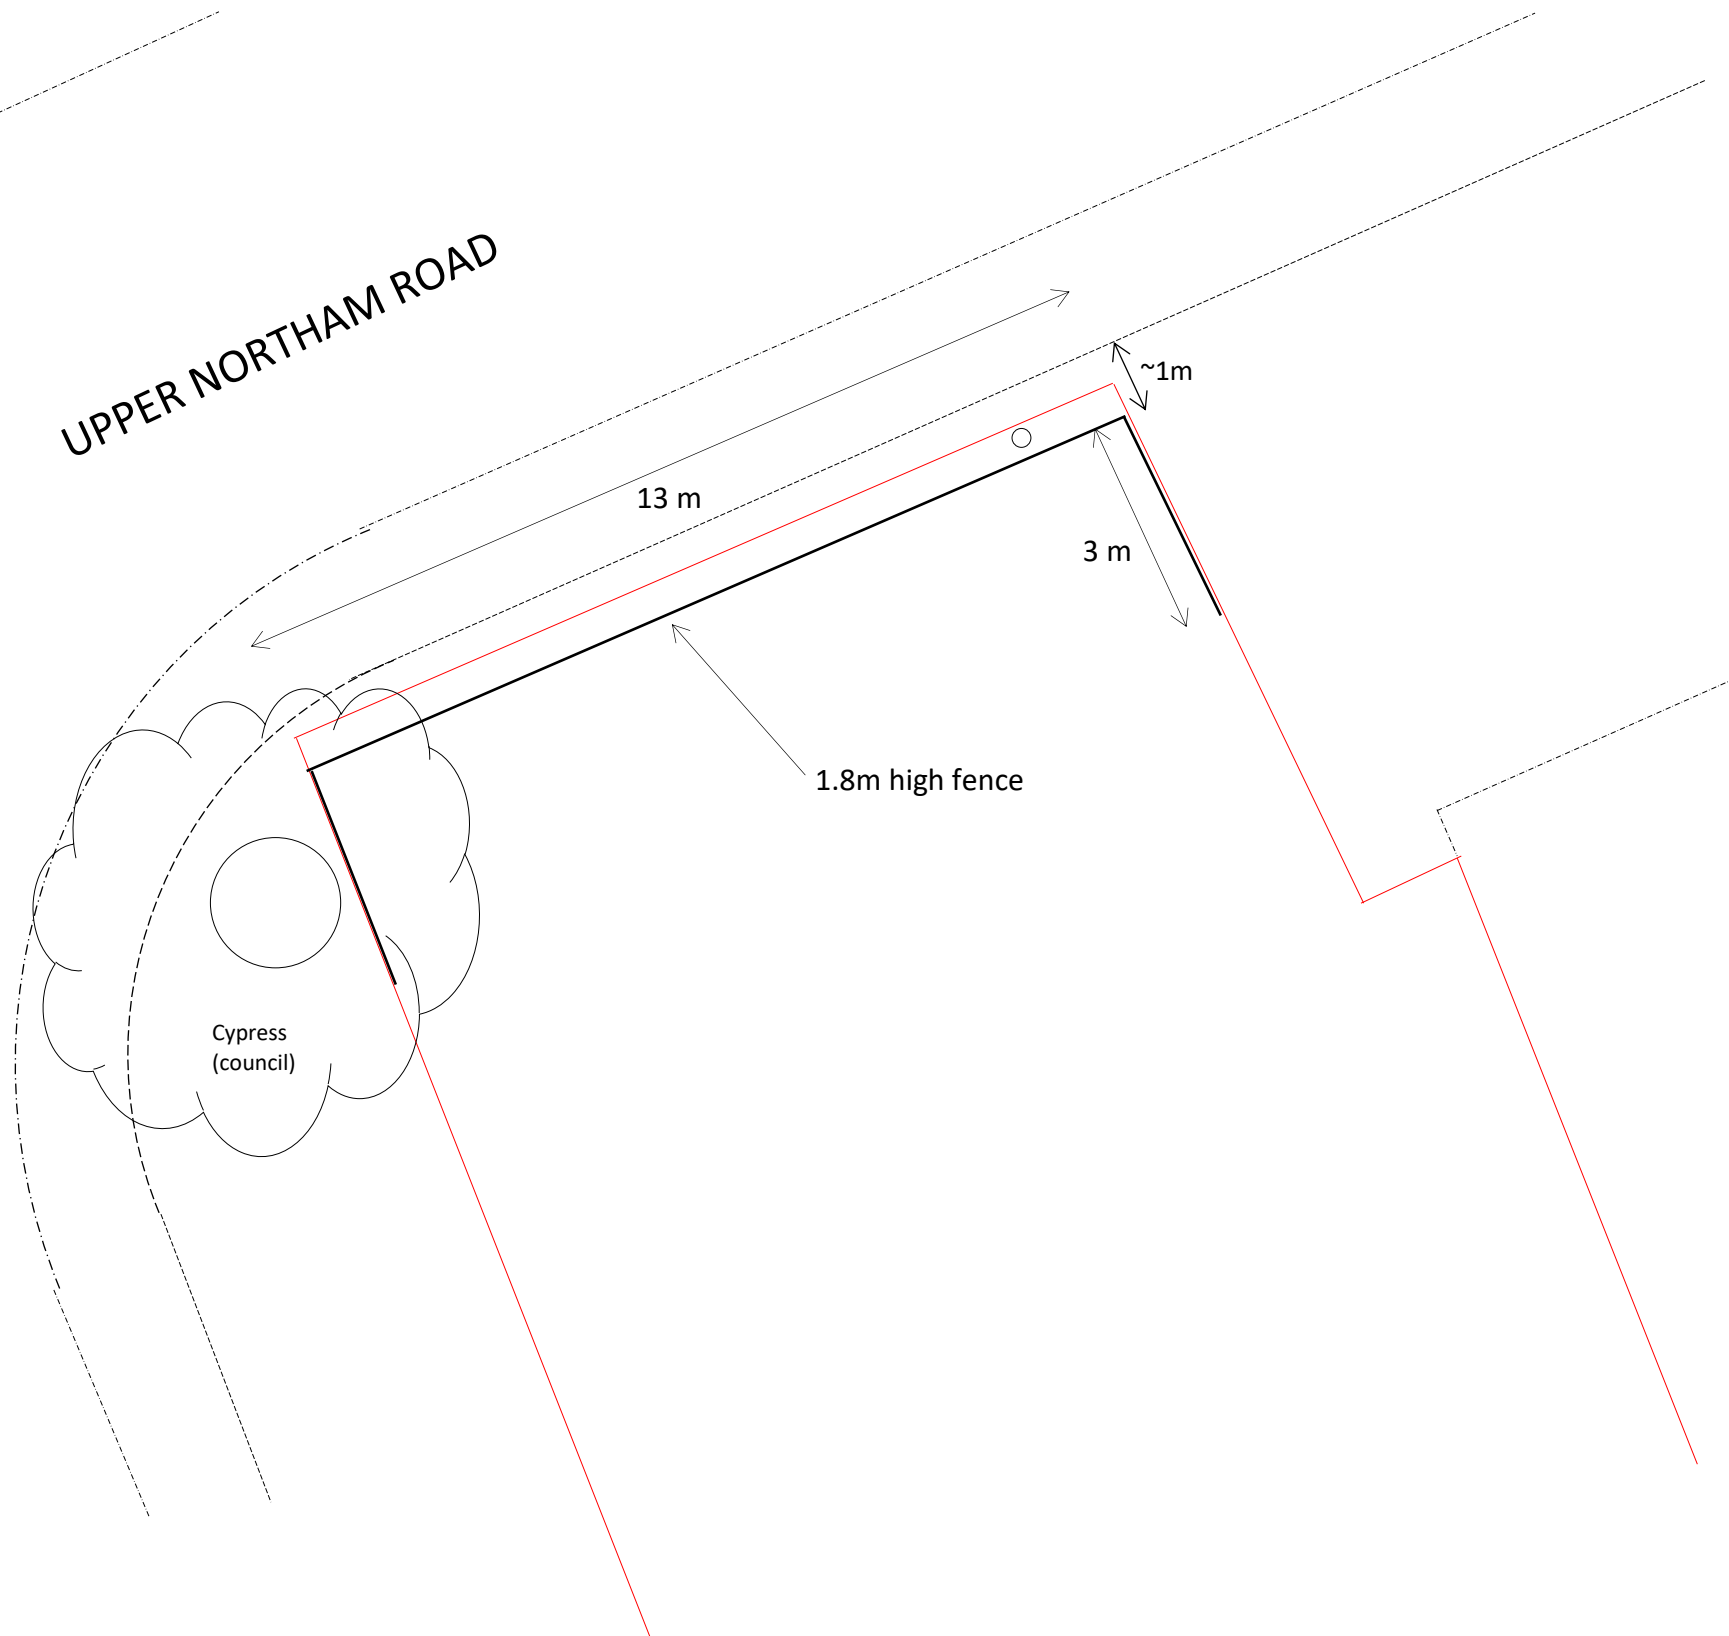

Scale 1:100

Date: Jan 2025

Title: Proposed Plan

Proposed front fence at
15 Wheatsheaf Court
Hedge End
Southampton
SO30 4DX

Drawing no: 25/F/03. Paper size: A3