
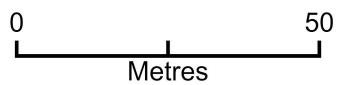


Squirrel Lodge

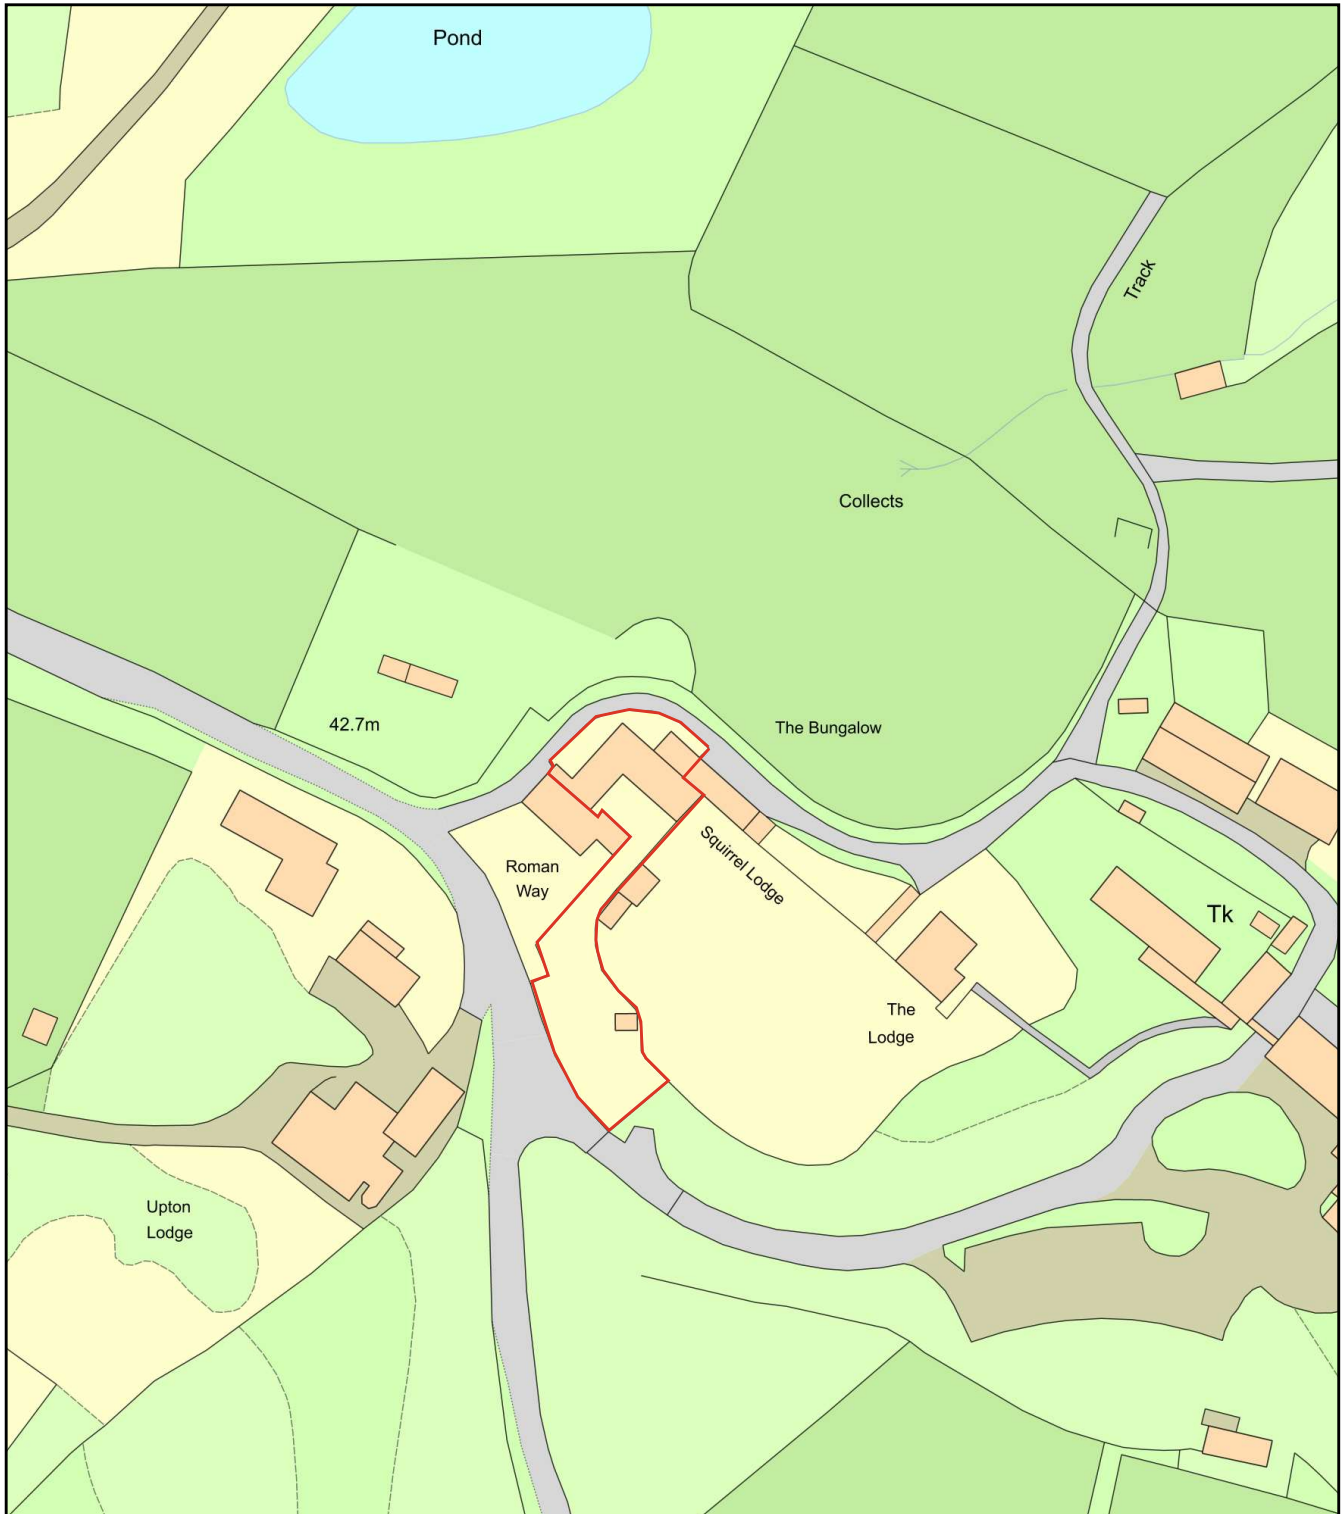

Plan Produced for: Applecore PDM

Date Produced: 07 Jan 2025

Plan Reference Number: TQRQM24341113026795

Scale: 1:1250 @ A4

