




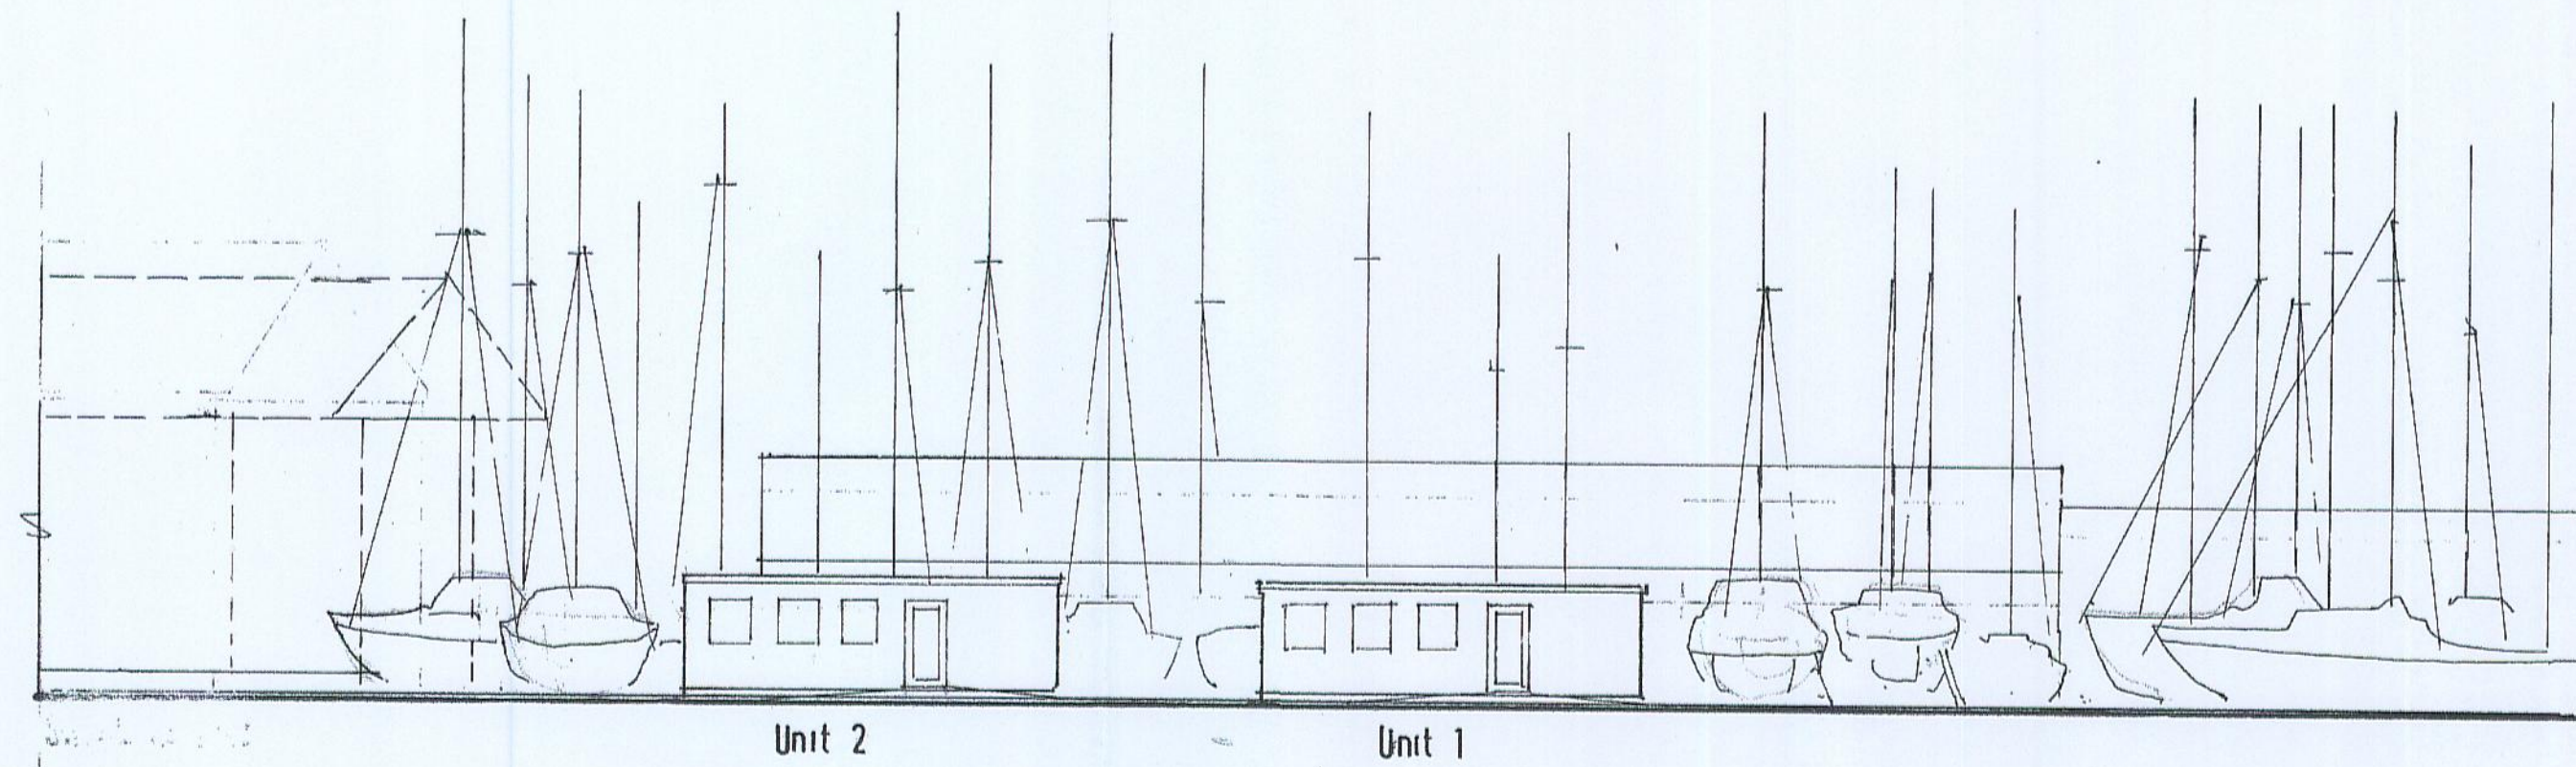


ELEVATION TO ROAD (NW)
1:200

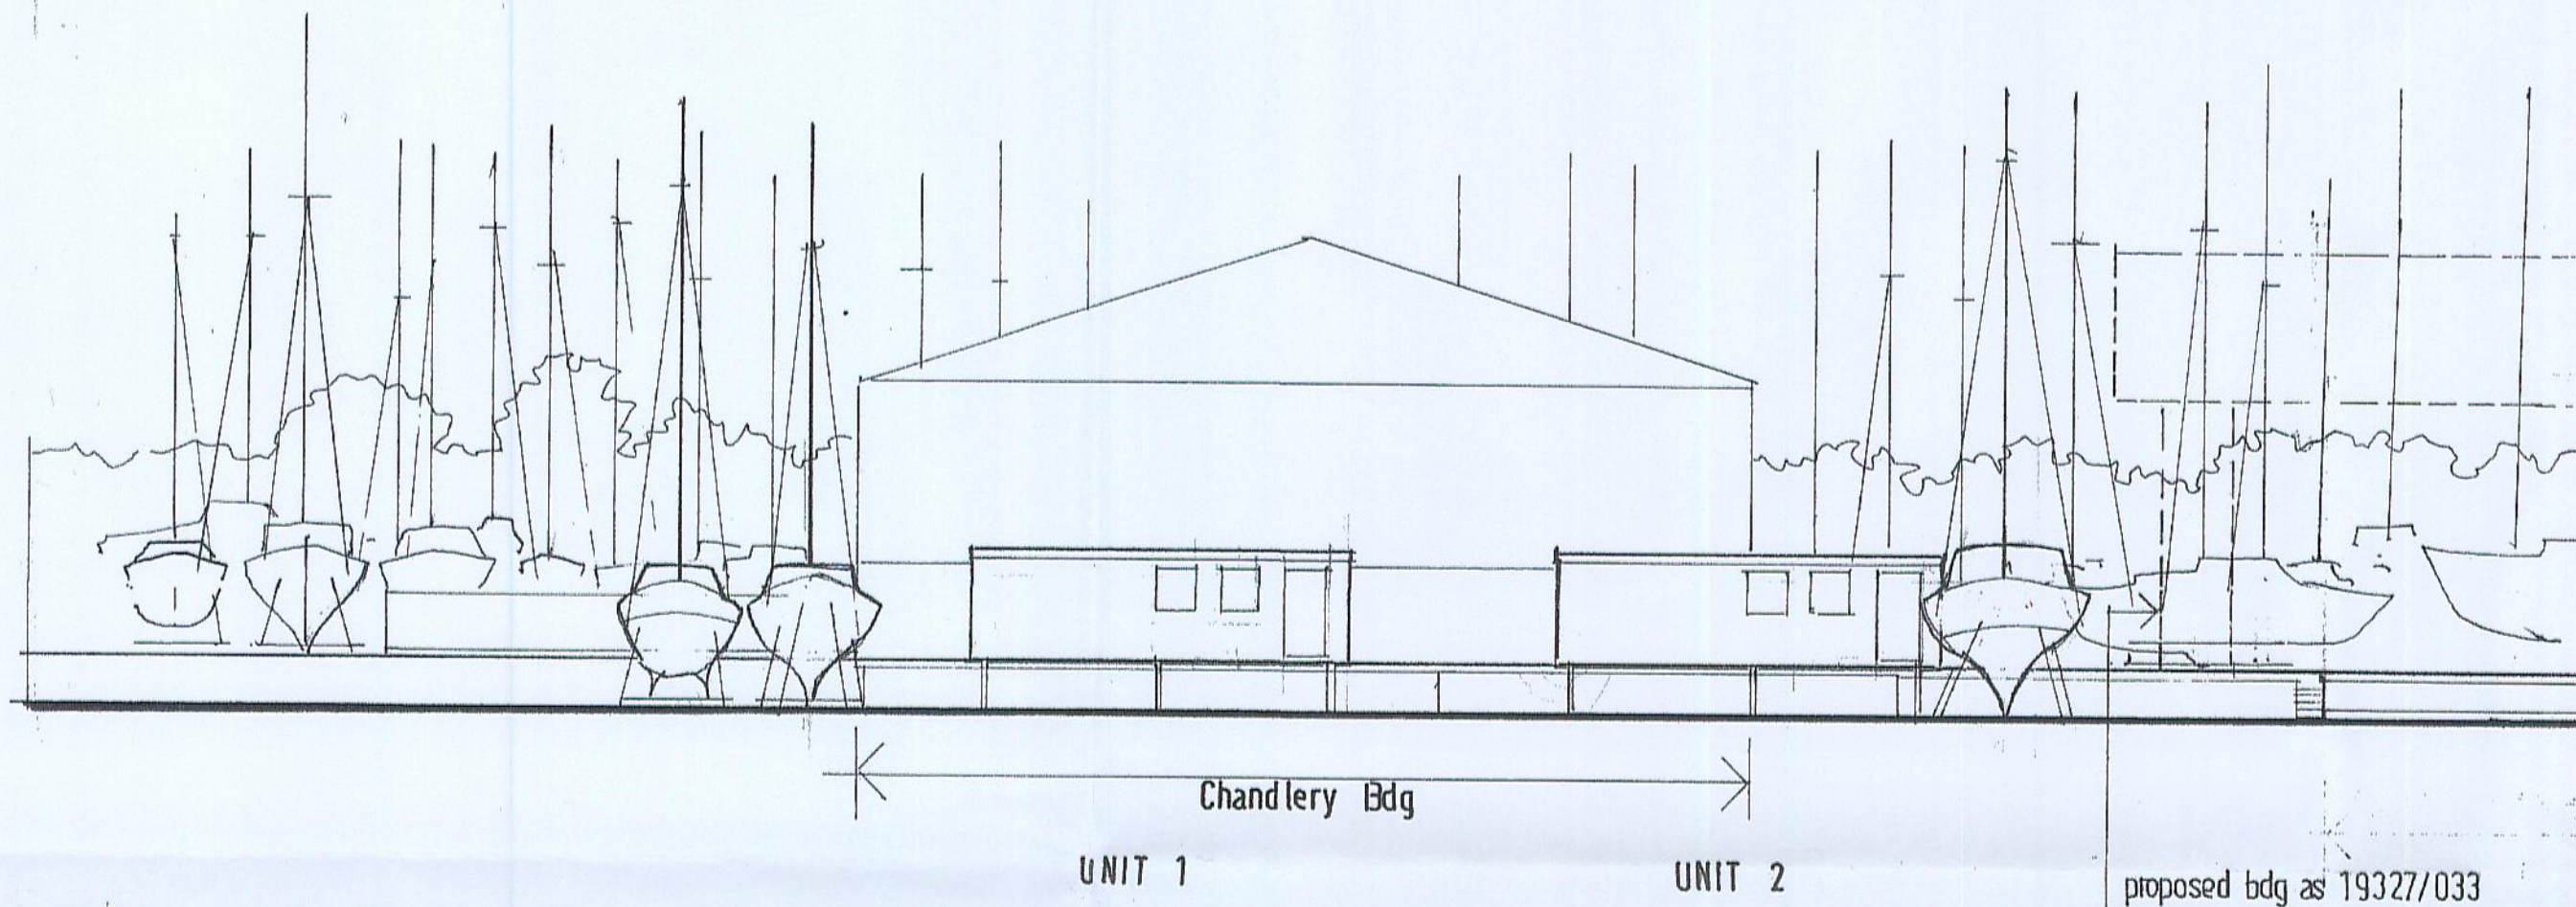

ELEVATION TO BOATYARD (SE)
1:200

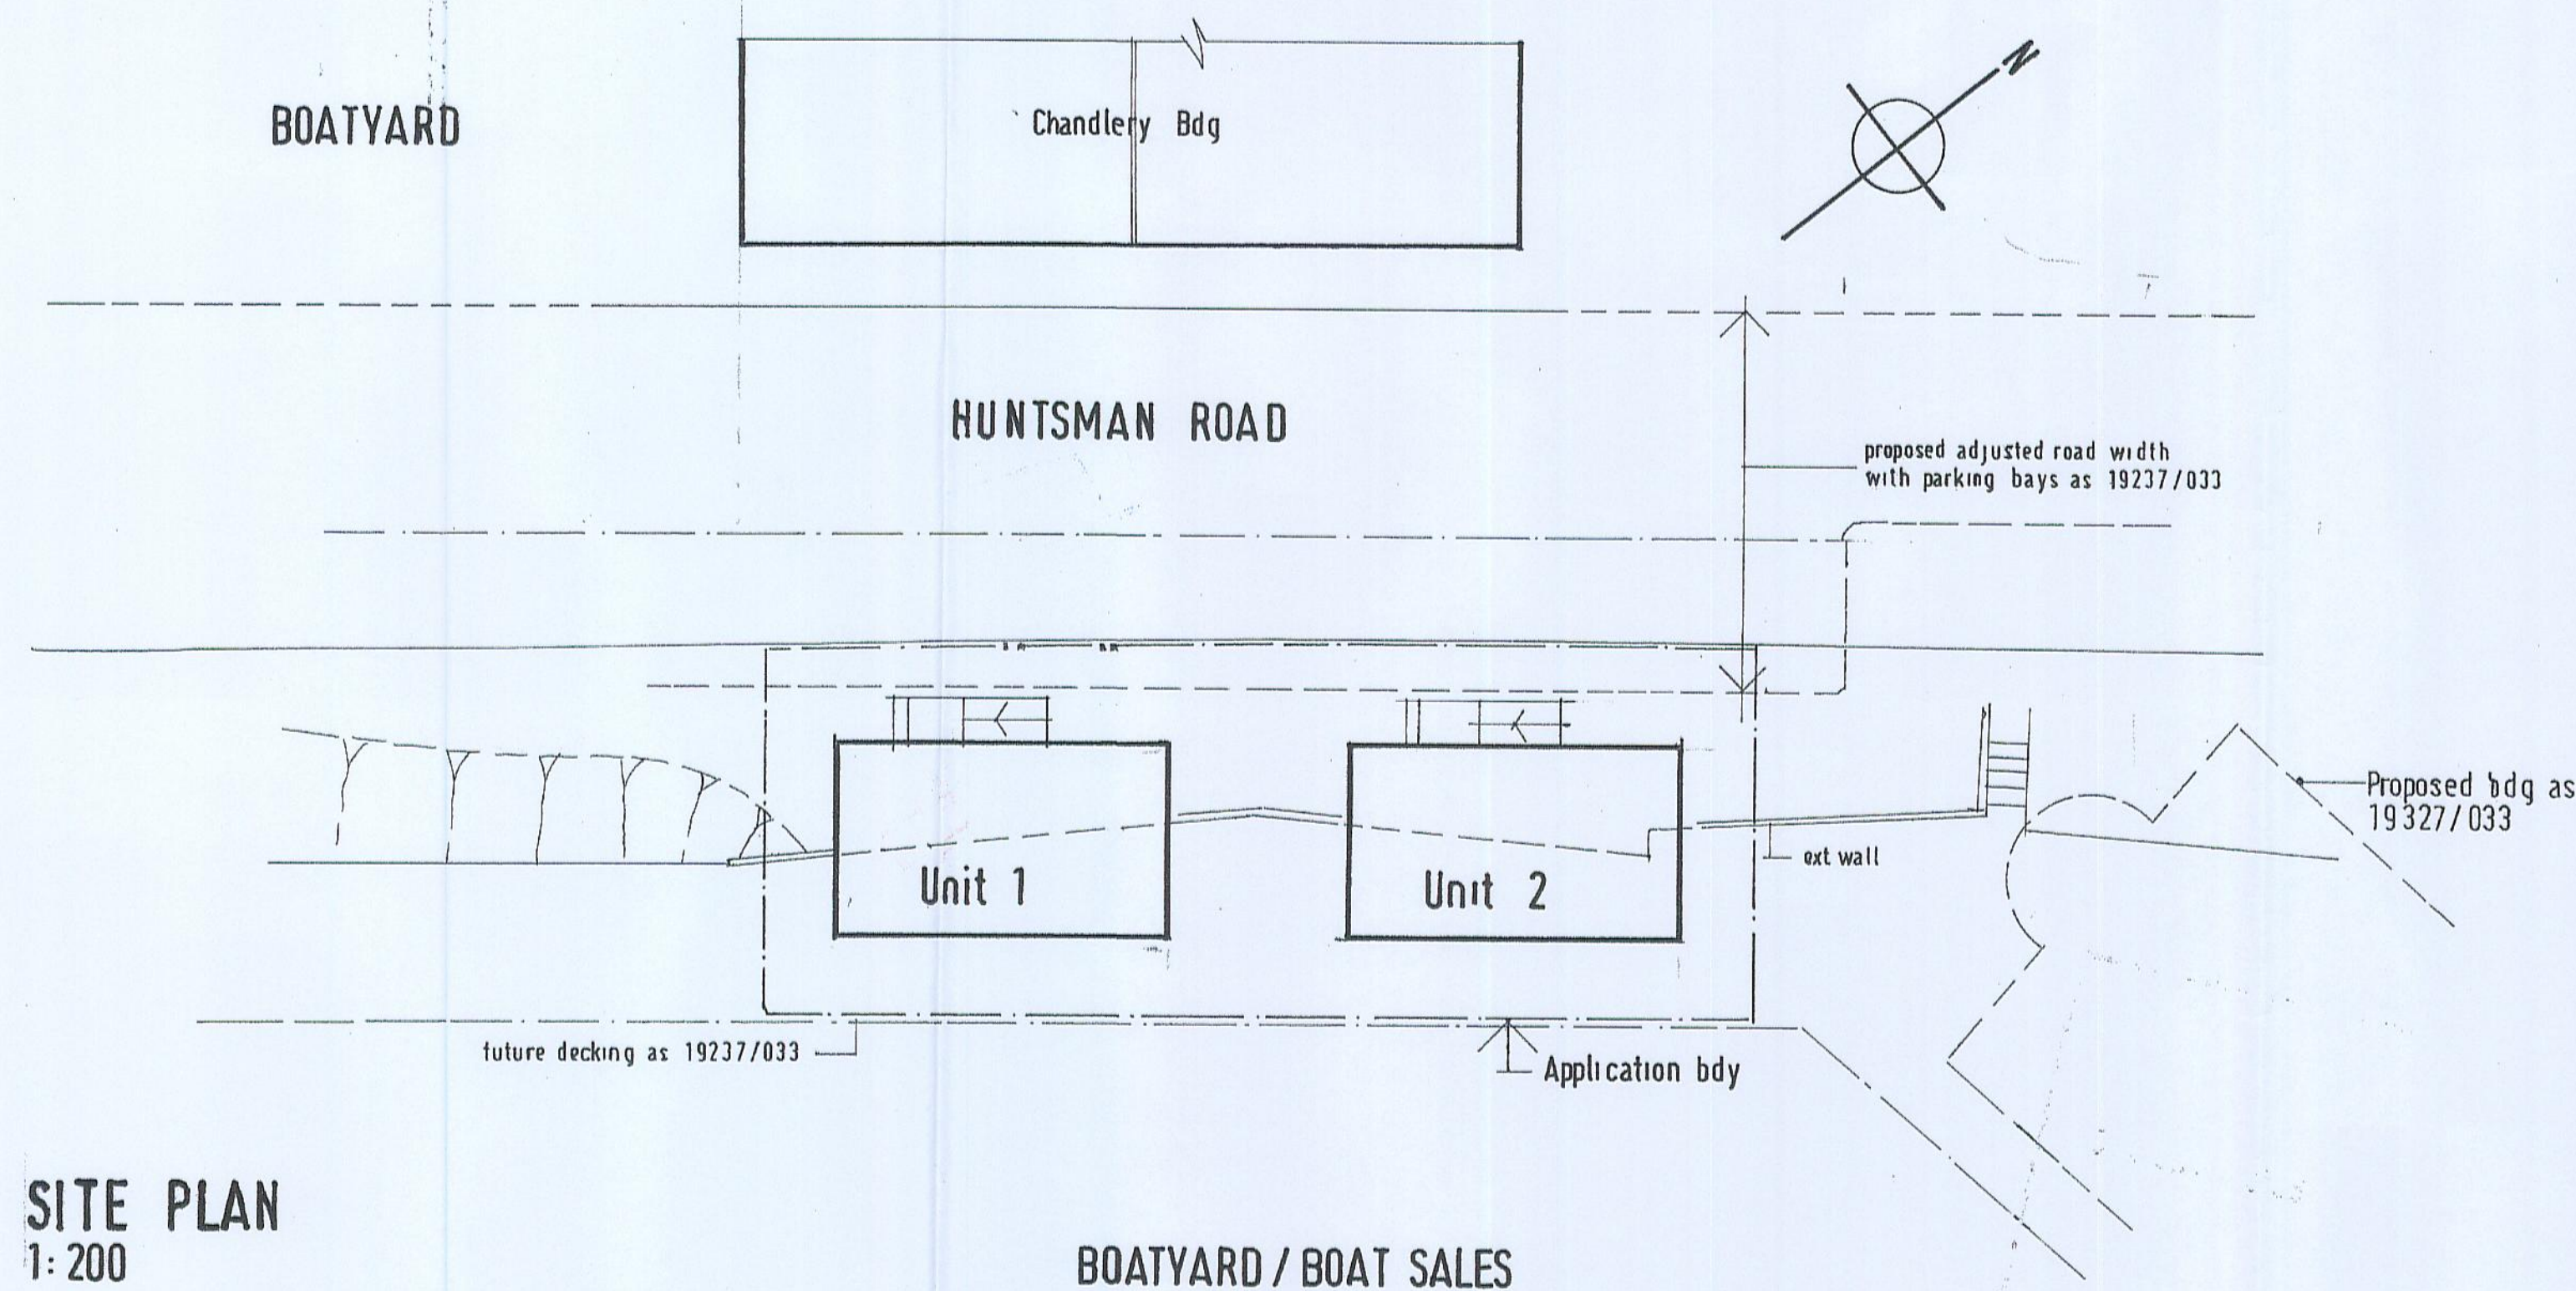


SITE PLAN
1:200

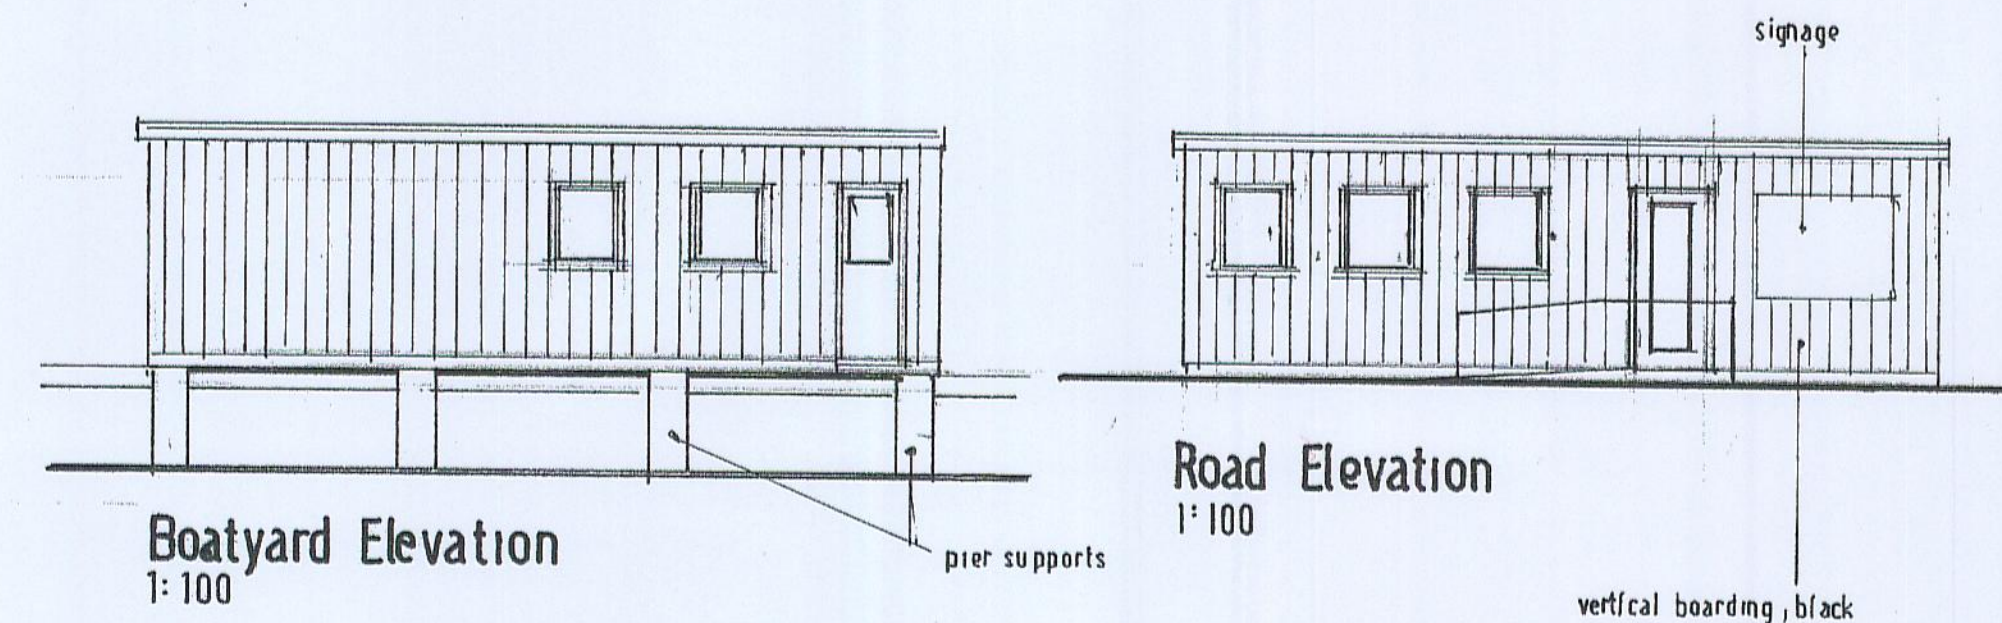


Boatyard Elevation
1:100

Road Elevation
1:100

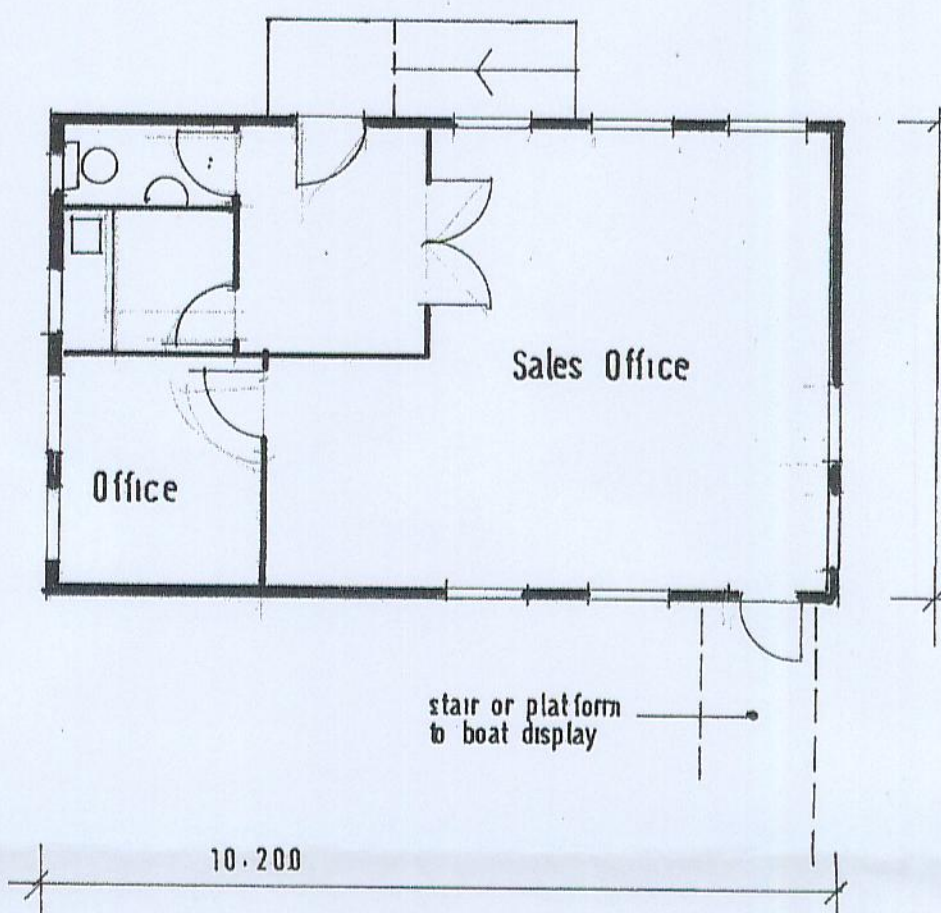


Plan 1:100


UNITS 1+2 DETAILS

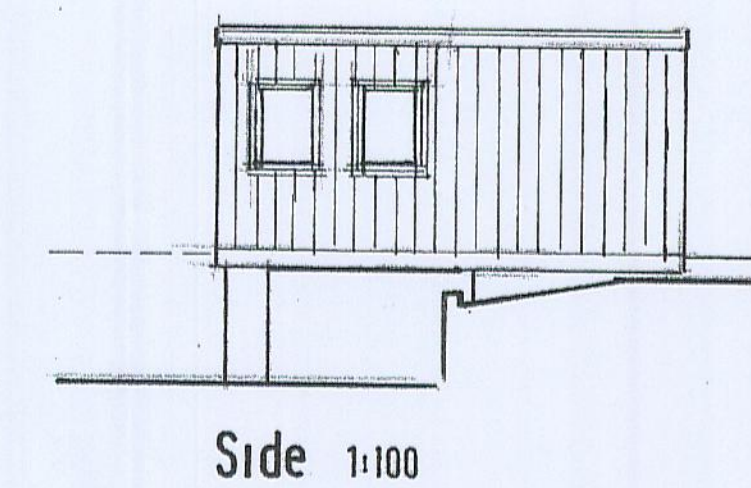

Side 1:100

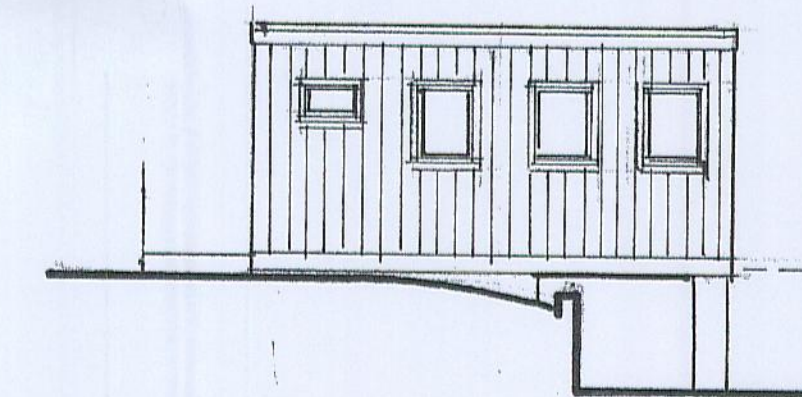

Side 1:100

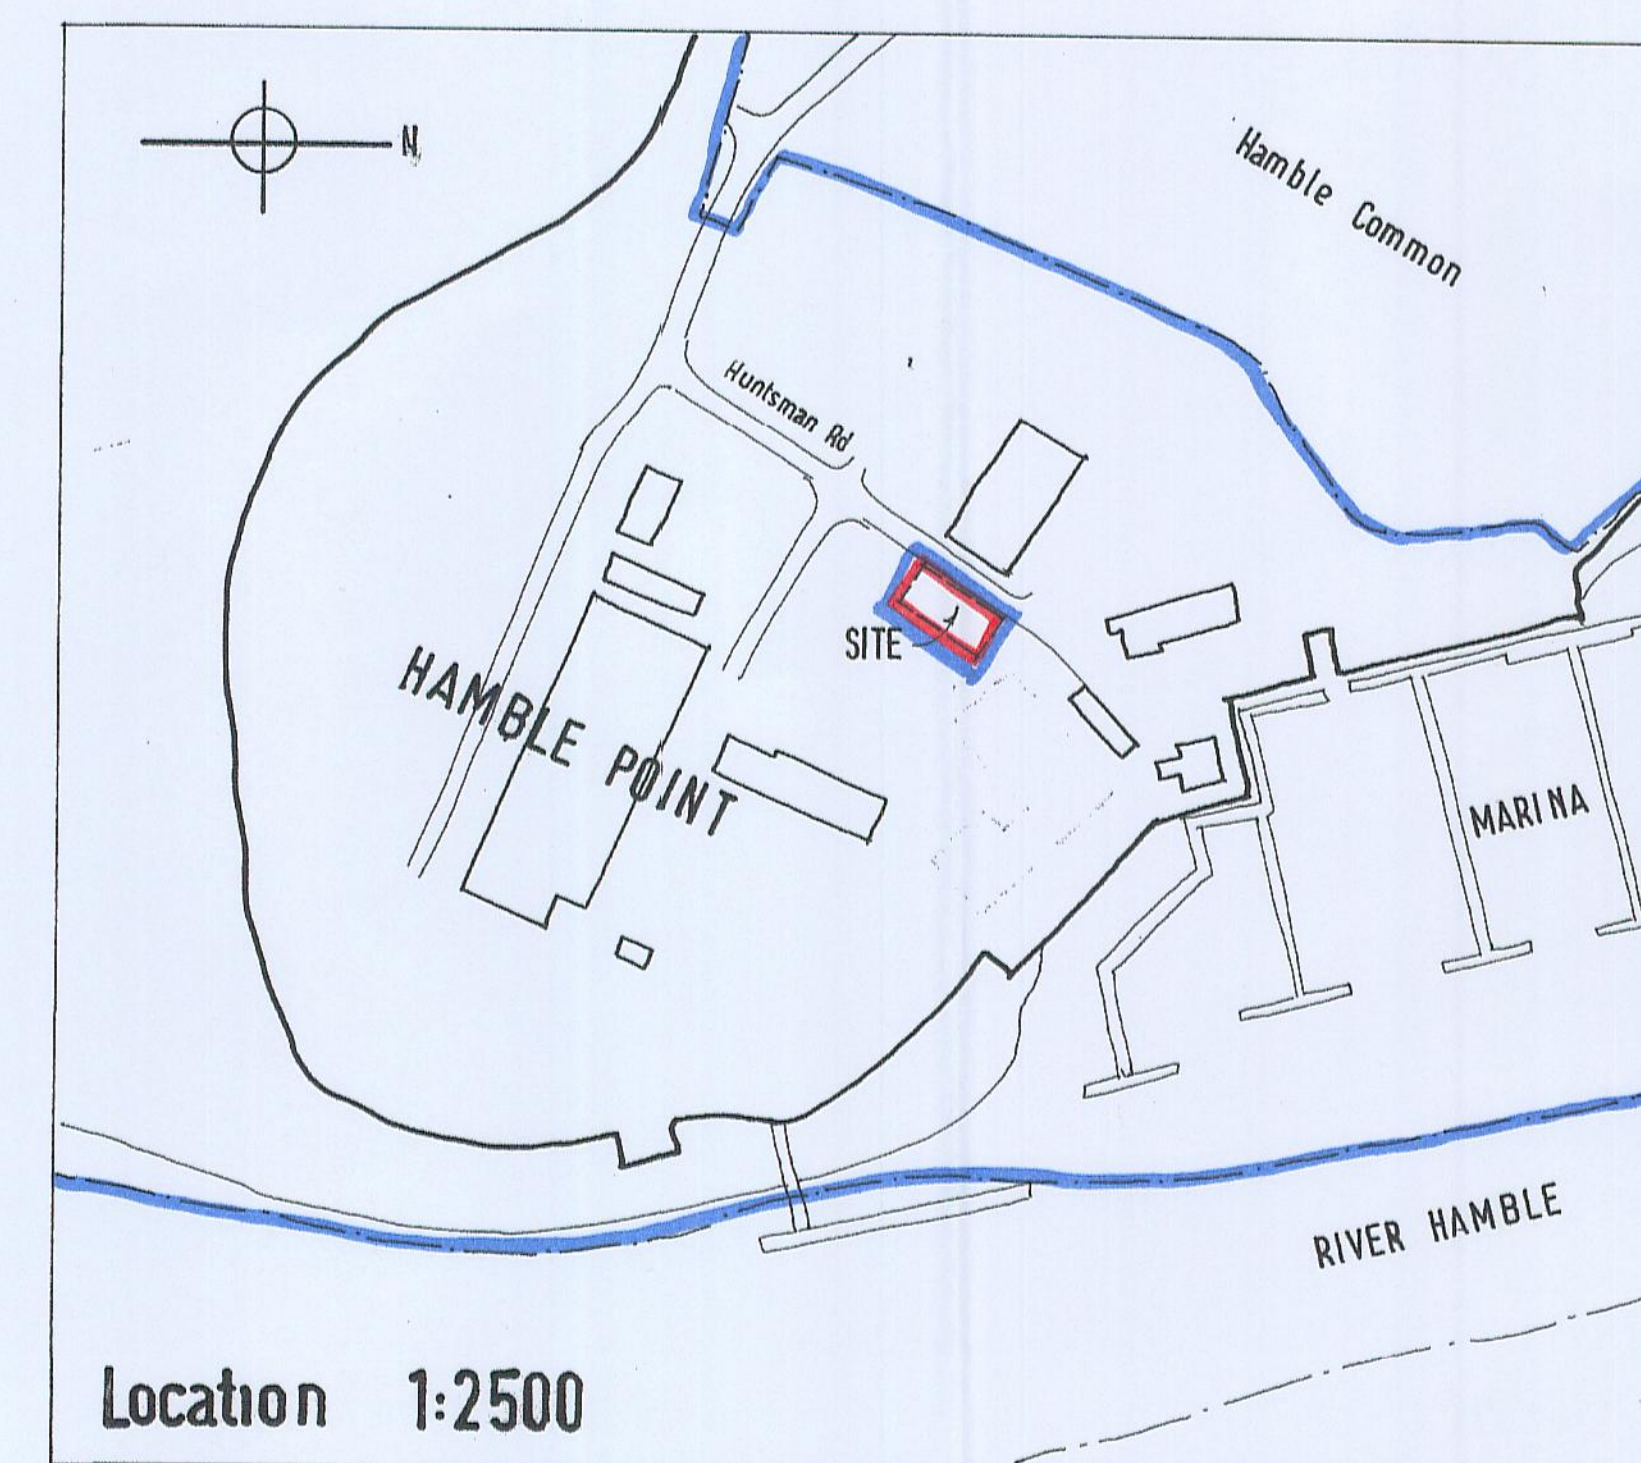

Location 1:2500

This drawing is the copyright of the Architect and should not be copied or reproduced without the written consent of the Architect. Use written dimensions only and do not scale.



MARINA DEVELOPMENTS

project
**BOAT SALES OFFICES
HAMBLE POINT MARINA**

title
SCHEME PROPOSALS

CANFORD CLIFFS ARCHITECTS
28 Haven Road Canford Cliffs
Poole Dorset BH13 7LP
TELEPHONE 0202 706152
FACSIMILE 0202 700976

scale: date 6-2001

project	no	day	no	rev
2255	1			A