
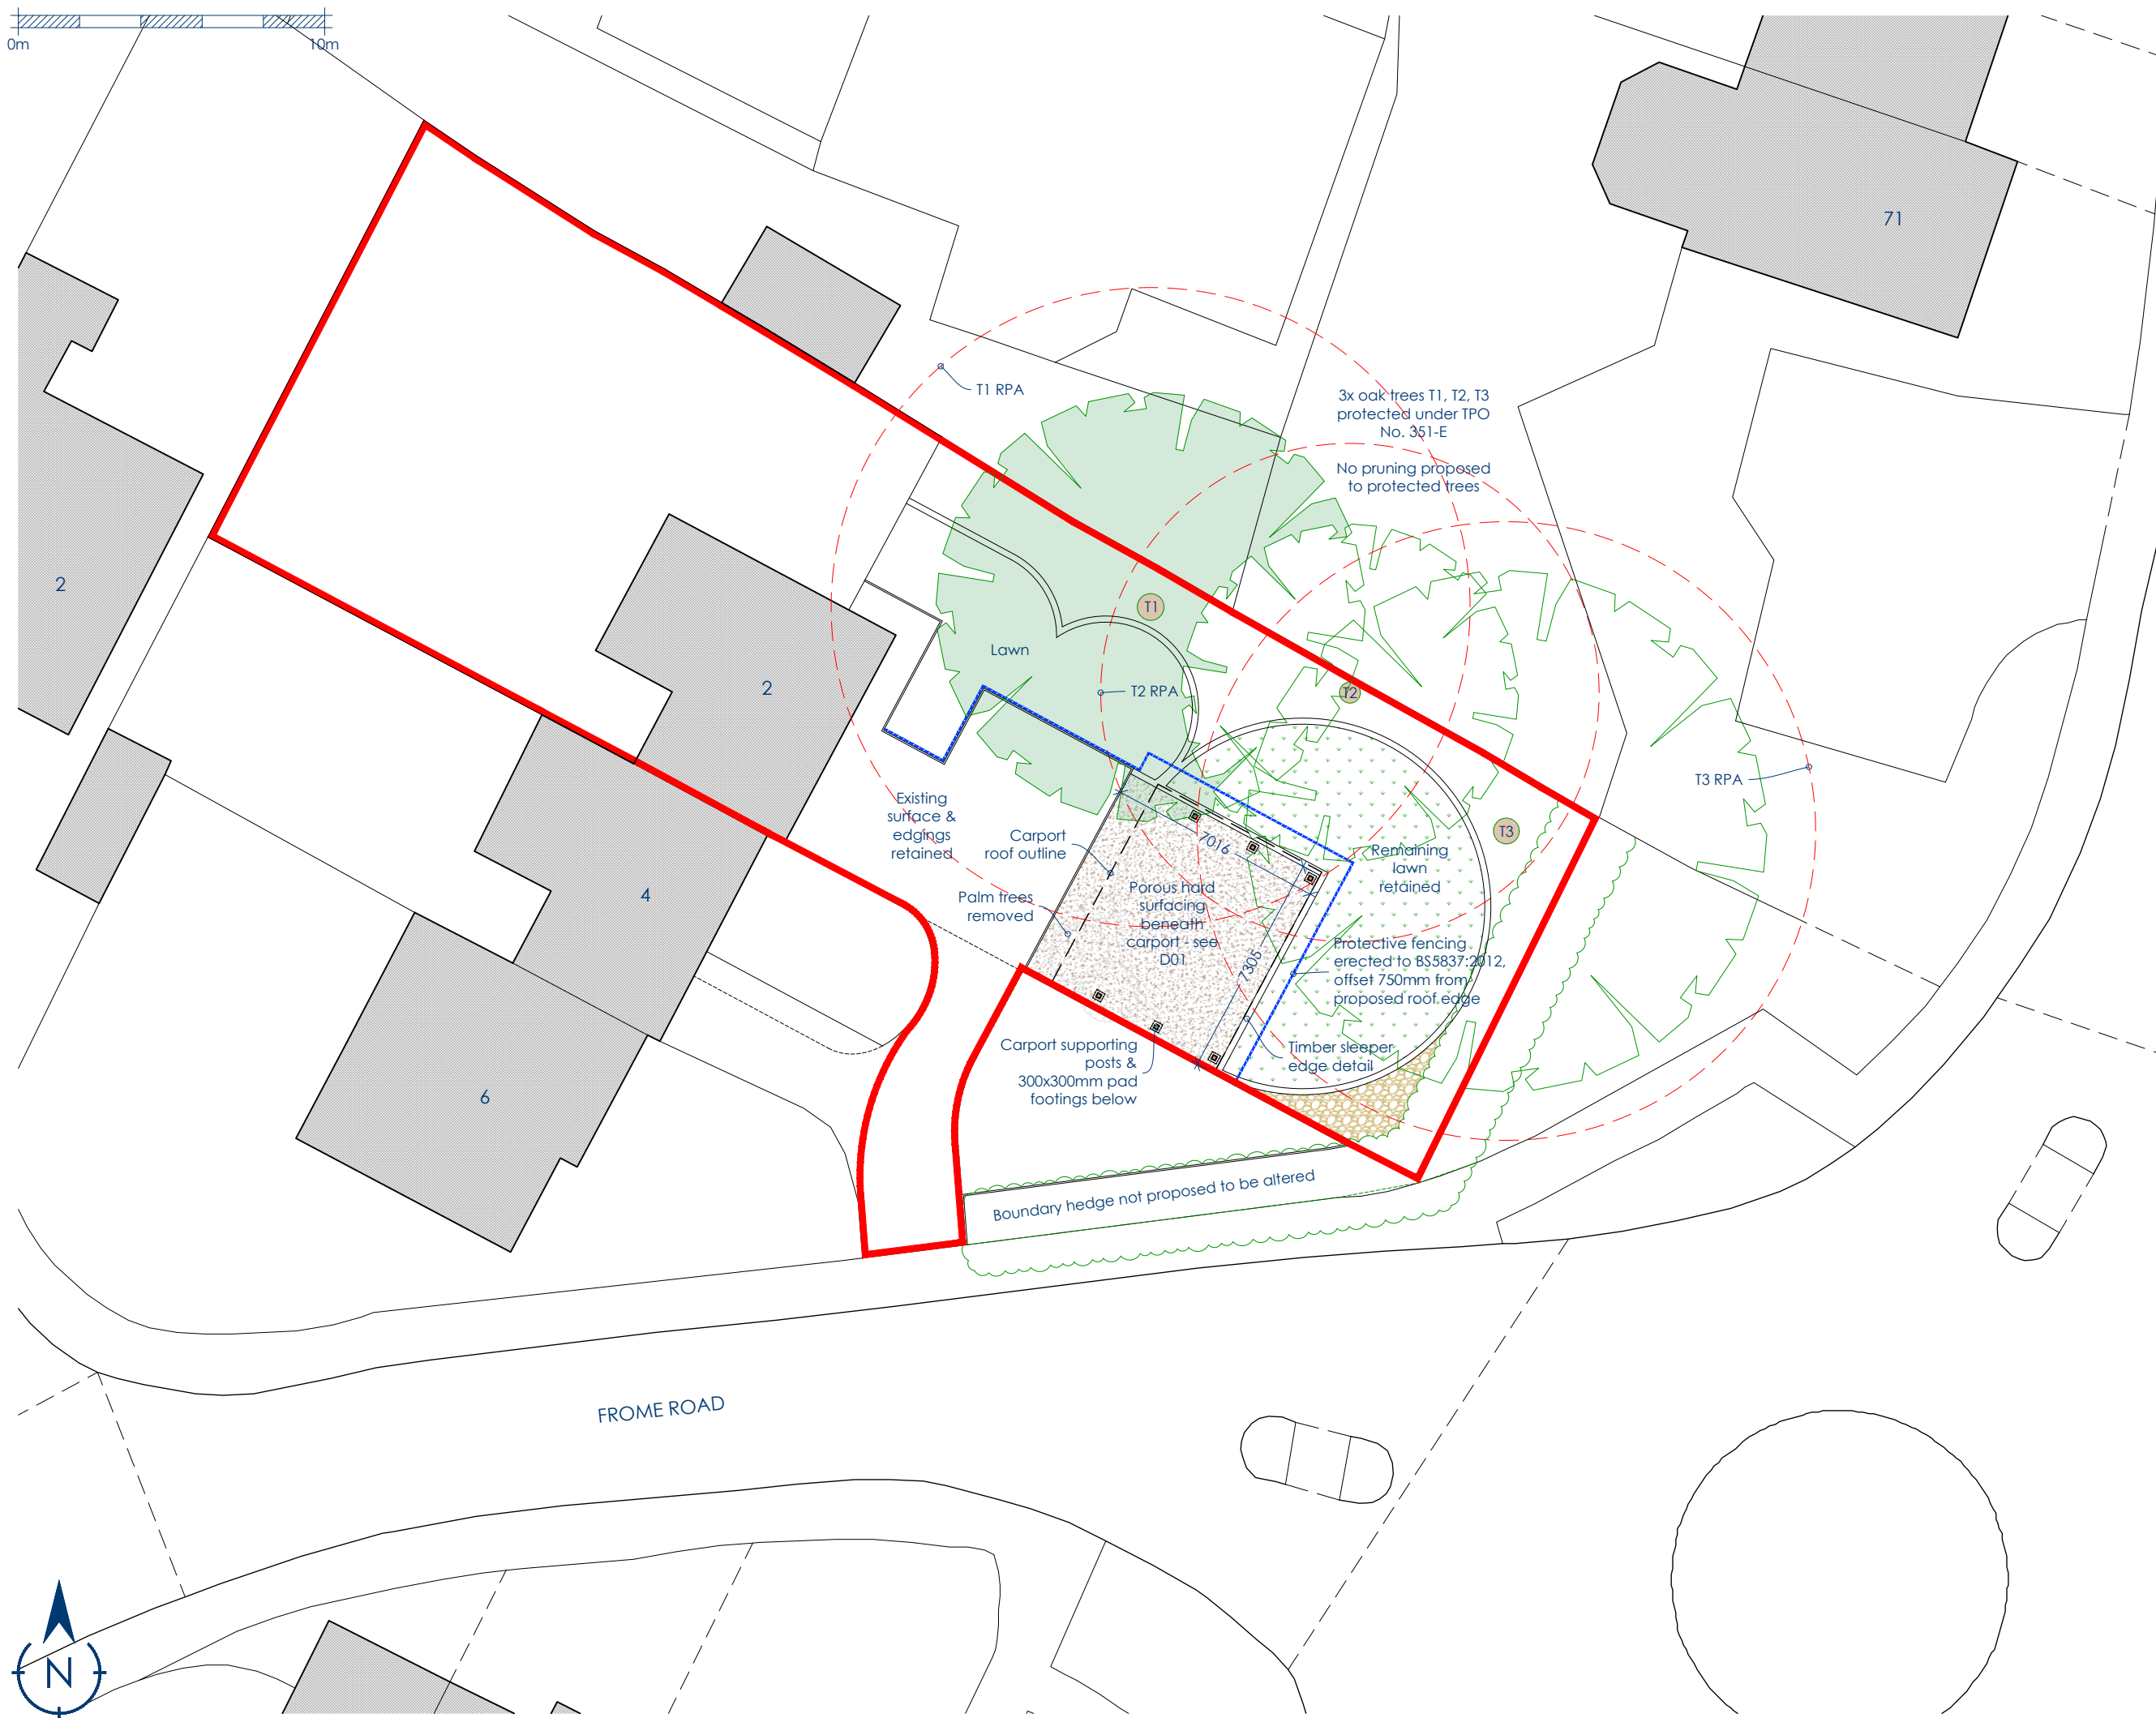


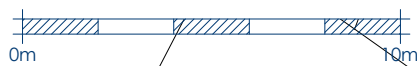

Rev	By	Notes
A	OR	18/11/2024 - Building no's & road names added
A	OR	09/01/2025 - Surface edge amended

RWA
RUSHWORTH
ARCHITECTURE
info@r-w-a.co.uk
0777 288 0171

Client
Mr & Mrs Barnes

Project
2 Frome Road
Southampton
SO18 3LJ

Drawing
Site Block Plan
Ground Level
Proposed

Project No.
24017

Status
Planning

Scale
1:200

Size
A3

Drawn by
OR-RWA

Date
July 2024

Drawing No.
S03

Revision
B