



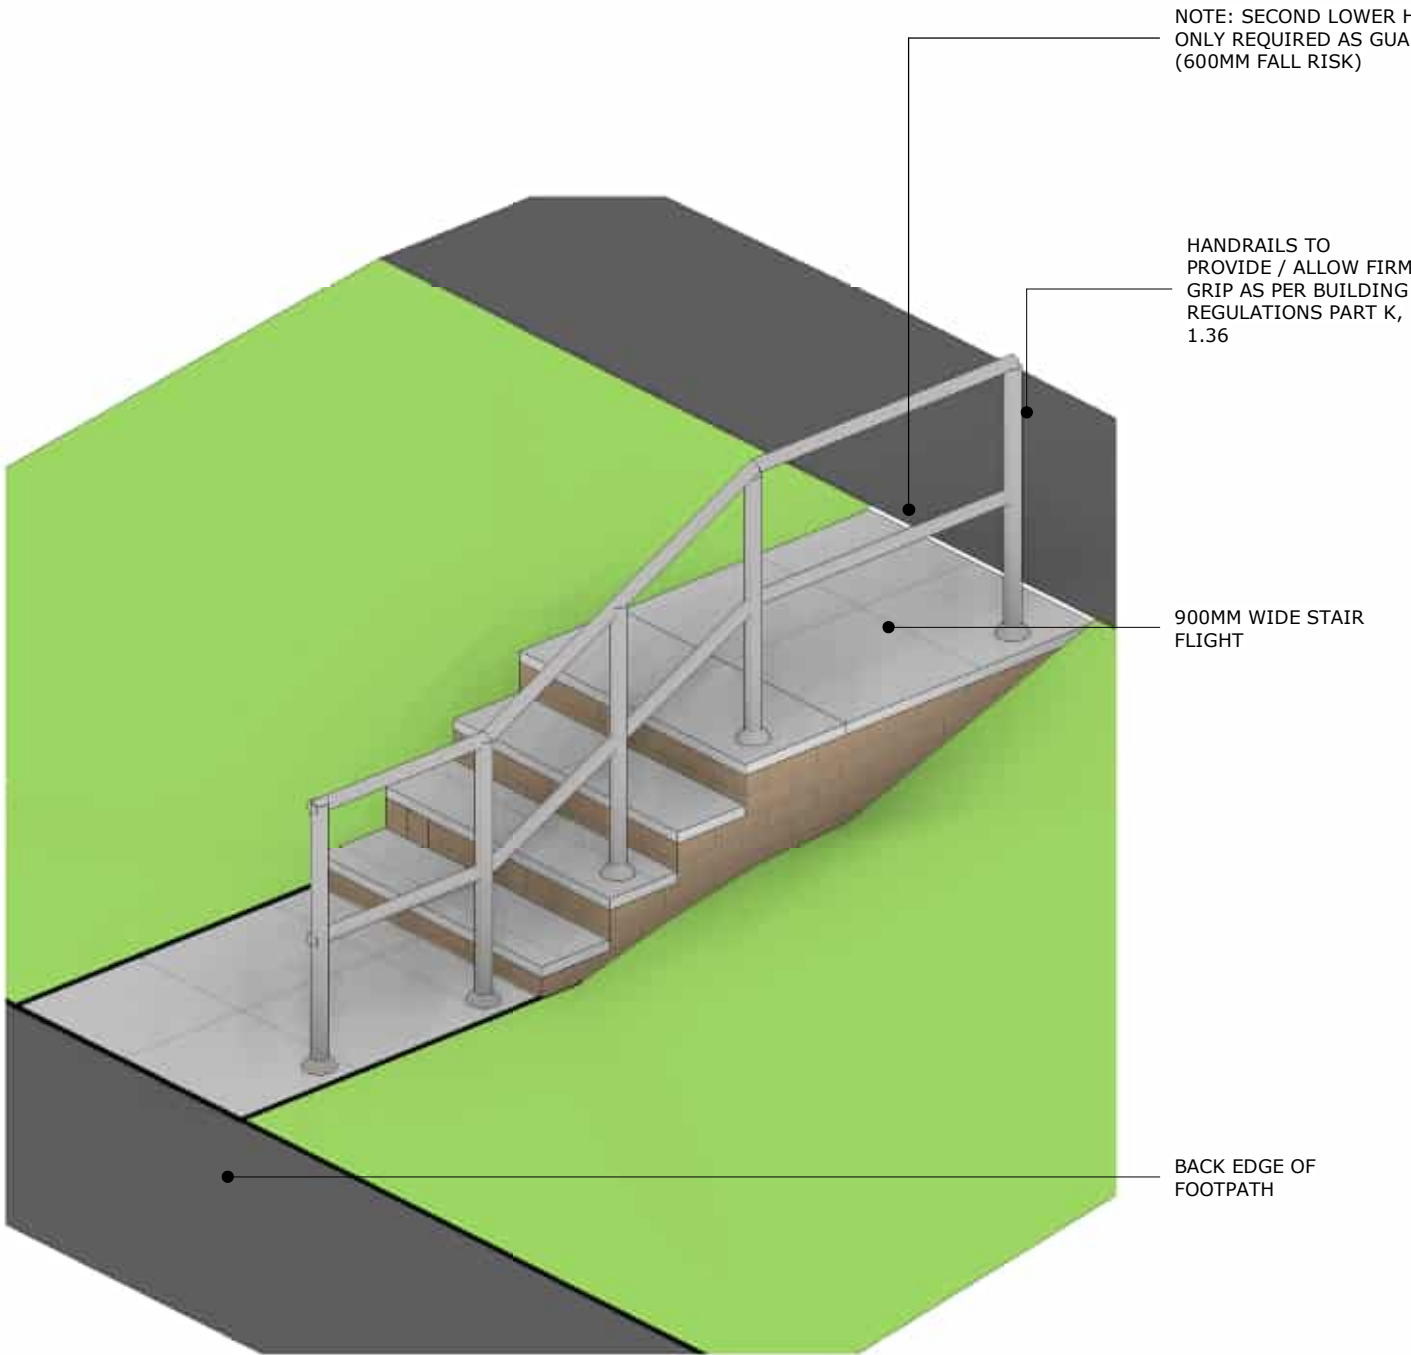

SINGLE HANDRAIL - STAIRS UNDER 900MM WIDE

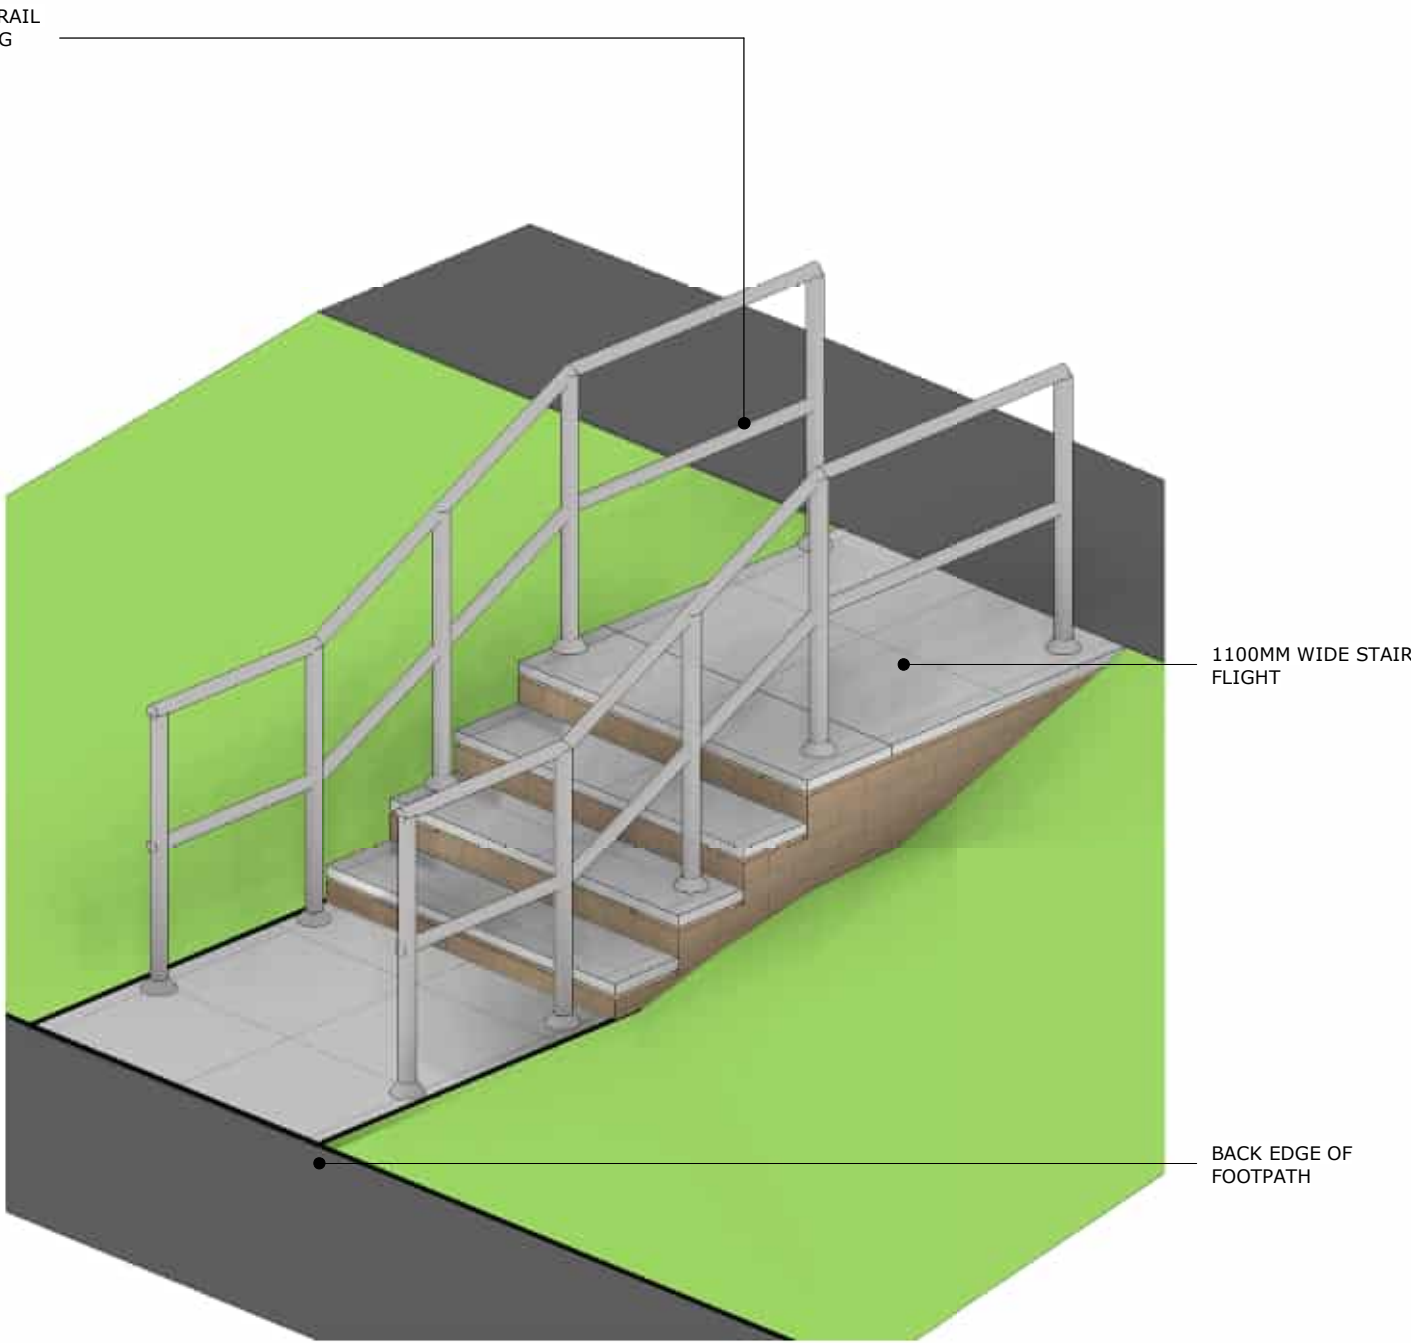

DOUBLE HANDRAIL - STAIRS OVER 1000MM WIDE

category

EXTERNAL WORKS DETAILS

description

EXTERNAL STEP DETAILS

scale

NTS

revision

00

project

GROUP

originator

VIS

volume

S

level

EX

type

D2

role

A

Class

FC

number

0263

Vistry Group

STANDARD DETAIL

SUBJECT TO NHBC
APPROVAL