




1 PROPOSED NORTH
1 : 50

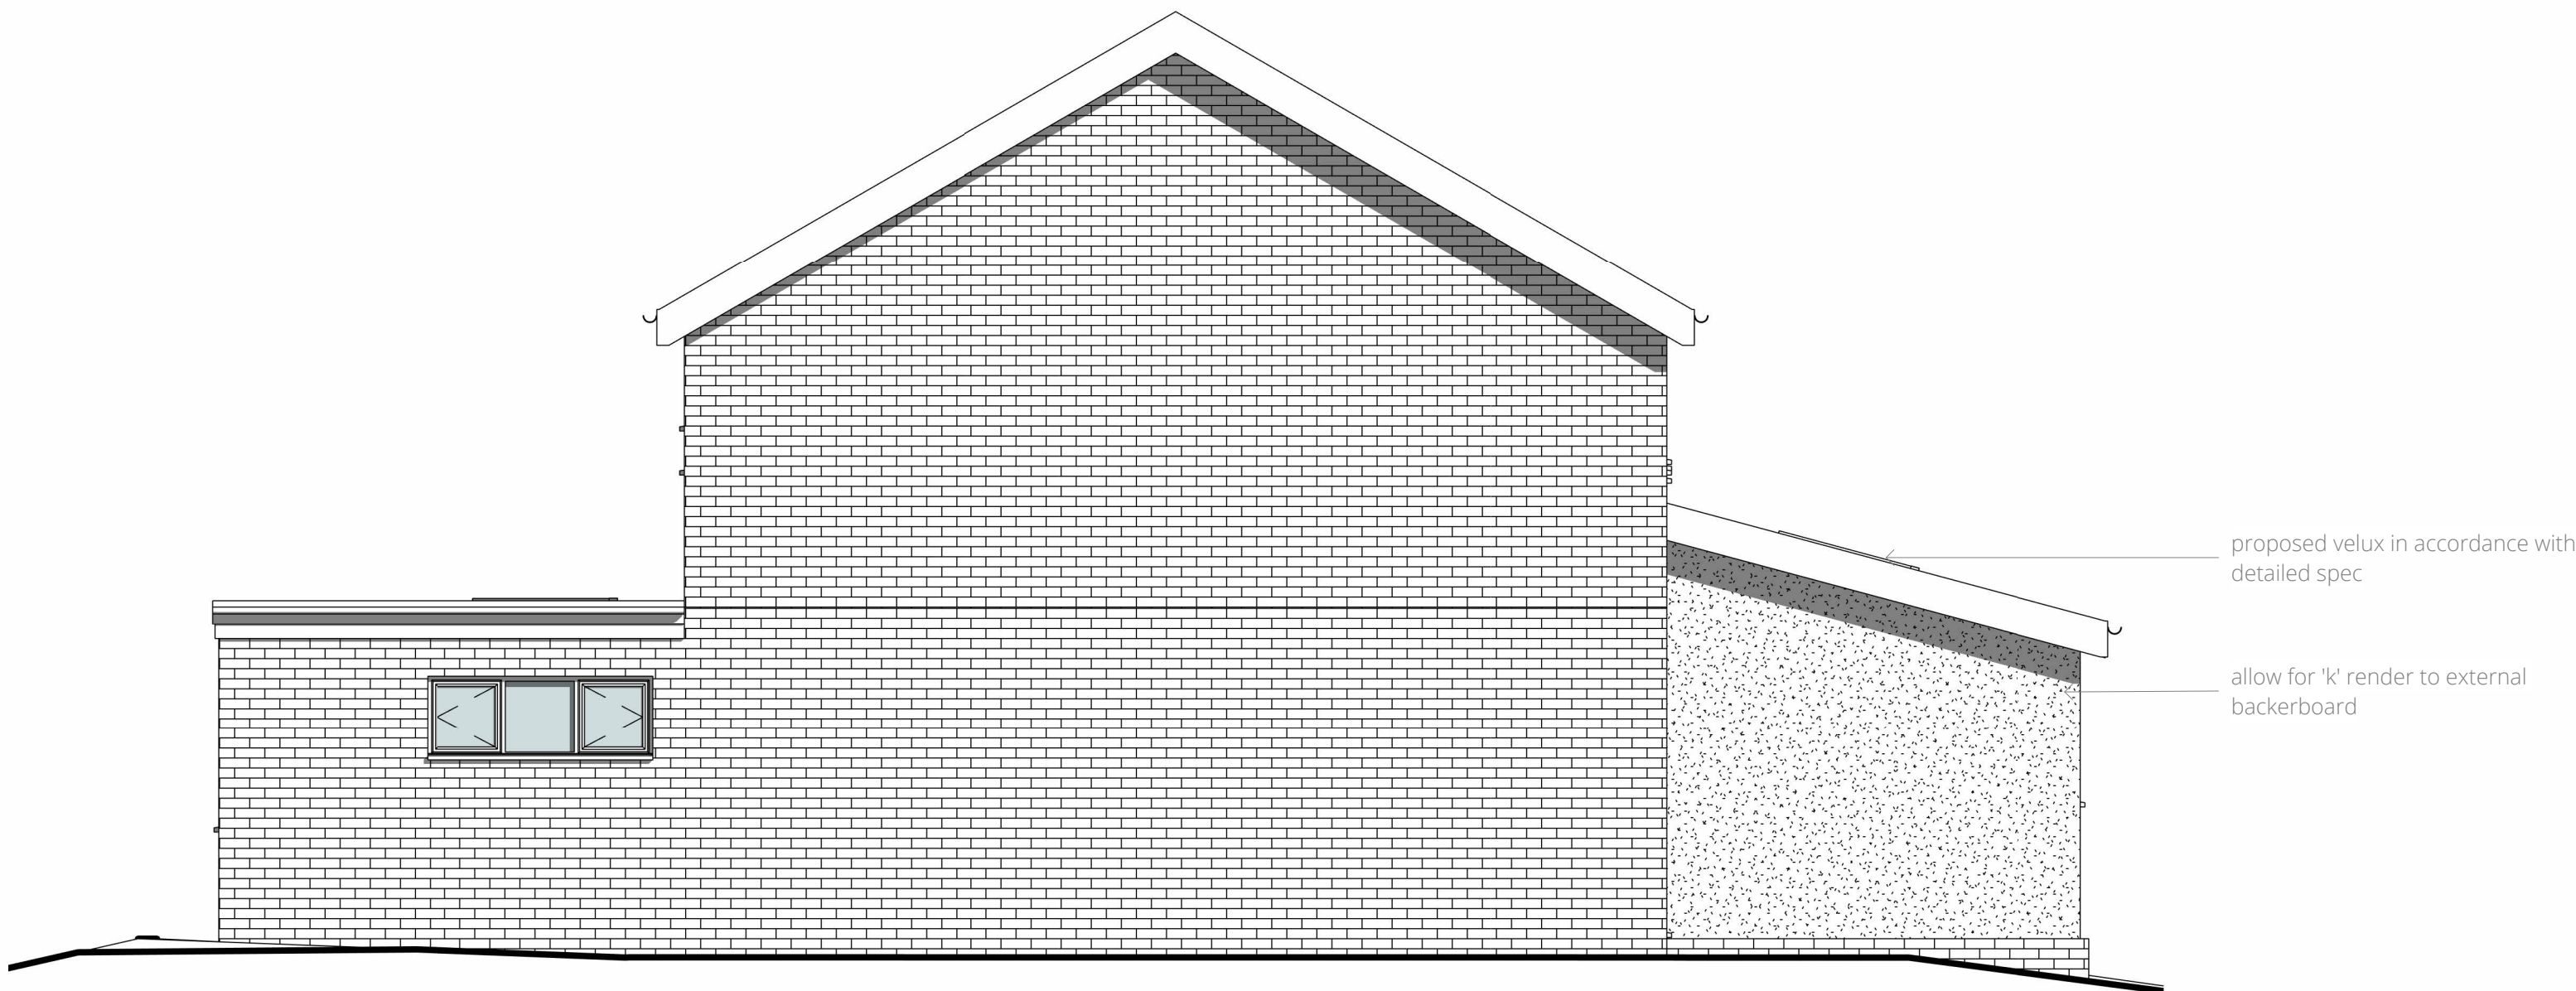

2 PROPOSED WEST
1 : 50

Project No. 187

27/09/2024


Landmark Design, The Old Post Office, Houchin Street
Bishop's Waltham, SO32 1AR
www.landmark-design.co.uk mail@landmark-design.co.uk
+44 (0) 1489 352 193

AG ED
Drawn By. Checked By.

Revisions	
A	01.10.2024
B	08.11.2024
C	09.01.2025

- Notes
- All dimensions are in mm unless otherwise specified.
 - All dimensions are to be checked on site prior to construction or fabrication. Any discrepancies should be reported to the design team.
 - Where structural elements are shown this is for illustrative purposes only. All structural design is to be carried out by a suitably qualified structural engineer.
 - All drawings are indicative of visual requirements and are subject to change dependent on detailed design and spec.
 - All drawings are to be read in conjunction with specifications and drawings of all other consultants.
 - This drawing may have been produced using survey information by others, the accuracy of which Landmark Design can not guarantee. All dimensions are to be checked on site prior to construction.

Project North

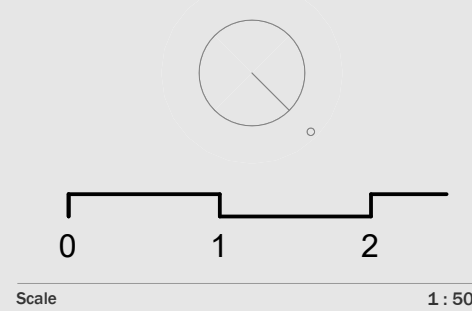

NORTH & WEST AS
PROPOSED

A-203