





Front Elevation

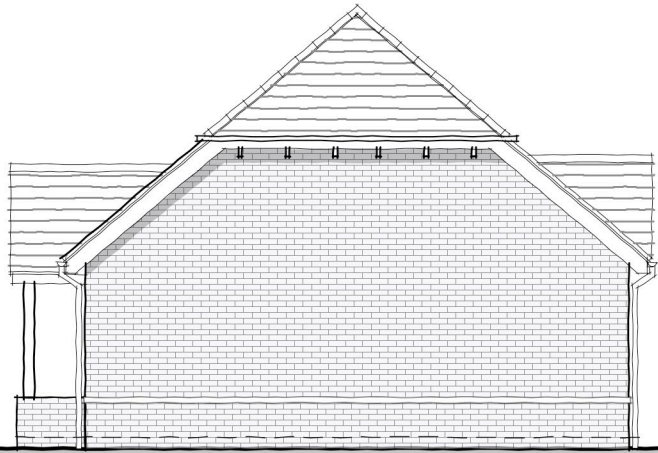


Side Elevation



Rear Elevation

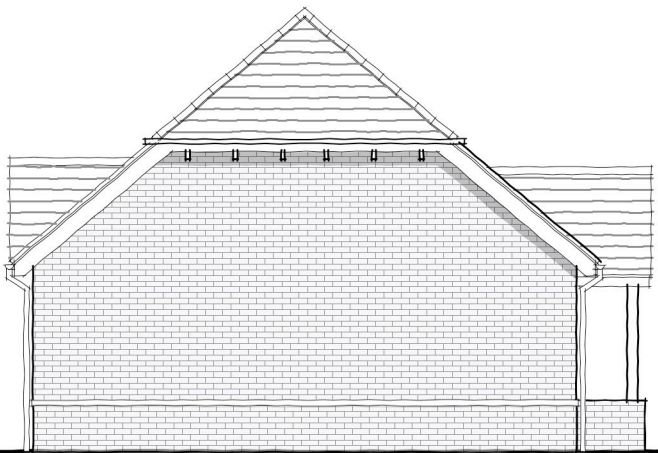

Side Elevation

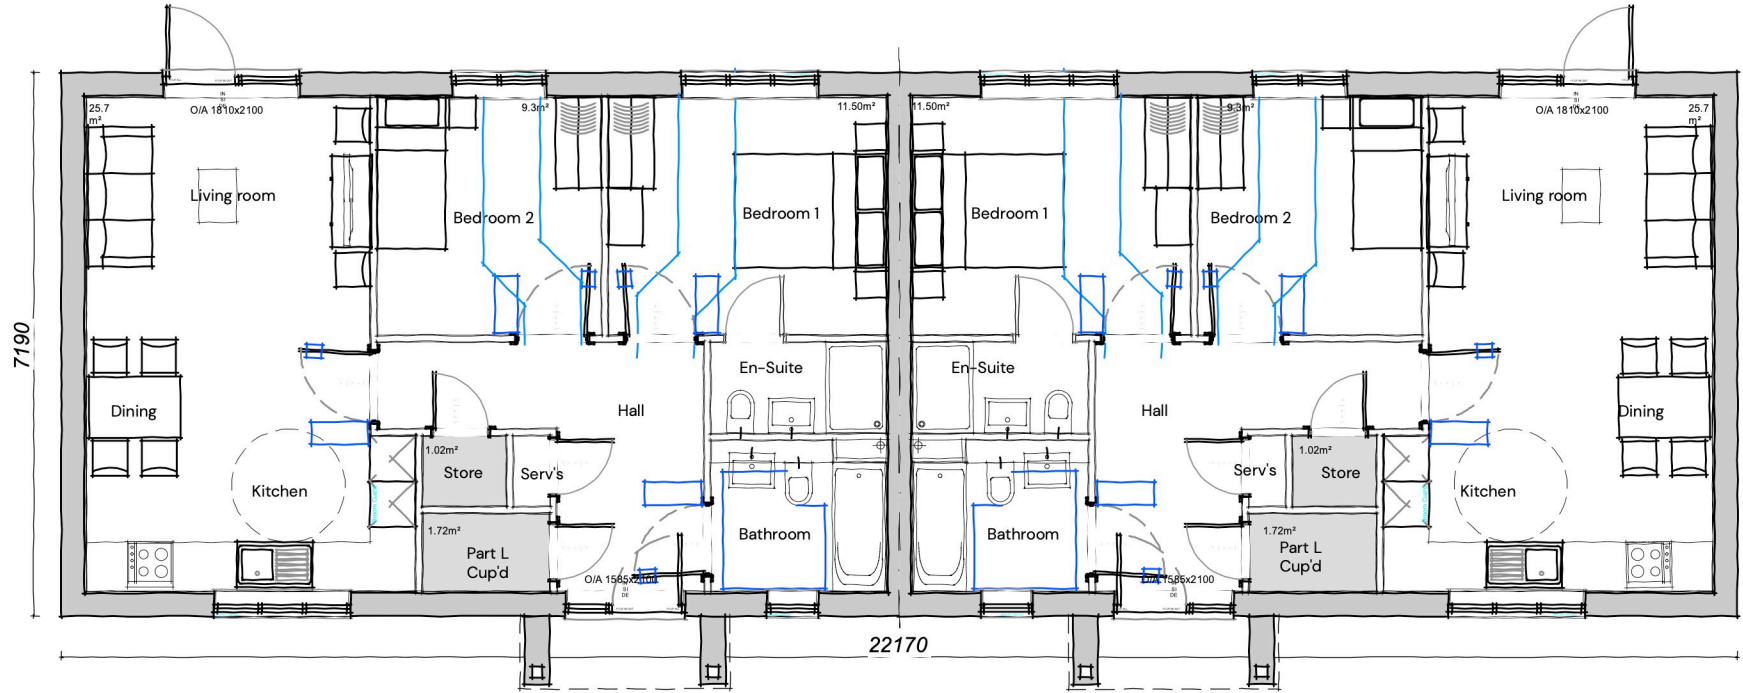

Floor Plan

LAND WEST OF ALLBROOK WAY, EASTLEIGH - HT. LARK_PLOTS 48, 49

Housetype		NDSS Check	
LARK			
Beds/Persons	2B3P	Storage Req'd.(m ²)	2.0
Area Req'd.(m ²)	61	Storage Actual (m ²)	2.74
Total Area (ft ²)	753	Bedroom areas comply (Areas and min. widths):	Yes

