


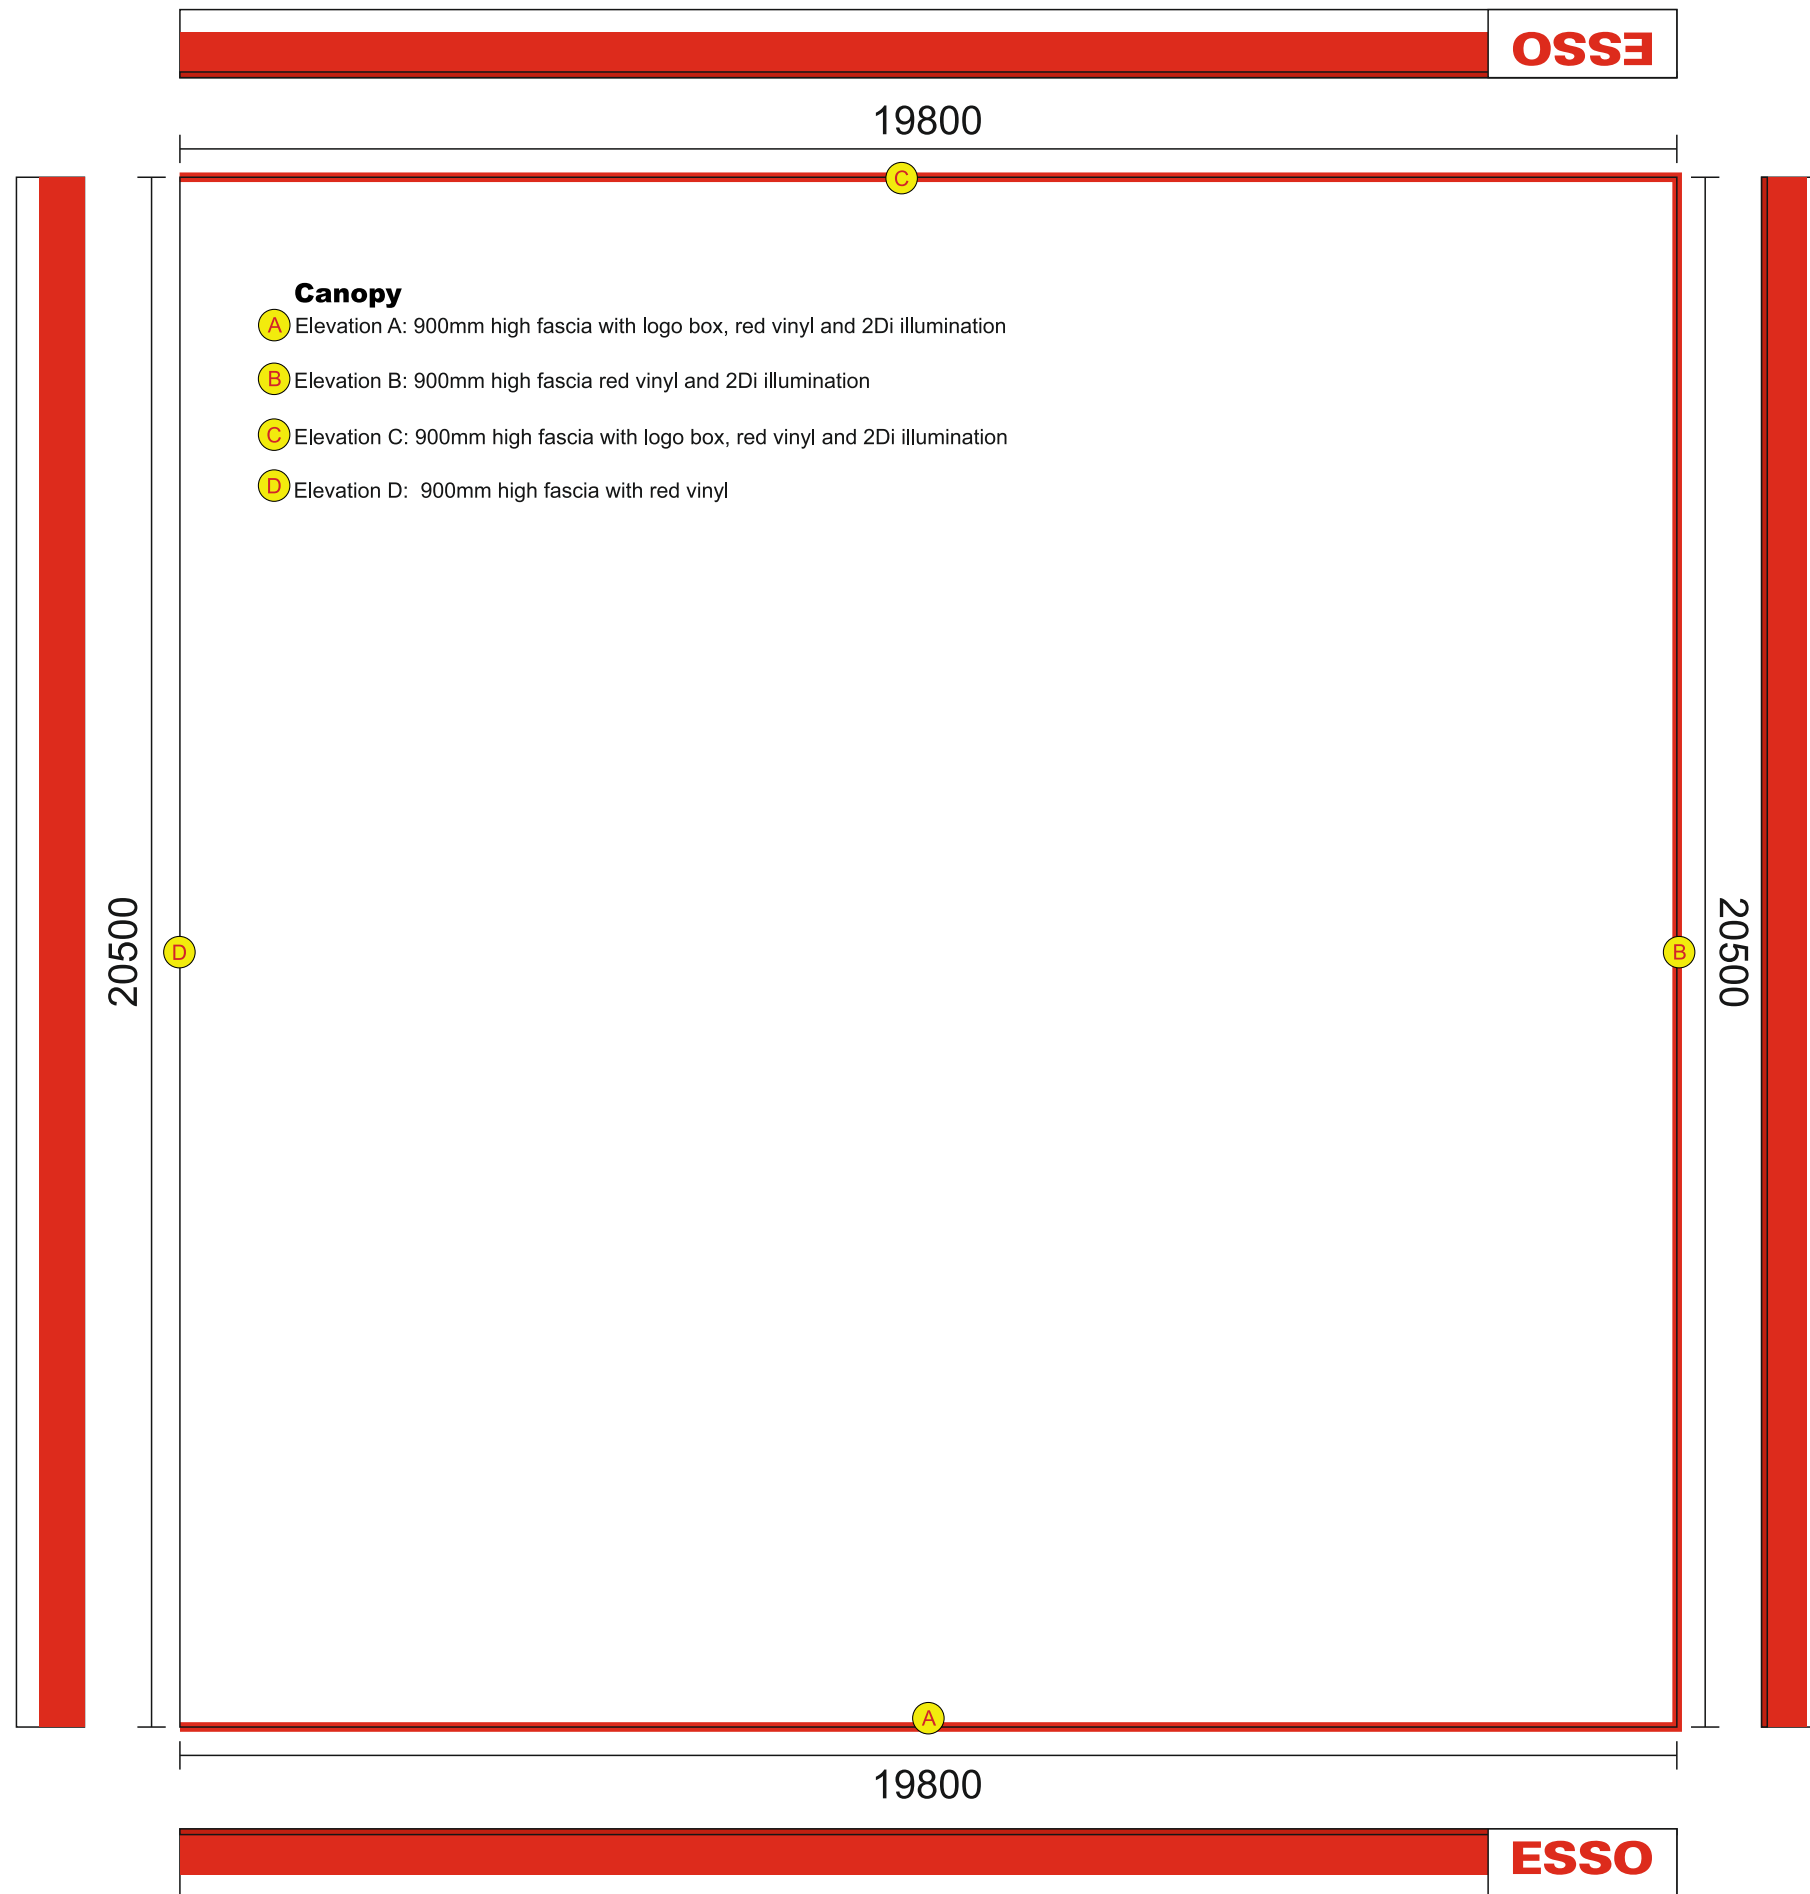

A	First Issue	
Rev	Description	
Client:		TESCO CANOPIES
Project:		Esso planning validation
Title:		Esso Twyford road Canopy plan
Drawn:	TO	Date: 08/10/2024
Page No:	3 of 4	Rev: A